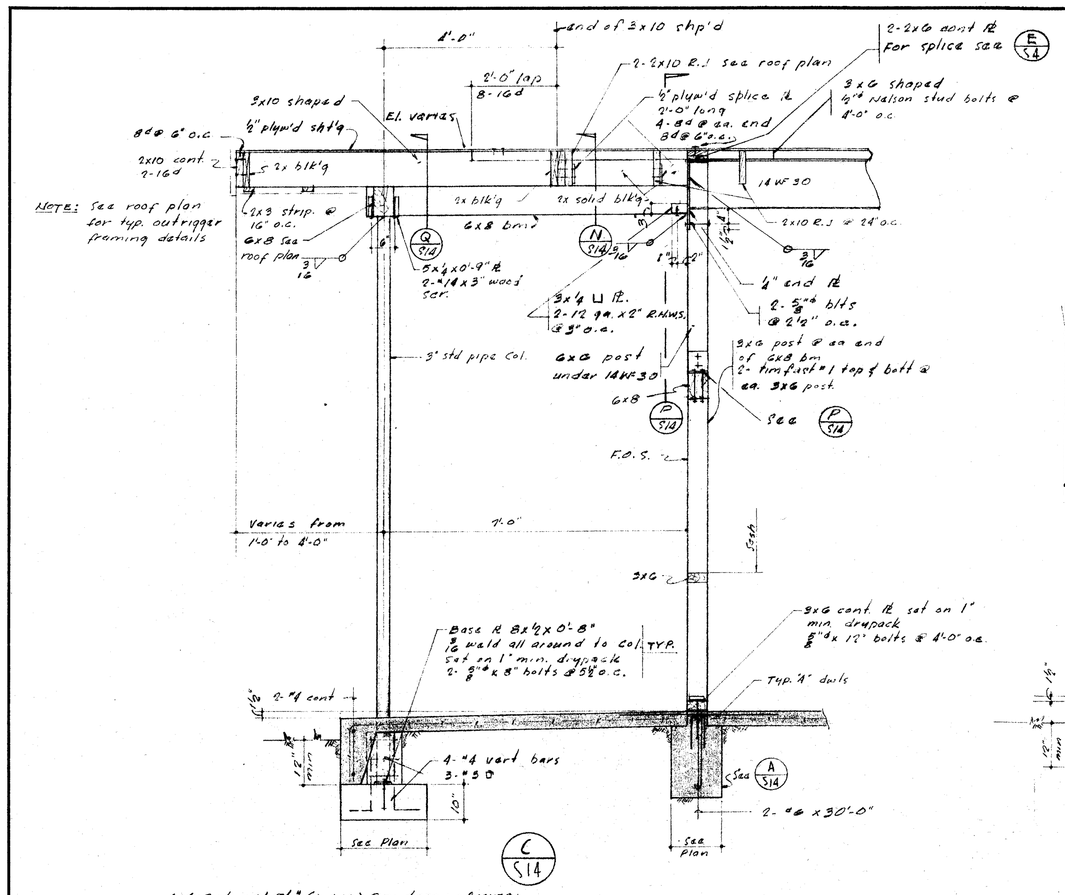

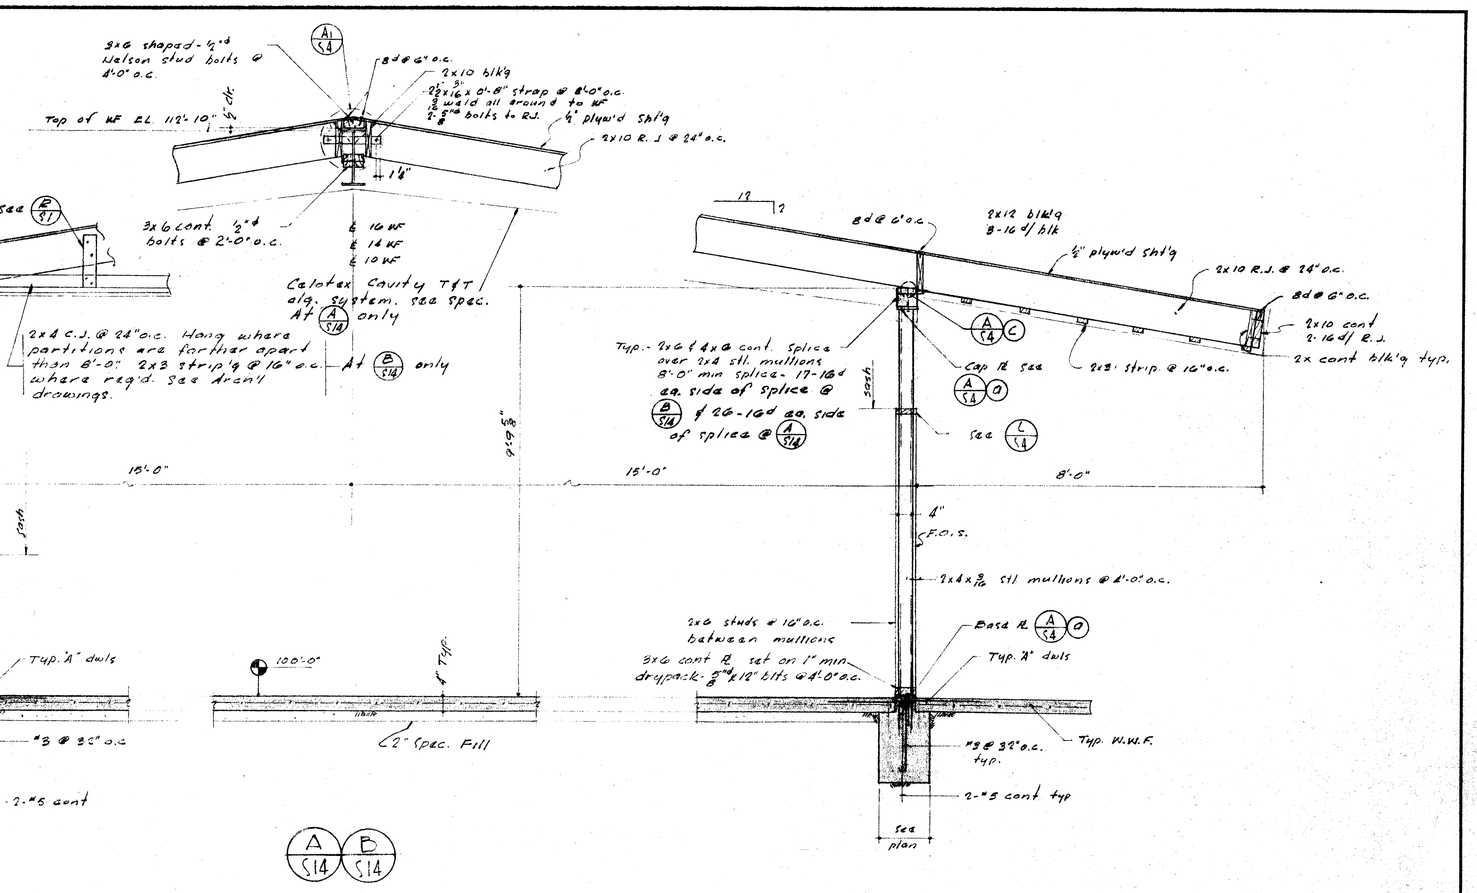

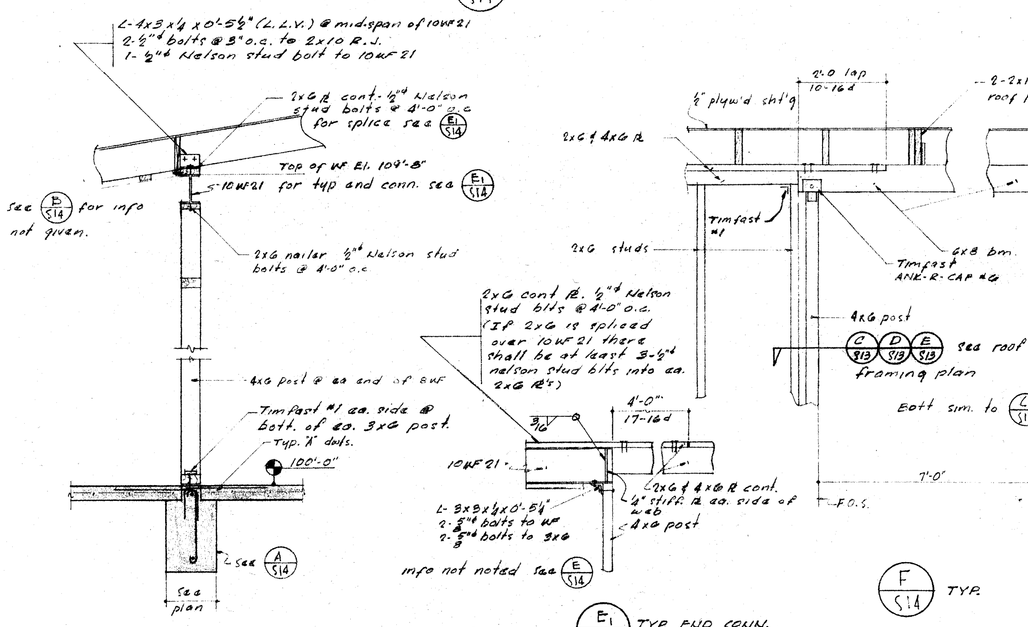

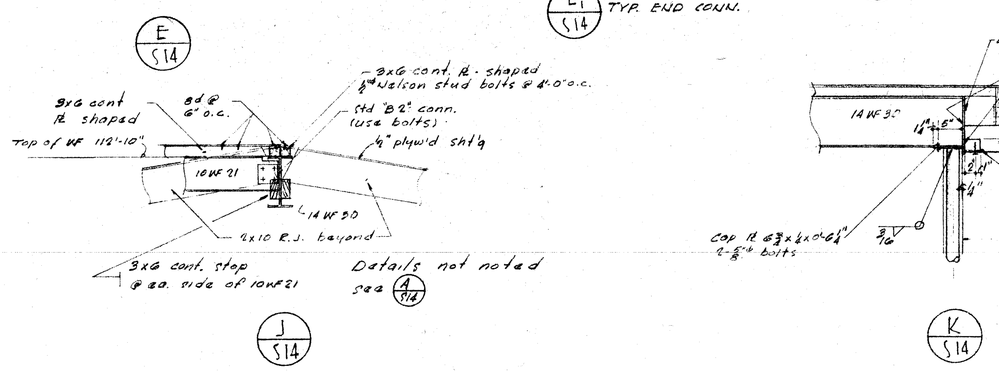

PLYWOOD PANEL SCHEDULE UNIT-C

⅝x12 bolts	3x blkg	Let-in	T. A. ea. end	Interm. nailing	Edge nailing Perim nailing	Mark
8	No	No	"1	8d @ 8" o.c.	8d @ 4" o.c.	1
8	No	No	"1	8d @ 8" o.c.	8d @ 4" o.c.	2
4	No	Yes	"1	8d @ 12" o.c.	8d @ 6" o.c.	3
2	No	Yes	"1	8d @ 12" o.c.	8d @ 6" o.c.	4
2	No	Yes	"1	8d @ 12" o.c.	8d @ 6" o.c.	5
2	No	Yes	"1	8d @ 12" o.c.	8d @ 6" o.c.	6
2	No	Yes	"1	8d @ 12" o.c.	8d @ 6" o.c.	7
Engaged 4d @ 6" o.c. max	No	No	None	8d @ 12" o.c.	8d @ 6" o.c.	8
do	No	No	None	8d @ 12" o.c.	8d @ 6" o.c.	9
8	No	No	"1	8d @ 12" o.c.	8d @ 6" o.c.	10
8	No	No	"1	8d @ 12" o.c.	8d @ 6" o.c.	11
8	No	Yes	"1	8d @ 12" o.c.	8d @ 6" o.c.	12
8	No	Yes	None	8d @ 12" o.c.	8d @ 6" o.c.	13
Engaged 4" o.c. max	No	No	"1 @ east end	8d @ 12" o.c.	8d @ 6" o.c.	14

STRUCT. PLYWOOD NOTES

All plywd panels shall be ⅜" plywd unless otherwise noted
Typ. anchor bolts shall be ⅝"ø x 12" @ 4'-0" o.c. max. All let-in plywd panels shall be let into F.O.S. as shown on roof plan.
All joints in plywd perpendicular to studs, shall be blocked with 2x blk'g unless 3x blk'g is called in schedule, in which case a 3x stud shall also be placed @ vertical joints.
All plywd panel walls are to be stripped with ⅜ stripping where ⅜" Mtl. lath & plas. interior finish occurs.

STATE OF CALIFORNIA — DEPARTMENT OF PUBLIC WORKS — DIVISION OF ARCHITECTURE
APPROVED OCT 28 1965
For [illegible]

HILLMAN & NOWELL STRUCTURAL ENGINEERS
816 WEST 5th ST. LOS ANGELES 17
Hillman Nowell

ARCHITECTS
Wayne Wright
Wyland Metcalf
DATE: OCT 26 1965

WRIGHT METCALF & PARSONS
Architects A.I.A.
2323 E STREET • FAIRVIEW 4-6416 • P. O. BOX 3344
BAKERSFIELD, CALIFORNIA

DATE:

BAKERSFIELD CITY SCHOOL DISTRICT BOARD OF EDUCATION APPROVED:
[signature]
DATE: OCT 26 1965

DATE: OCT 26 1965
DRAWN BY: M. Takahashi
CHECKED BY: A. VAN

FRAMING SECTIONS - UNIT C

NEW JUNIOR HIGH SCHOOL
WOOD LANE & REAL ROAD
BAKERSFIELD CITY SCHOOL DISTRICT
BAKERSFIELD CALIFORNIA

JOB NO. 404
SHEET NO. S-14

DIETZGEN-POST CLEARPRINT 1000H