UNIT "B"

PLYWOOD PANEL SCHEDULE

$\frac{5}{8}$ x12 bolts	$\frac{3}{8}$ blkg.	Let-in	S.A.'s ea. end	Intermediate nailing	Edge nailing (Perim. nailg. note)	MARK
4	no	no	#1 So. end only	8d@8"	8d@4"	1
3-$\frac{3}{8}$	yes	yes	#3	10d@6"	10d@3" (10d@2"oc. perim.)	2 *
4-$\frac{3}{8}$	no	yes	F S12	8d@8"	8d@4" (8d@2½"oc. perim.)	3
4-$\frac{3}{4}$	no	yes	F S12	8d@8"	8d@4" (8d@2½"oc. perim.)	4
5-$\frac{3}{8}$	no	yes	F S12	10d@8"	10d@4" (10d@2½"oc. perim.)	5 *
5-$\frac{3}{8}$	no	yes	F S12	10d@8"	10d@4" (10d@2½"oc. perim.)	6 *
3	no	no	#1	8d@8"	8d@4"	7
5	no	yes	#1	8d@8"	8d@4" (8d@2½"oc. perim.)	8
7-$\frac{3}{8}$	yes	yes	#4	10d@8"	10d@4" (10d@2½"oc. perim.)	9 *
3	yes	yes	#1	8d@8"	8d@4" (8d@2½"oc. perim.)	10
3-$\frac{3}{8}$	yes	no	#3	8d@8"	8d@4" (8d@2½"oc. perim.)	11
10-$\frac{3}{8}$	no	yes	#1	8d@8"	8d@4" (8d@2½"oc. perim.)	12
5-$\frac{3}{8}$	yes	yes	#4	10d@8"	10d@6" (10d@2½"oc. perim.)	13 *

* = ½" plywood.

NOTES

All plywood panels shall be $\frac{3}{8}$" plywood unless otherwise noted on roof framing plan or schedule.

Typical anchor bolts shall be $\frac{5}{8}$ x12" @ 4'-0" oc.

All let-in plywood panel shall be let into f.o.s. the thickness of plywood + $\frac{1}{8}$" for stripping.

All joints in plywood, perpendicular to studs, to be blocked with 2x blocking unless 3x blocking is called for in the schedule, in which case a 3x stud shall also be placed at vertical joints.

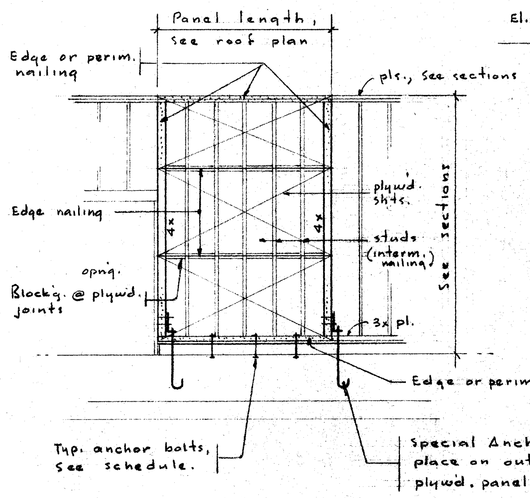

TYPICAL PLYWOOD PANEL ELEVATION (H S8)

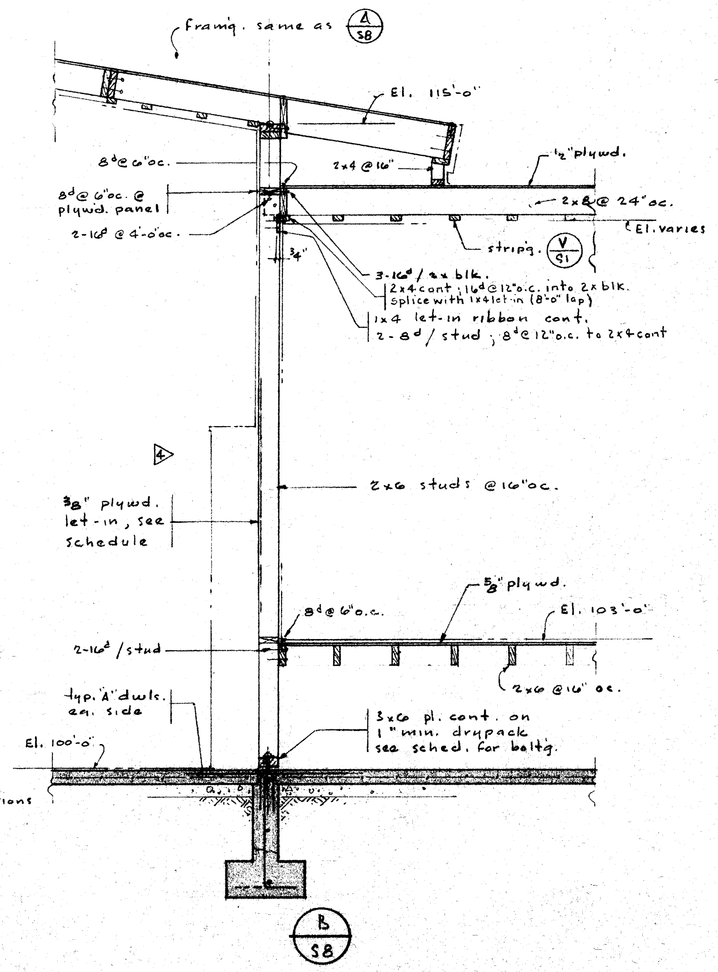

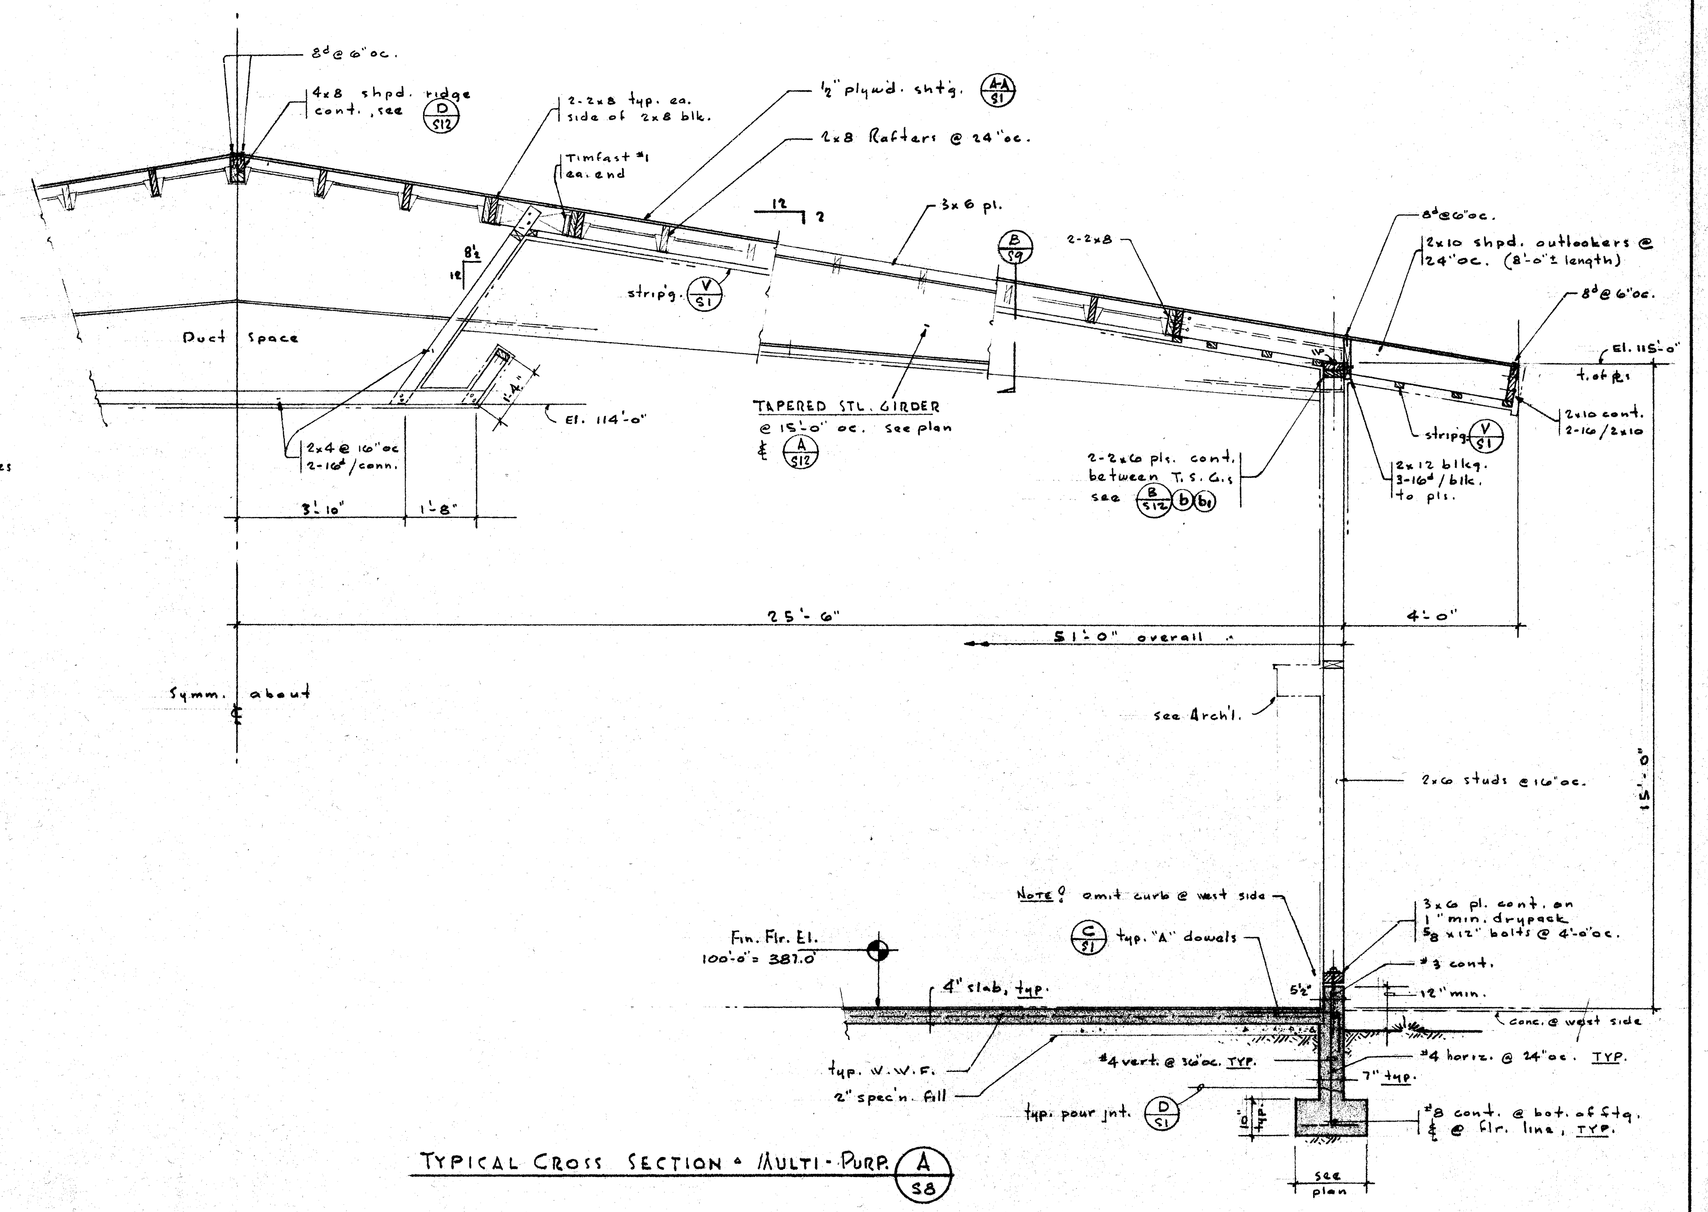

TYPICAL CROSS SECTION - MULTI-PURP. (A S8)

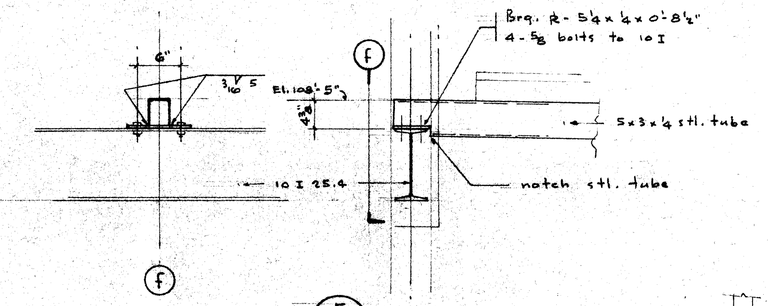

F S8 1"=1'-0"

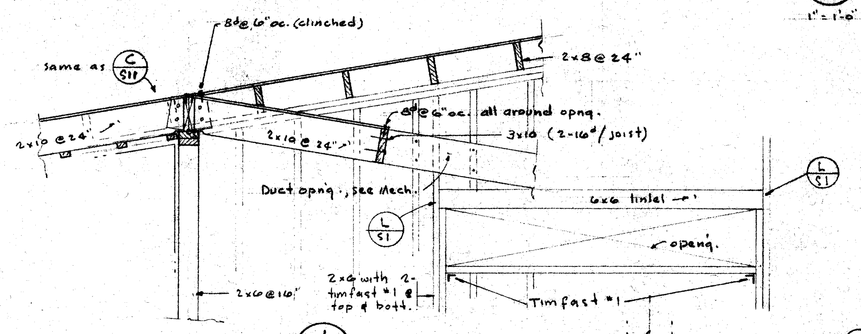

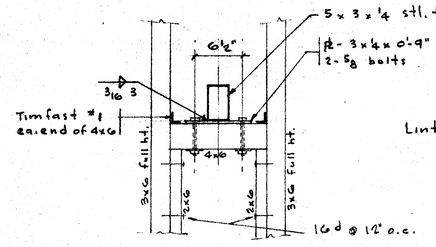

1"=1'-0"

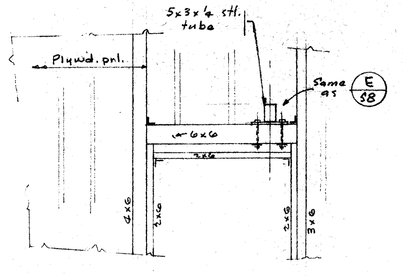

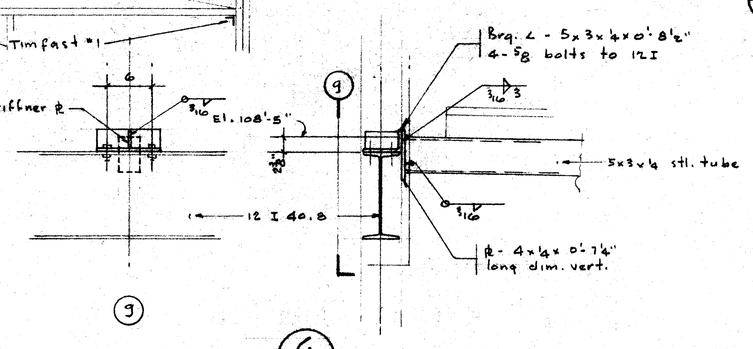

1"=1'-0"

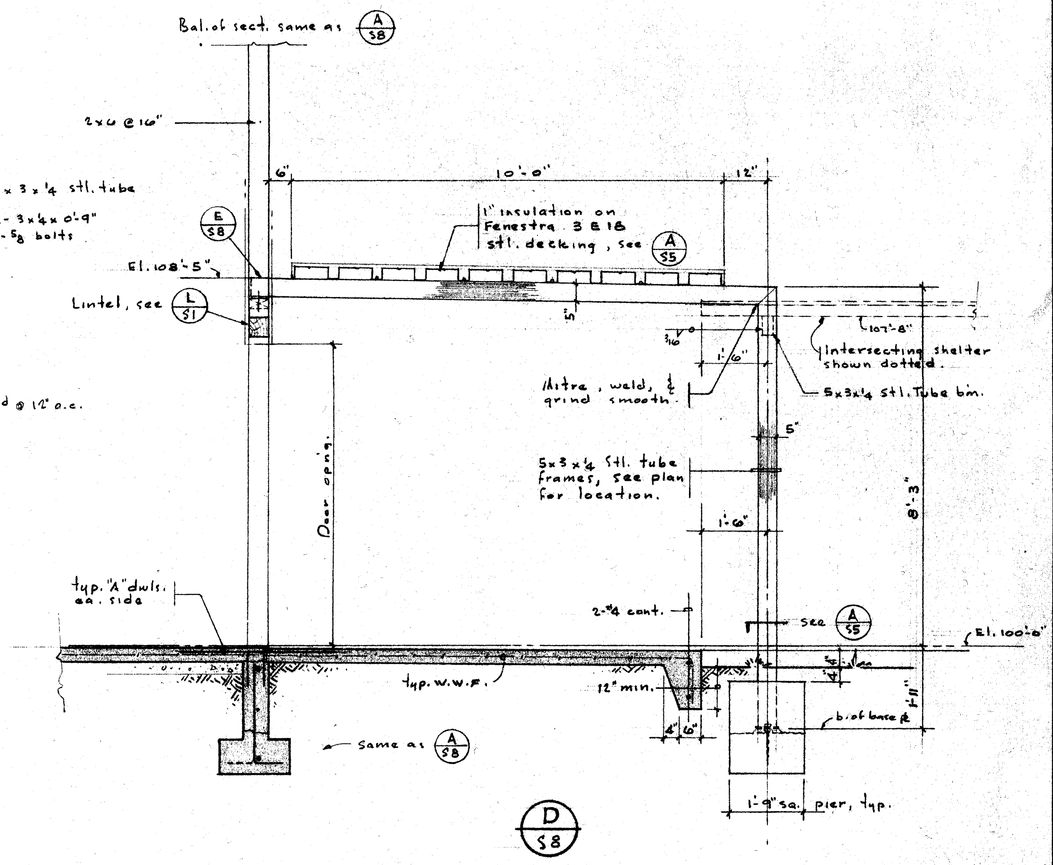

Unless otherwise noted, Scale: ½"=1'-0"

STATE OF CALIFORNIA - DEPARTMENT OF PUBLIC WORKS - DIVISION OF ARCHITECTURE
Rec'd OCT 28 1958 Approved OCT 28 1958 Sheet 2 of 2 Sheets
No.

HILLMAN & NOWELL
STRUCTURAL ENGINEERS
610 WEST 5th St. LOS ANGELES 17
Lawrence Nowell

ARCHITECTS
Warren Wright C-277
Lawrence Parsons C-11
DATE: OCT 26 1958

WRIGHT METCALF & PARSONS
Architects A.I.A.
2323 E STREET • FAIRVIEW 4-6416 • P. O. BOX 3944
BAKERSFIELD, CALIFORNIA

DATE:

BAKERSFIELD CITY SCHOOL DISTRICT
BOARD OF EDUCATION
APPROVED:
DATE: OCT 28 1958

DATE: OCT 26 1958
DRAWN BY: K. Mahler
CHECKED BY:

FRAMING SECTIONS & DETAILS UNIT 'B'

NEW JUNIOR HIGH SCHOOL
WOOD LANE & REAL ROAD
BAKERSFIELD CITY SCHOOL DISTRICT
BAKERSFIELD CALIFORNIA

JOB NO. 404
SHEET NO. S-8

DIETZGEN-POST CLEARPRINT 1000H