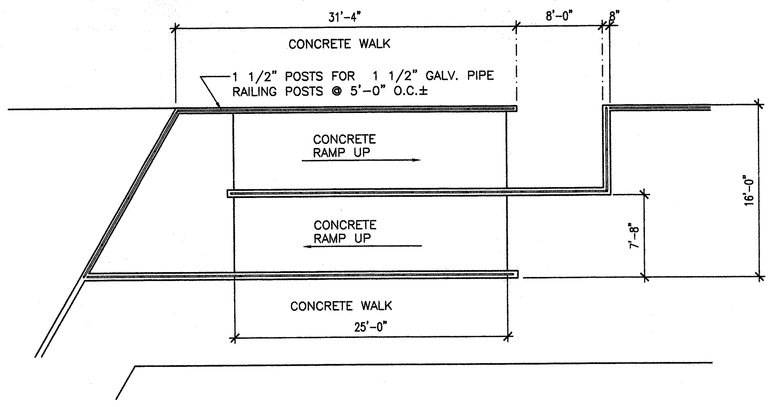

25 PLAN @ RAMP 1/8"=1'-0"

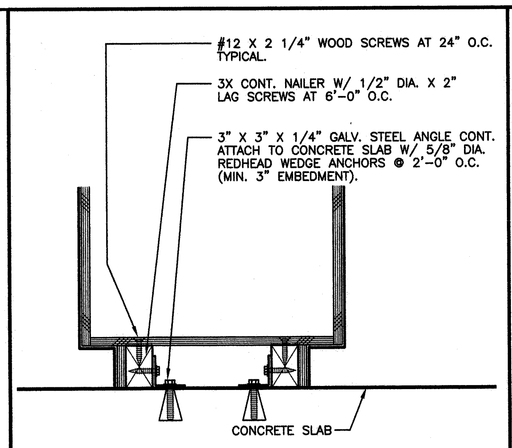

27 SECTION 1 1/2"=1'-0"

ALL SIGNS AND PLAQUES TO BE 1/4" THICK ACRYLIC PLASTIC. ALL SYMBOLS AND LETTERS TO BE RAISED MIN. 1/32" ABOVE SIGN/PLAQUE SURFACE TYPICAL. ALL SYMBOLS AND LETTERS TO HAVE A COLOR WHICH CONTRASTS WITH THE SIGN COLOR. ANCHOR SIGN TO WALL WITH EXPOSED TAMPER RESIST. SCREWS

* ALL SIGNS/PLAQUES TO HAVE A COLOR WHICH CONTRASTS WITH THE SURFACE TO WHICH THEY ARE MOUNTED

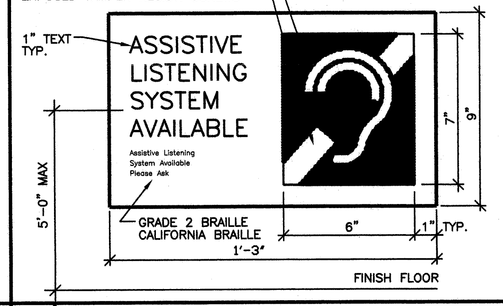

28 ELEVATION N.T.S.

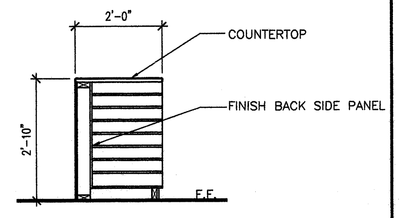

NOTE:
1. SEE DET. 27/A5.22 FOR ISLAND CABINET ANCHORAGE

29 CABINET PROFILE 1/2"=1'-0"

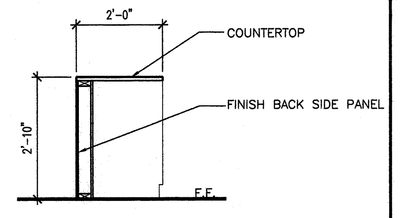

NOTE:
1. SEE DET. 27/A5.22 FOR ISLAND CABINET ANCHORAGE

30 CABINET PROFILE 1/2"=1'-0"

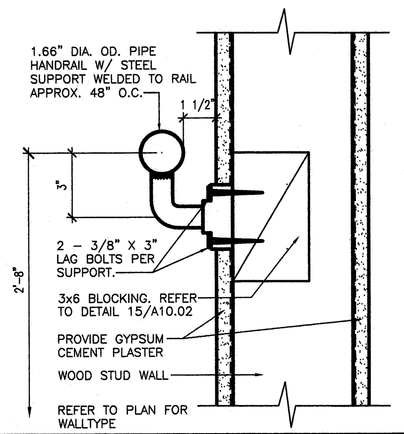

15 HANDRAIL 3"=1'-0"

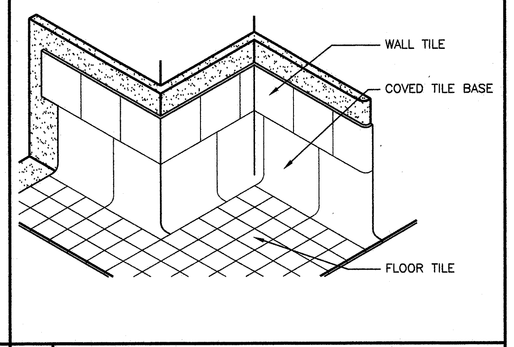

16 ISOMETRIC 3"=1'-0"

bfgc Architecture

Bakersfield
5500 ming avenue, suite 450, bakersfield, ca 93309
661.836.4300 fax 661.836.4311

San Jose
150 south first st., suite 200
san jose, california 95113
408.924.0841
fax 408.924.0844

San Luis Obispo
4115 broad street, suite b-6
san luis obispo, ca 93401
805.546.0433
fax 805.546.0504

Oakland
350 frank ogawa plaza., suite 300
oakland, california 94612
510.891.0670
fax 510.891.0674

Principal Architects

david r. cartnal, f.a.i.a.,	C-6564	dean a. tatsuno, a.i.a.,	C- 9190
frank o. ghezzi, a.i.a.,	C-3132	bruce m. biggar, a.i.a.,	C-23134
mark engelen, a.i.a.,	C-8021	brad henderson, a.i.a.,	C-10901
william r. tuculet, a.i.a.,	C-8702	richard l. mello, a.i.a.,	C-18079

LICENSED ARCHITECT — RICHARD L. MELLO — No. C-18079 — Exp. 08/31/07 — STATE OF CALIFORNIA

rev. no:	rev. date:	revision:
1	5-14-07	OWNER REVISION

FILE NO: 15-6

IDENTIFICATION STAMP
DIV. OF THE STATE ARCHITECT
APPL NO: 01-106663
AC____ FLS.____ SS.____
DATE 05-06-03

REVISED 5/14/07

MODERNIZATION

FOR

HENRY EISSLER SCHOOL
2901 EISSLER STREET
BAKERSFIELD, CA 93306

BAKERSFIELD CITY SCHOOL DISTRICT

DETAILS

Version Date:

job no.	02-126
date	6-24-03
drawn by	D. HERRERA
chk'd by	R. EDWARDS
©copyright	2003

Version time:

A
10.03