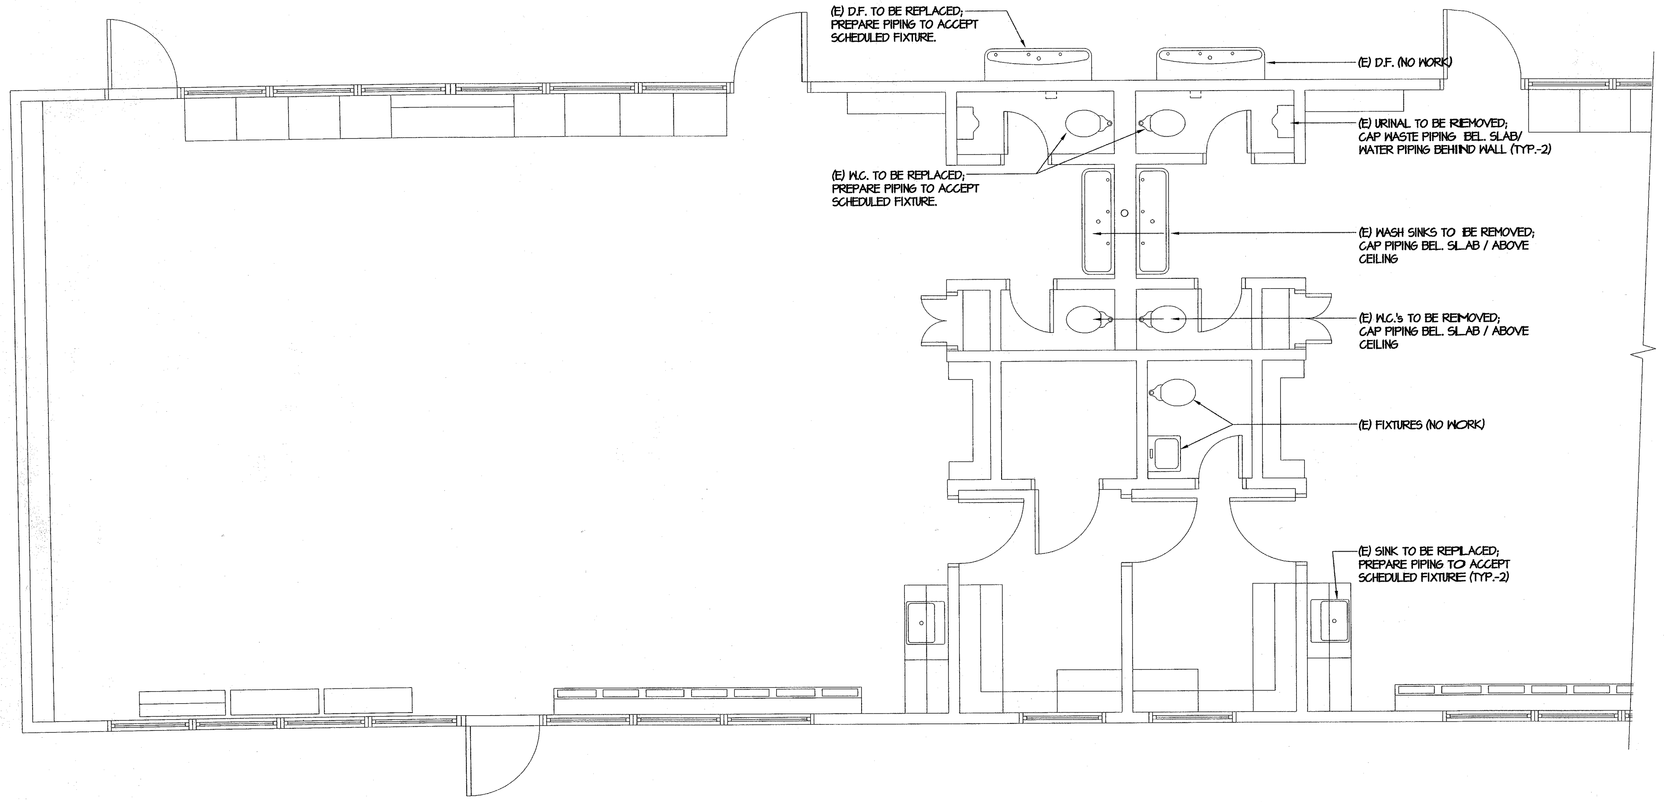

BUILDING 300 PLUMBING DEMO FLOOR PLAN

SCALE: 1/4"=1'-0"

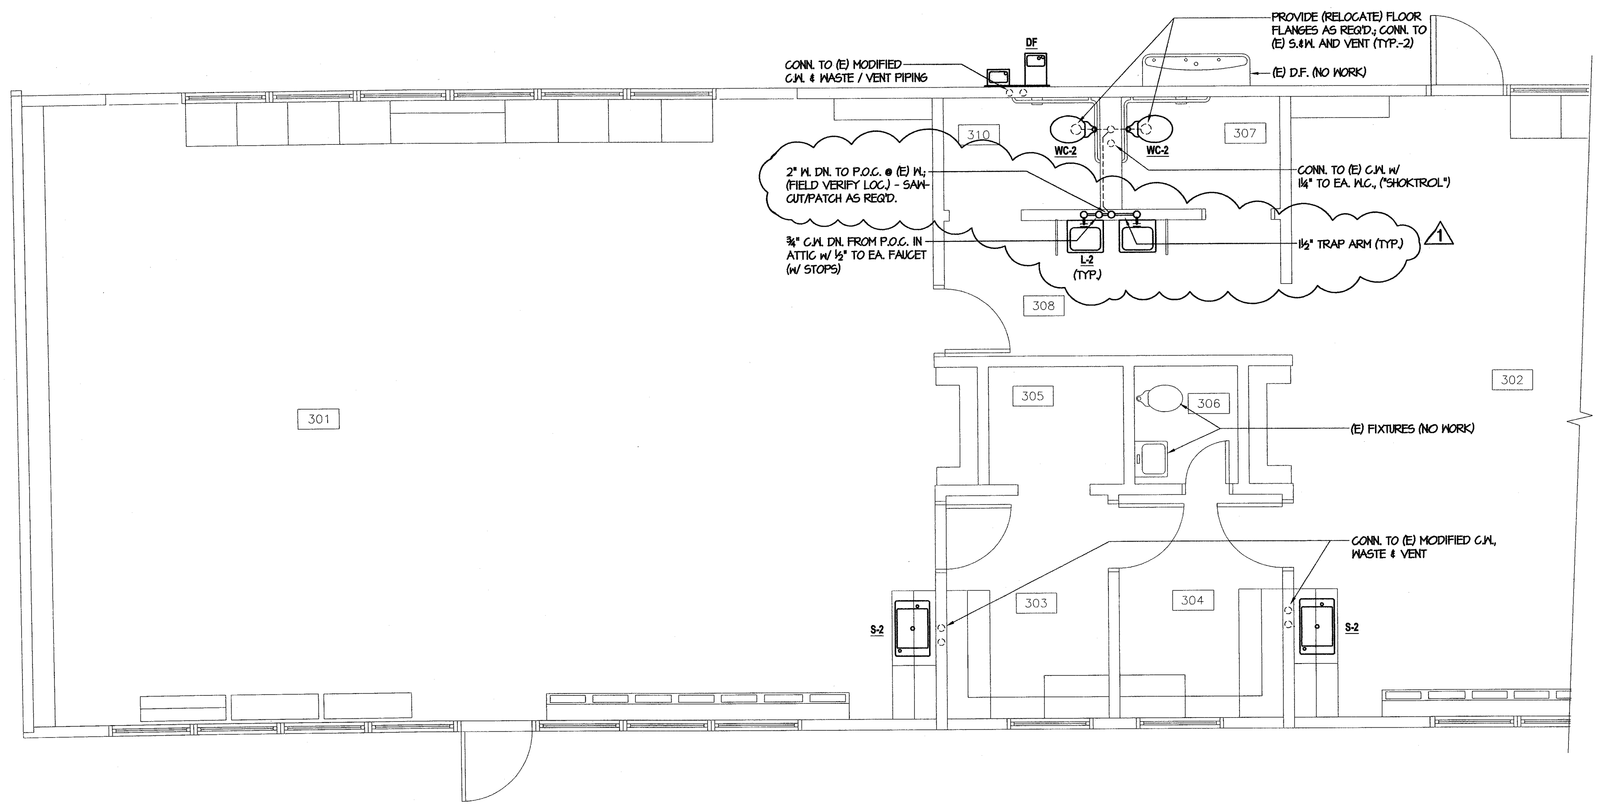

BUILDING 300 PLUMBING FLOOR PLAN

SCALE: 1/4"=1'-0"

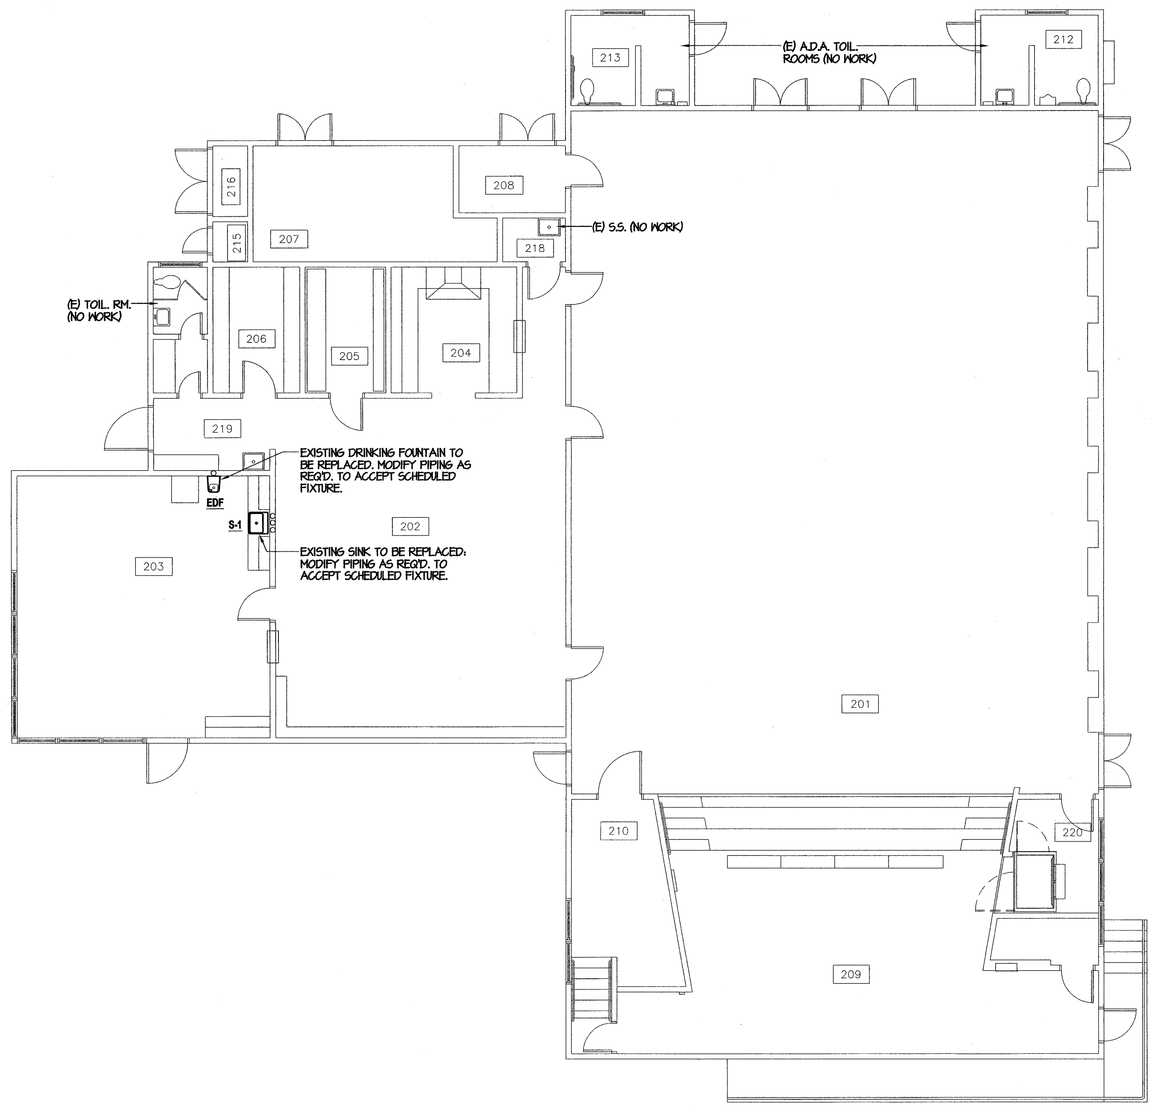

BUILDING 200 PLUMBING FLOOR PLAN

SCALE: 1/8"=1'-0"

bfgc Architecture

Bakersfield
5500 ming avenue, suite 450, bakersfield, ca 93309
661.836.4300 fax 661.836.4311

San Jose
150 south first st., suite 200
san jose, california 95113
408.924.0841
fax 408.924.0844

San Luis Obispo
4115 broad street, suite b-6
san luis obispo, ca 93401
805.546.0433
fax 805.546.0504

Oakland
350 frank ogawa plaza., suite 300
oakland, california 94612
510.891.0670
fax 510.891.0674

Principal Architects
david r. cortinal, f.a.i.a., C-6564
frank a. ghazzi, a.i.a., C-3132
mark engellen, a.i.a., C-8021
william r. luculet, a.i.a., C-8702
dean a. tatsuno, a.i.a., C- 9190
bruce m. bigger, a.i.a., C-23134
brad henderson, a.i.a., C-10901
richard l. mello, a.i.a., C-18079

LICENSED ARCHITECT MARK ENGELLEN C-8021 STATE OF CALIFORNIA

MDC
MECHANICAL DESIGN CONCEPTS
5500 Ming Ave., Suite 251
Bakersfield, Ca. 93309
Tel #: (661) 397-2114
Fax #: (661) 397-2116
#02050 PLOTTED: 5-24-07

REGISTERED PROFESSIONAL ENGINEER MARK JAMES BASKIN No. M23678 Exp. 8-30-08 MECHANICAL STATE OF CALIFORNIA

rev. no:	rev. date:	revision:
△		
△		
△		
△		
△	6-1-07	OWNER REVISION

PROJECT TRACKING NO. 63321-10

FILE NO: 15-6

IDENTIFICATION STAMP
DIV. OF THE STATE ARCHITECT
APPL NO: 03-106663
AC____ FLS____ SS____
DATE____

REVISED

MODERNIZATION

FOR

HENRY EISSLER SCHOOL
2901 EISSLER STREET
BAKERSFIELD, CA 93306

BAKERSFIELD CITY SCHOOL DISTRICT

PLUMBING FLOOR PLAN BUILDING 200 & 300

Version Date:

job no.	02-126
date	10/18/02
drawn by	M. ARMSTRONG
chk'd by	R. BANKS
©copyright	2002

Version time:

200
300
P
2.21