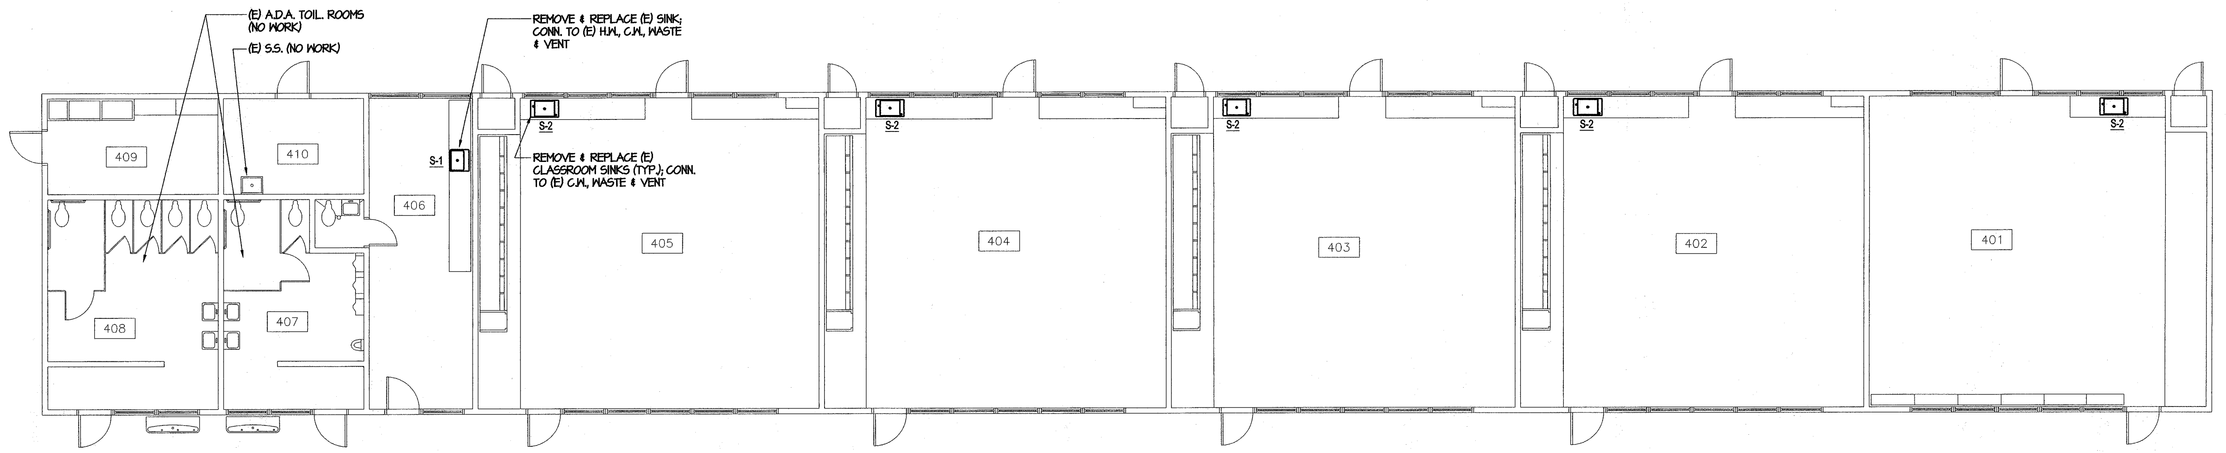


## BUILDING 400 PLUMBING FLOOR PLAN

SCALE: 1/8"=1'-0"

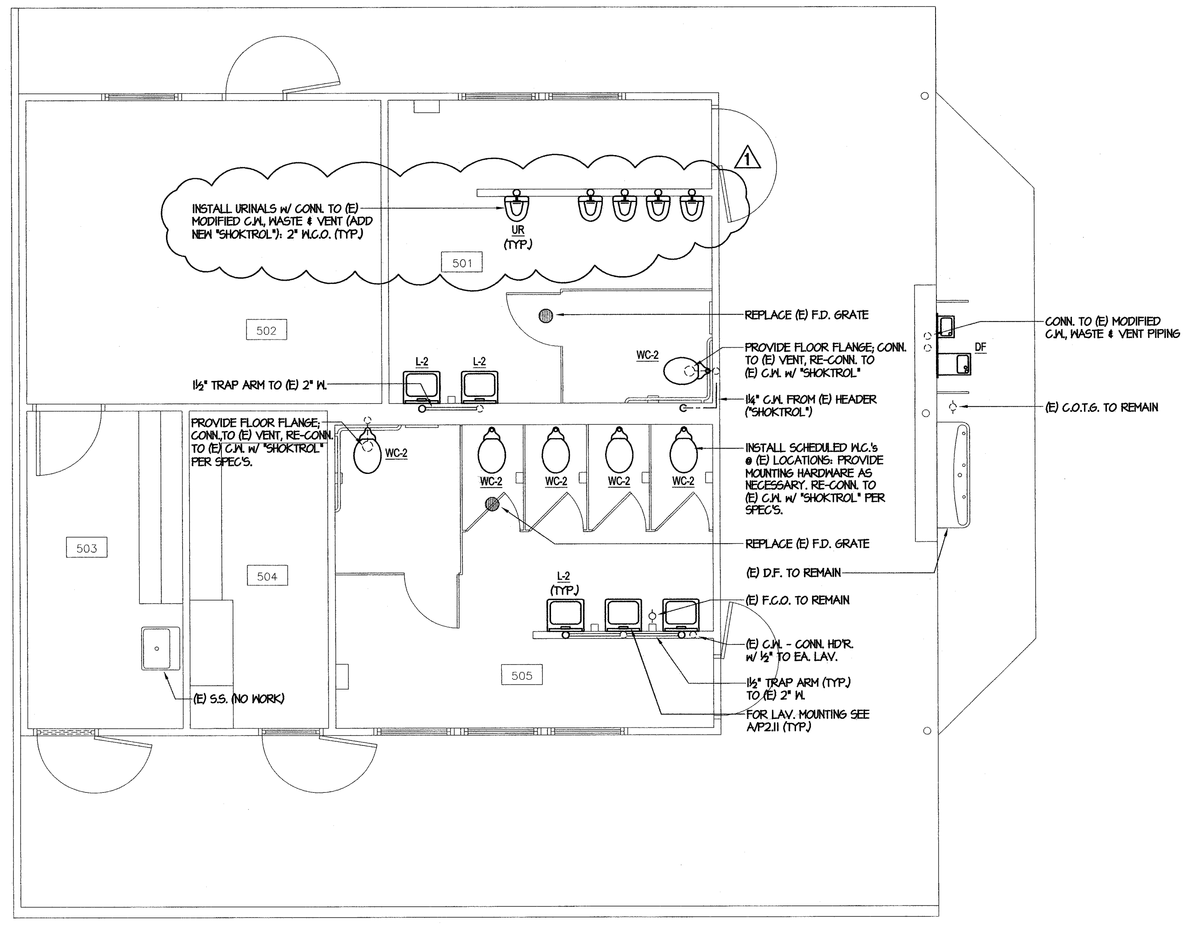


## BUILDING 500 PLUMBING FLOOR PLAN

SCALE: 1/4"=1'-0"

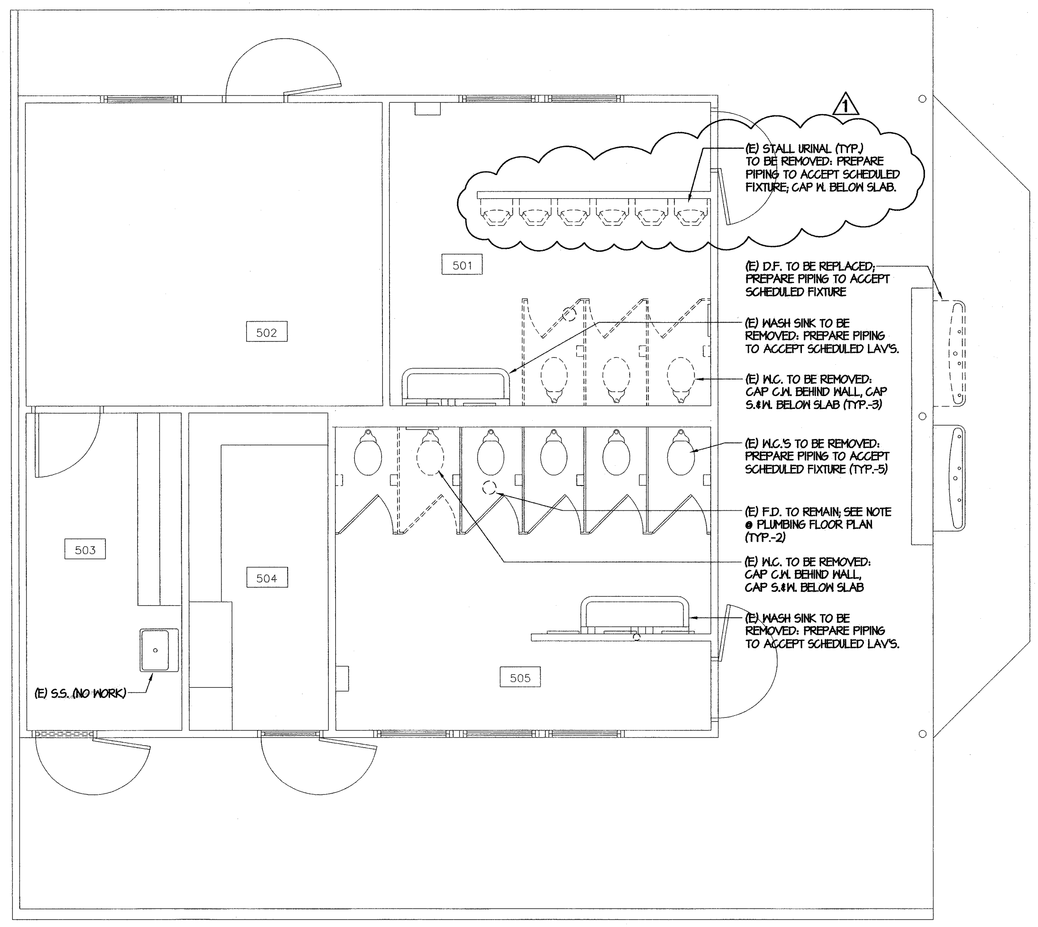


## BUILDING 500 PLUMBING DEMO FLOOR PLAN

SCALE: 1/4"=1'-0"

bfgc Architecture

**Bakersfield**
5500 ming avenue, suite 450, bakersfield, ca 93309
661.836.4300 fax 661.836.4311

**San Jose**
150 south first st., suite 200
san jose, california 95113
408.924.0841
fax 408.924.0844

**San Luis Obispo**
4115 broad street, suite b-6
san luis obispo, ca 93401
805.546.0433
fax 805.546.0504

**Oakland**
350 frank ogawa plaza., suite 300
oakland, california 94612
510.891.0670
fax 510.891.0674

**Principal Architects**

| | | | |
|---|---|---|---|
| david r. cartnal, f.a.i.a., | C-6564 | dean a. tatsuno, a.i.a., | C- 9190 |
| frank a. ghezzi, a.i.a., | C-3132 | bruce m. biggar, a.i.a., | C-23134 |
| mark engelien, a.i.a., | C-8021 | brad henderson, a.i.a., | C-10901 |
| william r. tuculet, a.i.a., | C-8702 | richard l. mello, a.i.a., | C-18079 |

LICENSED ARCHITECT MARK ENGELIEN C-8021 7-07 STATE OF CALIFORNIA

MDC MECHANICAL DESIGN CONCEPTS
5500 Ming Ave., Suite 251
Bakersfield, Ca. 93309
Tel #: (661) 397-2114
Fax #: (661) 397-2116
#02050 PLOTTED: 5-24-07

REGISTERED PROFESSIONAL ENGINEER MARK JAMES BASKIN No. M26578 Exp. 9-30-08 MECHANICAL STATE OF CALIFORNIA

| rev. no: | rev. date: | revision: |
|---|---|---|
| △ | | |
| △ | | |
| △ | | |
| △ | | |
| △1 | 6-1-07 | OWNER REVISION |

PROJECT TRACKING NO. 63321-10

FILE NO: 15-6
IDENTIFICATION STAMP
DIV. OF THE STATE ARCHITECT
APPL NO: 03-106663
AC____ FLS____ SS____
DATE____

REVISED 10/16/07

# MODERNIZATION

FOR

HENRY EISSLER SCHOOL
2901 EISSLER STREET
BAKERSFIELD, CA 93306

BAKERSFIELD CITY SCHOOL DISTRICT

## PLUMBING FLOOR PLAN BUILDING 400 & 500

Version Date:

| | |
|---|---|
| job no. | 02-126 |
| date | 10/18/02 |
| drawn by | M. ARMSTRONG |
| chk'd by | R. BANKS |
| ©copyright | 2002 |

Version time:

400 500
P
2.41