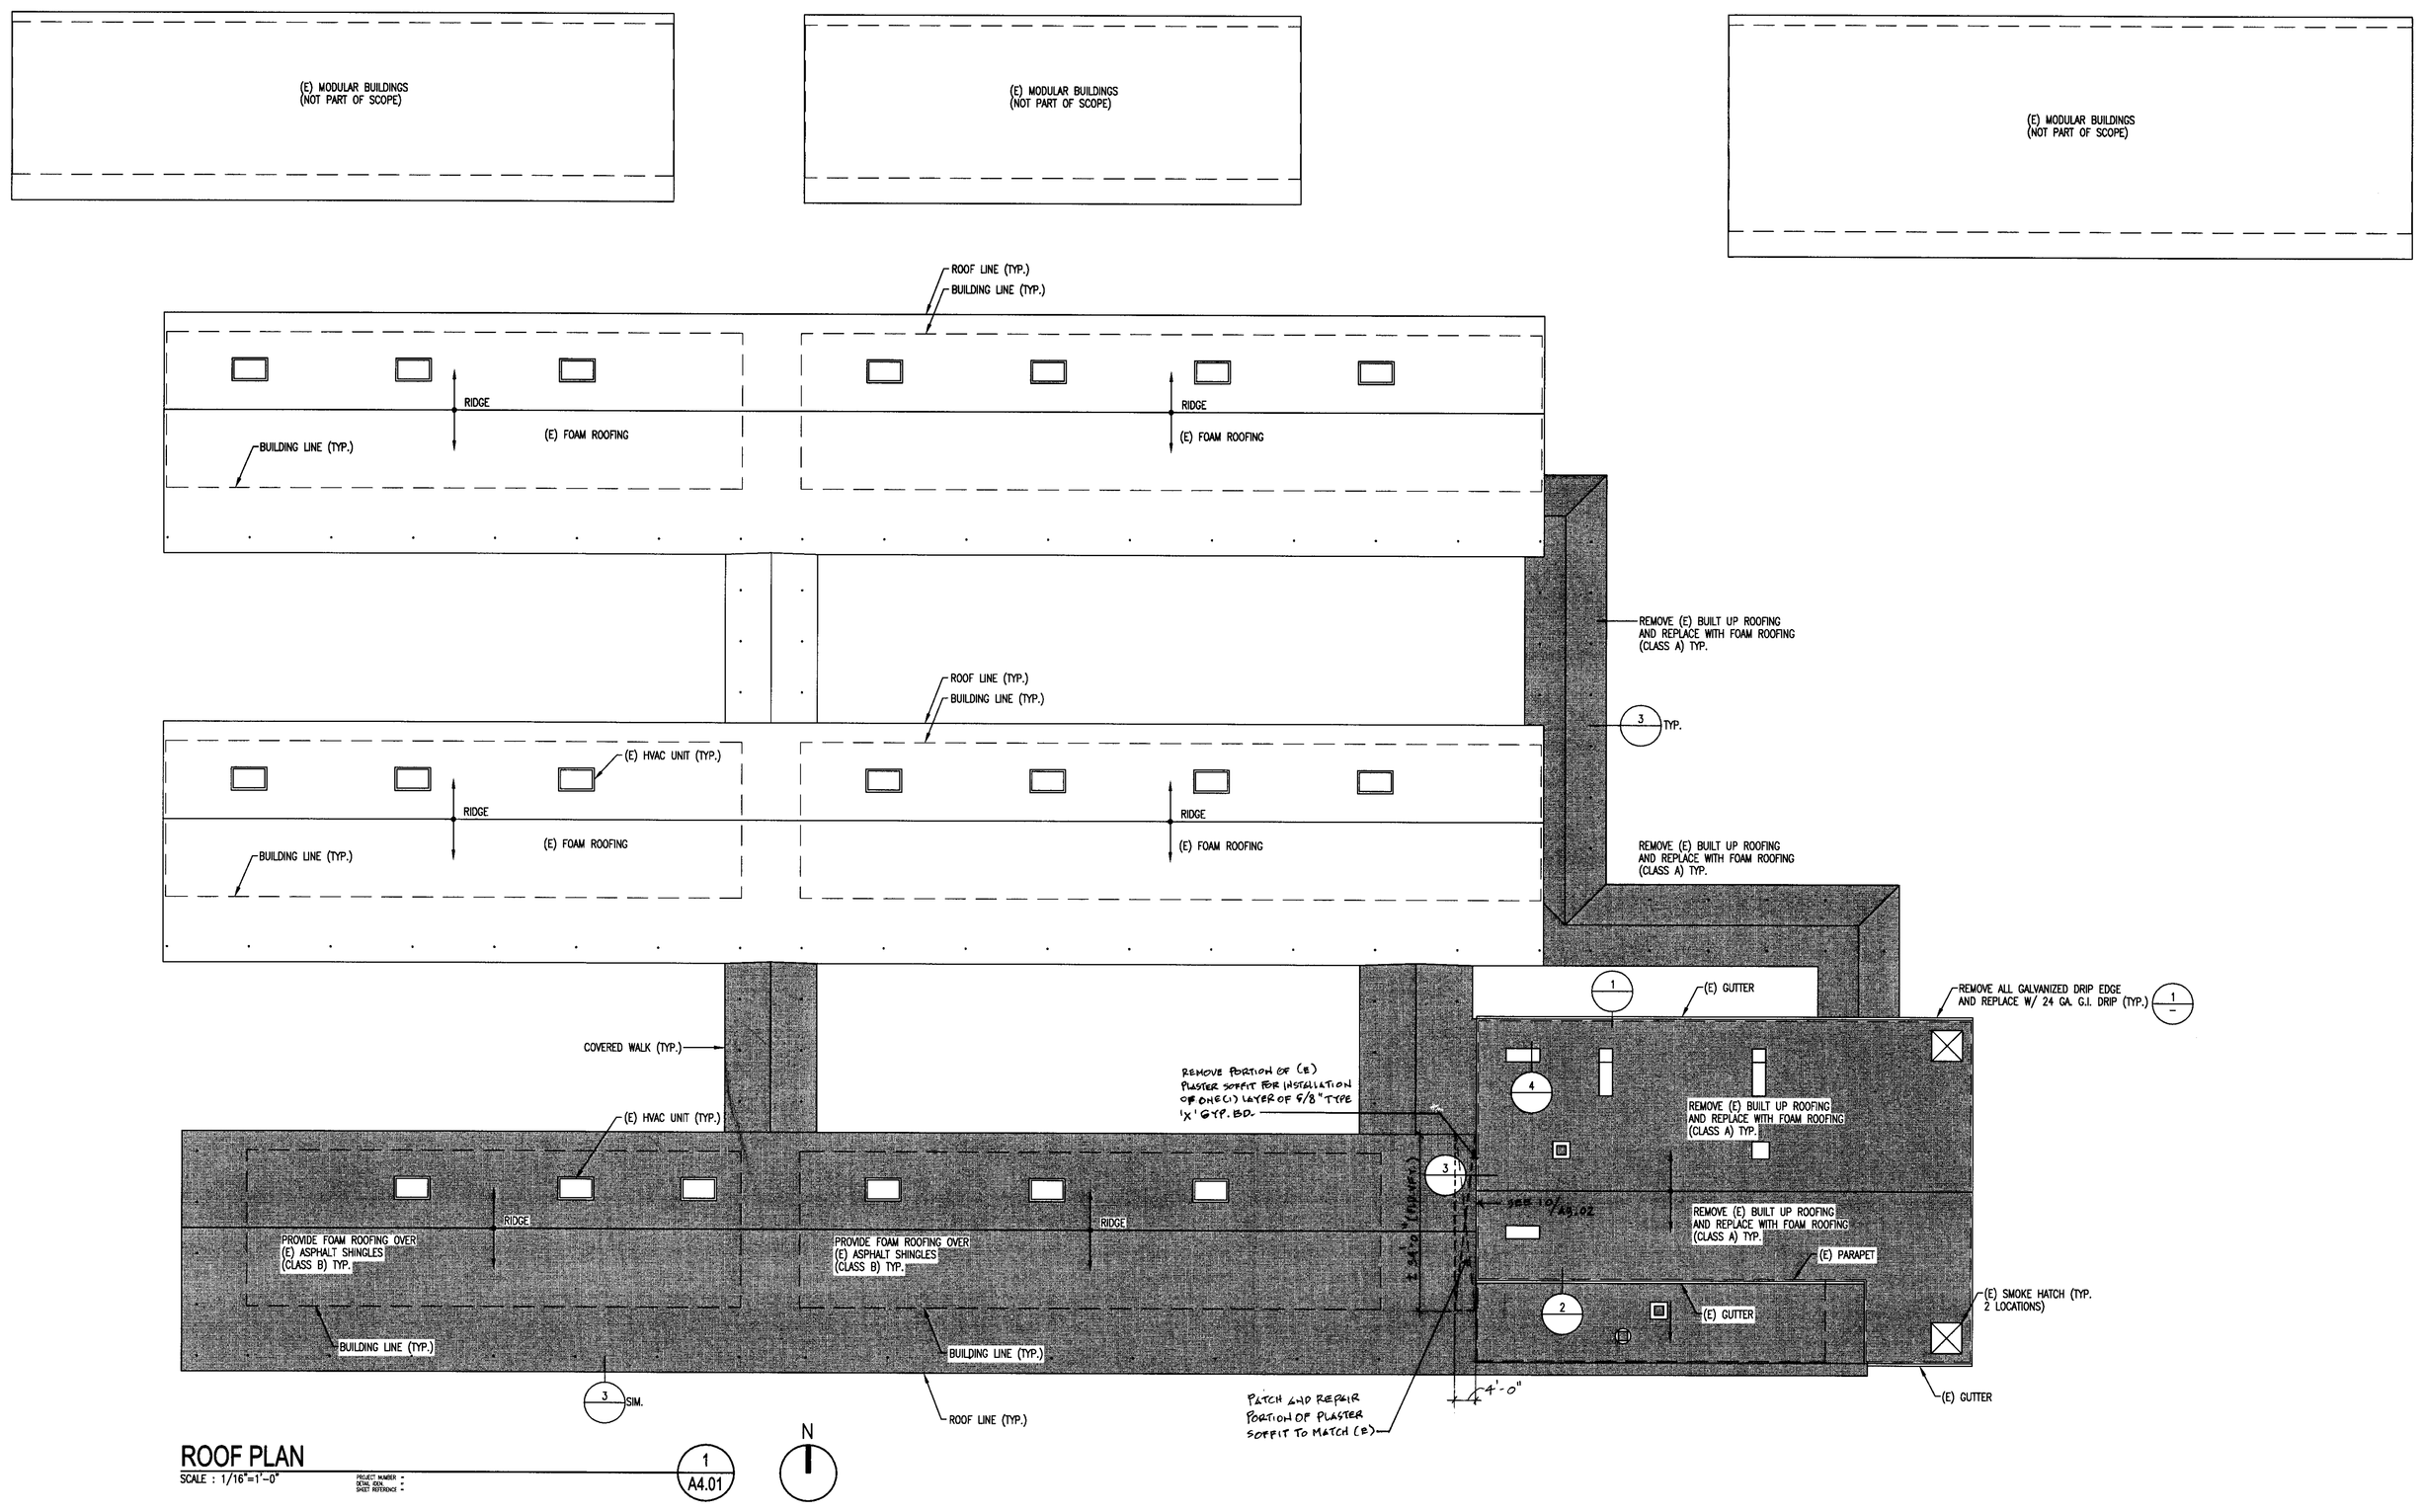

ROOF PLAN

SCALE : 1/16"=1'-0"

1 / A4.01

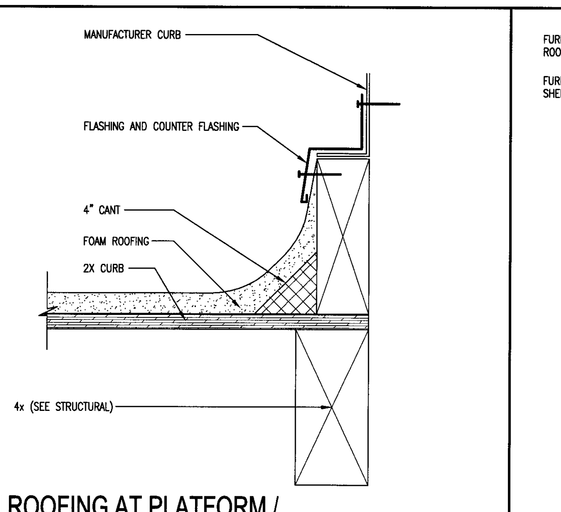

FOAM ROOFING AT PLATFORM / DUCT PENETRATION

SCALE : 3"=1'-0"

4 / A4.01

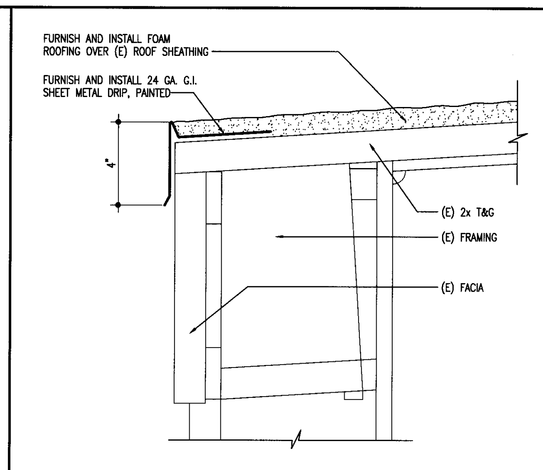

FOAM ROOFING AT FACIA

SCALE : 3"=1'-0"

3 / A4.01

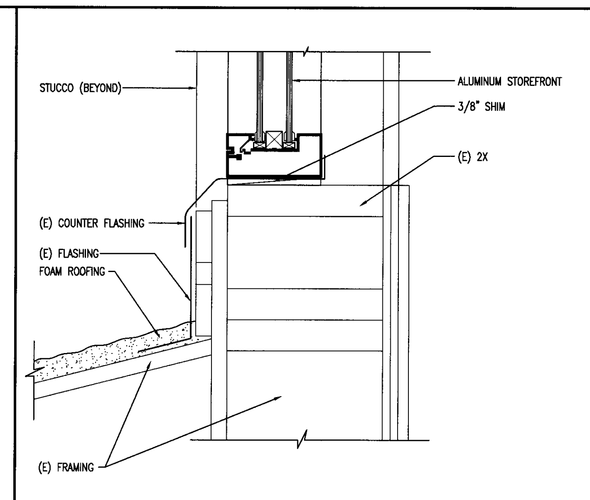

FOAM ROOFING AT CLEAR STORY

SCALE : 3"=1'-0"

2 / A4.01

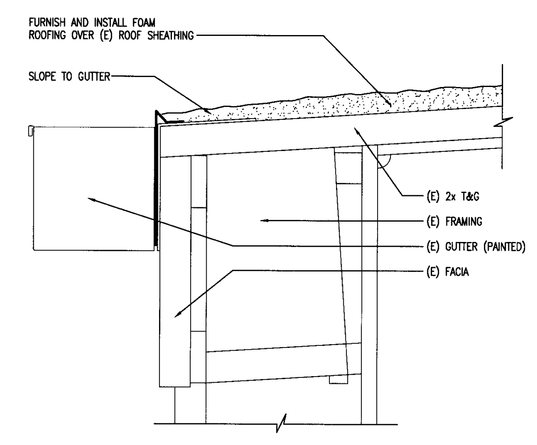

FOAM ROOFING AT GUTTER

SCALE : 3"=1'-0"

1 / A4.01

FLEWELLING&MOODY
architects education

HEADQUARTERS OFFICE:
141 South Lake Avenue, 2nd Floor
Pasadena, California 91101
626.449.6787 FAX 626.449.6477
E-Mail: fm-pasadena@flewelling-moody.com

ANTELOPE VALLEY OFFICE:
1035 West Lancaster Boulevard
Lancaster, California 93534
661.949.0771 FAX 661.949.2843
E-Mail: fm-lancaster@flewelling-moody.com

An Employee Owned Corporation

ARCHITECT

LICENSED ARCHITECT
SCOTT T. GABBERT
No. C-14211
RE 06/31/2011
STATE OF CALIFORNIA

CONSULTANT

AGENCY

IDENTIFICATION STAMP
DIV OF THE STATE ARCHITECT
APP03 112817
AC. FLS
DATE MAR 18 2010

Drawn by

Checked by

Revisions

No.	Date	Description

All dimensions must be checked at the job by the contractor who accepts full responsibility for their accuracy under the contract. These plans & the specifications in connection therewith have been prepared for a specific site. Any and all responsibility for their use in whole or in part on any other site is hereby disclaimed by Flewelling & Moody.

MODERNIZATION PROJECT AT EVERGREEN ELEMENTARY SCHOOL

2600 ROSE MARIE DRIVE
BAKERSFIELD, CA 93304

BAKERSFIELD CITY SCHOOL DISTRICT

ROOF PLAN

Job No. 1894

Date 1-26-2010

A4.01