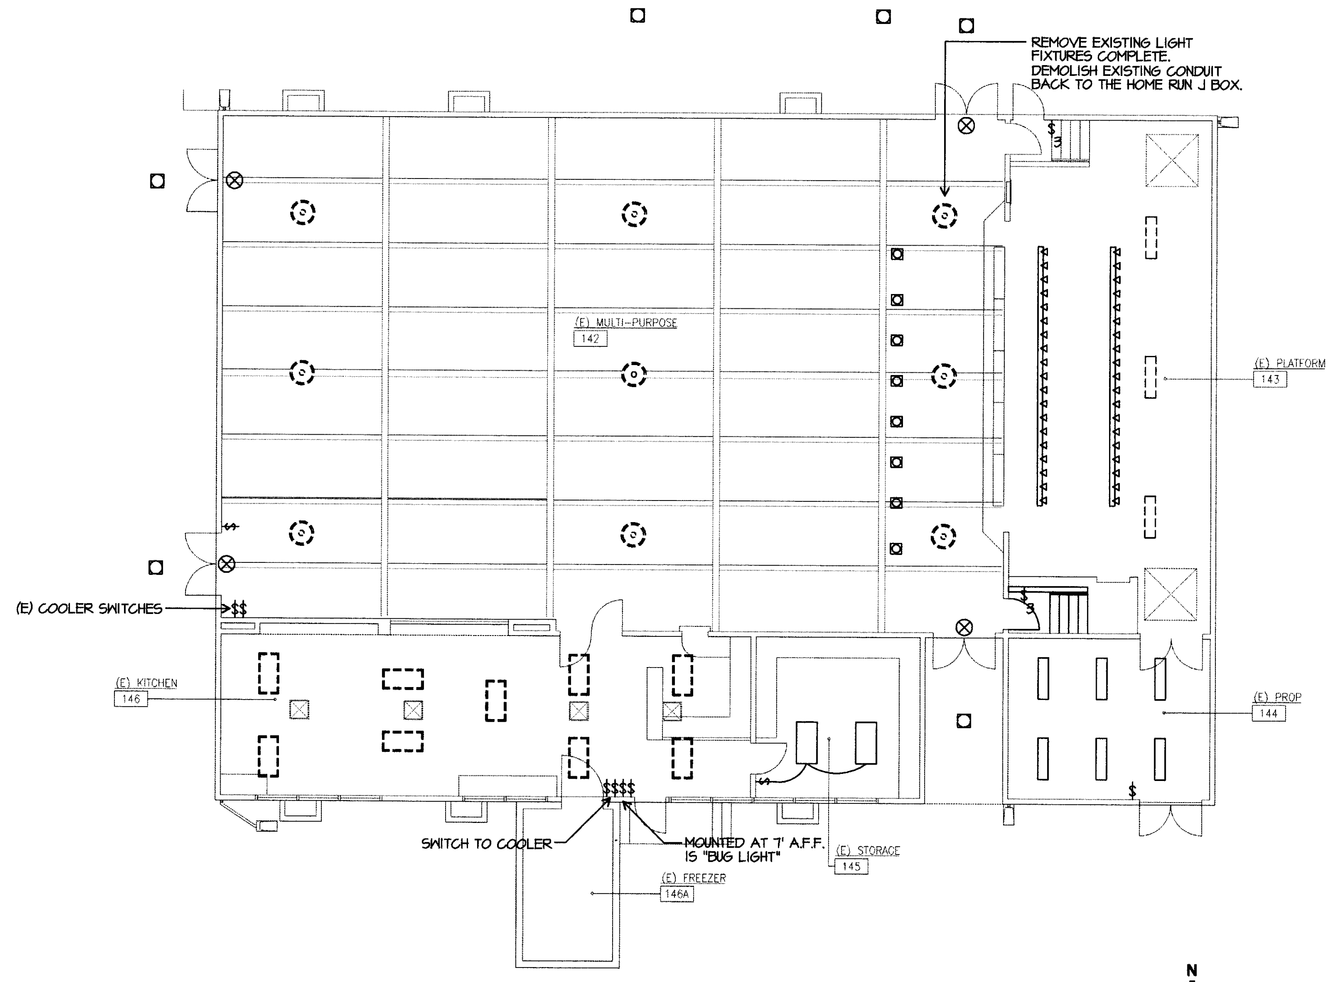

BUILDING G LIGHTING DEMOLITION PLAN

SCALE: 1/8"=1'-0"

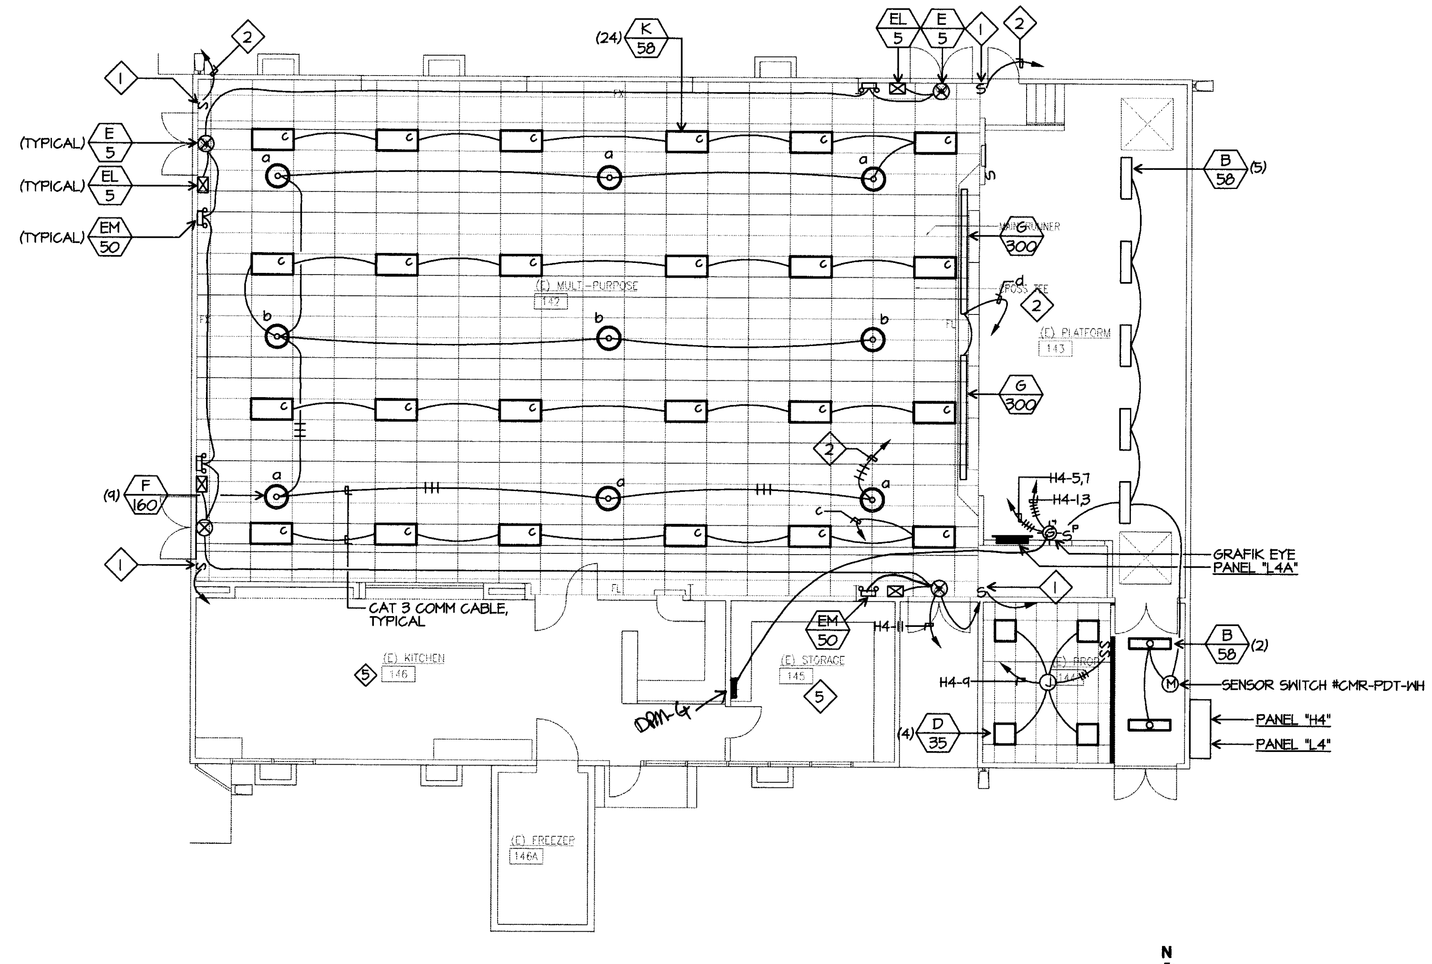

BUILDING G LIGHTING PLAN

SCALE: 1/8"=1'-0"

LIGHTING NOTES

1. CONTROL STATION, LUTRON-GRX-2B
2. TO GRAFIK EYE
3. GRAFIK EYE CONTROL PANEL
4. LIGHTING CONTROL PANEL
5. EXISTING LIGHTING TO REMAIN INTERCEPT FEED, EXTENDED TO PANEL L4A.

GRAFIK EYE ZONES

GRAFIK EYE GRX3504-GS

a.	SKYDOME	1400VA	FL/ECO
b.	SKYDOME CENTER	800VA	FL/ECO
c.	2x4	1680VA	FL/ECO
d.	TRACK	600VA	ELV

(C) INTERLOCK W/ AN INTERFACE MODULE TO TURN ON LIGHTS WHT COMMAND SIGNAL.

FLEWELLING&MOODY
architects for education

HEADQUARTERS OFFICE:
141 South Lake Avenue, 2nd Floor
Pasadena, California 91101
626.449.8787 FAX 626.449.8477
E-Mail: fm-pasadena@flewelling-moody.com

ANTELOPE VALLEY OFFICE:
1035 West Lancaster Boulevard
Lancaster, California 93534
661.949.0771 FAX 661.949.2843
E-Mail: fm-lancaster@flewelling-moody.com

An Employee Owned Corporation

ARCHITECT

LICENSED ARCHITECT — CHRIS T. CAMPBELL — C-14211 — Exp date 08/31/2009 — STATE OF CALIFORNIA

CONSULTANT

JMPE
ELECTRICAL ENGINEERING
LIGHTING DESIGN
CA REGISTRATION NO. E21067
08244
5000 WOO AVENUE, SUITE 201
BAKERSFIELD, CA 93309
(661) 833-7551
FAX (661) 831-7823
e-mail : mailroom@jmpe.net
www.jmpe.net

AGENCY

IDENTIFICATION STAMP
DIV. OF THE STATE ARCHITECT
APP03 112817
AC FLS SGM SS RS
DATE MAR 15 2010

Drawn by AC
Checked by PH

Revisions

No.	Date	Description
–	–	–

All dimensions must be checked at the job by the contractor who accepts full responsibility for their accuracy under the contract. These plans & the specifications in connection therewith have been prepared for a specific site. Any and all responsibility for their use in whole or in part on any other site is hereby disclaimed by Flewelling & Moody.

MODERNIZATION PROJECT AT EVERGREEN ELEMENTARY SCHOOL

2600 ROSE MARIE DRIVE
BAKERSFIELD, CA 93304

BAKERSFIELD CITY SCHOOL DISTRICT

BUILDING G LIGHTING DEMOLITION PLAN
BUILDING G LIGHTING PLAN

Job No. 1894.200
Date 1-14-2009

E-9.1

J:\PE\JOB#\08244\DATE\02-08-10 AC
C:\Documents and Settings\alfonso\Desktop\PROJECTS\08249\08249 E-9-1.dwg; Last Saved By: MBarella – Feb 08, 2010 – 1:09pm Last Printed By: ALFONSO – Feb 08, 2010, 1:11pm;