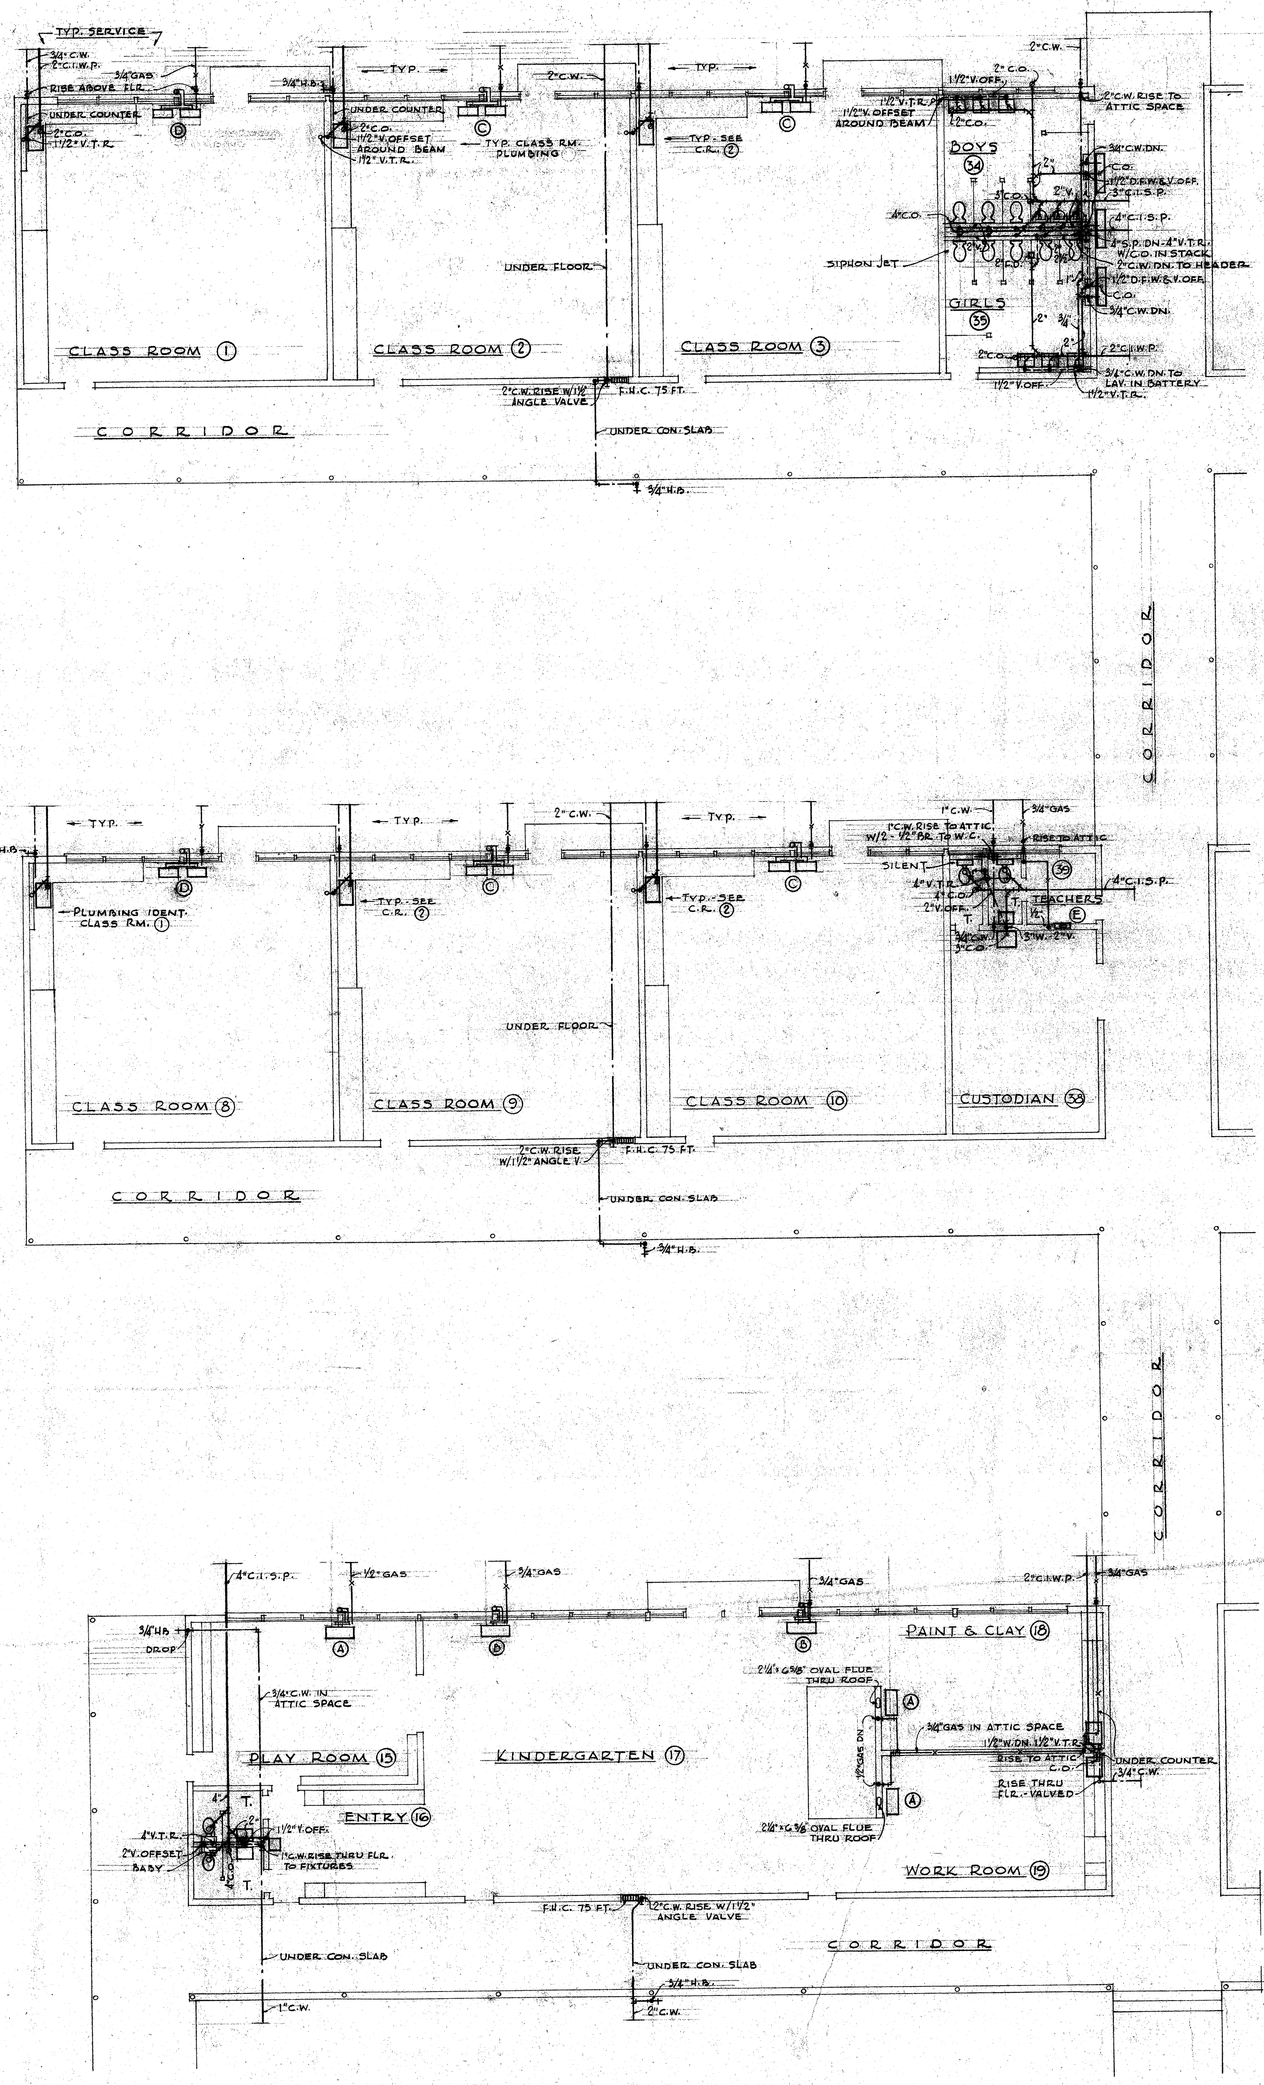

SCHEDULE OF PLUMBING FIXTURE CONNECTIONS

FIXTURE	ABBREV.	SOIL OR WASTE	TRAP	VENT	C.W.	H.W.	REMARKS
LAVATORY	LAV.	2"	1 1/2"	1 1/2"	1/2"	②	
WATER CLOSET (FLUSH)	W.C.	4"	4"	2" OR 4"	1 1/4"		1" FLUSH VALVE
WATER CLOSET (TANK)	W.C.	4"	4"	2" OR 4"	1/2"		
URINAL	U.	2"	2"	1 1/2"	1"		3/4" FLUSH VALVE
SERVICE SINK	S.S.	3"	3"	2"	3/4"		
SINK (CLASS ROOM)	SK.	2"	1 1/2"	1 1/2"	1/2"	②	
SHOWER	SH.	②			1/2"	1/2"	WASTE TO 2" SH. DRAIN
DRINKING FOUNTAIN	D.F.	2"	1 1/2"	1 1/2"	3/4"		1/2" TO EA. BUBBLER
FIRE HOSE (CABINET)	F.H.C.				2"		1 1/2" ANGLE HOSE VALVE
HOSE BIBB	H.B.				3/4"		
FLOOR DRAIN	F.D.	2"	2"	1 1/2"			
FLOOR SINK	F.S.	2"	2"	①			
SCULLERY SINK		3"	3"	①	3/4"	3/4"	3" W. TO GREASE TRAP.
KITCHEN SINK		3"	3"	①	3/4"	3/4"	

① CONTINUOUS WASTE & VENT
② NO H.W. EXCEPT AS INDICATED

LEGEND

C.W.	COLD WATER
H.W.	HOT WATER
G.	GAS
S.P. OR W.P.	SOIL OR WASTE PIPE
V. OR V. OFF.	OFFSET VENT PIPE
H.B.	HOSE BIBB
F.D.	FLOOR DRAIN
C.O.	CLEAN OUT
F.S.	FLOOR SINK
	VALVE
V.T.R.	VENT THROUGH ROOF
C.I.	CAST IRON
V.C.	VITRIFIED CLAY

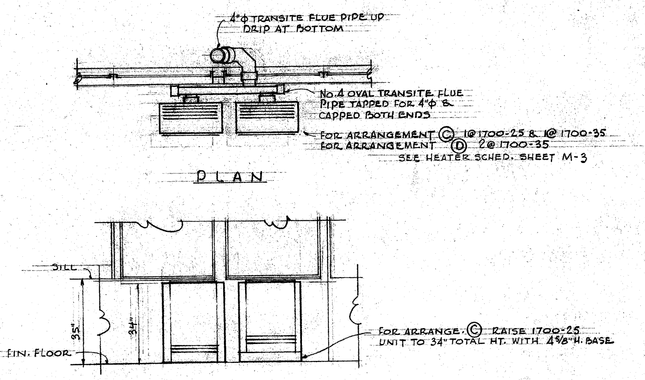

TYP. CLASSROOM HEATER DETAIL
SCALE: 3/8" = 1'-0"

NOTE: CONTRACTOR IS TO VERIFY ALL DIMENSIONS ON THE WORK. THIS DRAWING IS THE PROPERTY OF THE ARCHITECT AND MUST BE RETURNED ON COMPLETION OF THE CONTRACT.

STATE OF CALIFORNIA-DEPARTMENT OF PUBLIC WORKS, DIVISION OF ARCHITECTURE
APPLICATION NO. 5813
APPROVED 5-27-48
Henry M. Parkin
REGISTERING STRUCTURAL ENGINEER

CASTRO LANE SCHOOL

FOR
BAKERSFIELD CITY SCHOOL DIST.
BAKERSFIELD CALIFORNIA

C. B. Alfad.
DRAWN

CHARLES H. BIGGAR
A.I.A. ARCHITECT
& ASSOCIATES
HABERFELDE BUILDING
BAKERSFIELD CALIFORNIA

REVISIONS

SHEET NO. M2