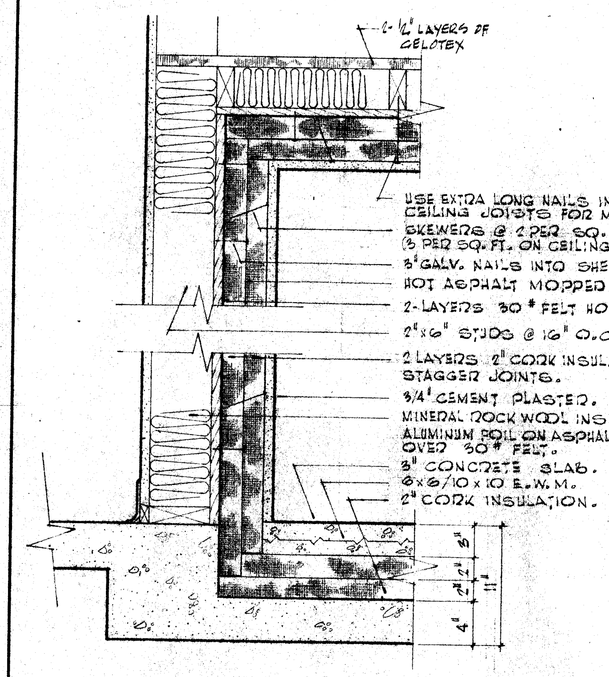

1/A-15 SECTION AT FRAME WALL SCALE : 1½" = 1'-0"

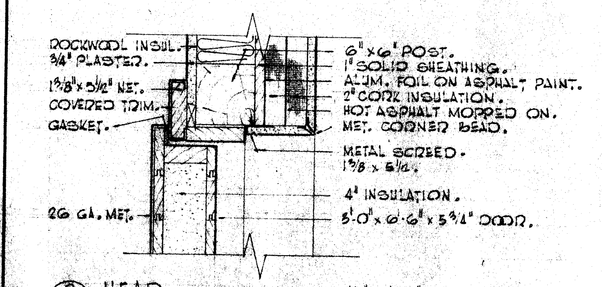

2/A-15 HEAD SCALE : 1½" = 1'-0"

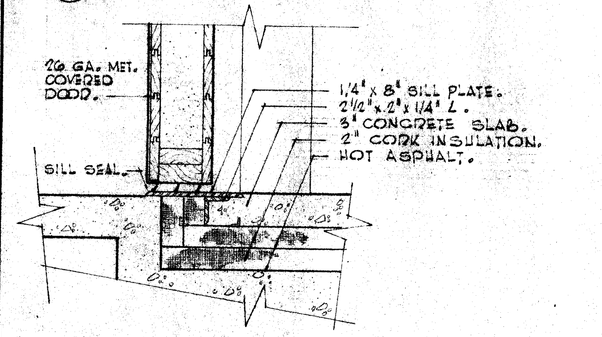

3/A-15 SILL SCALE : 1½" = 1'-0"

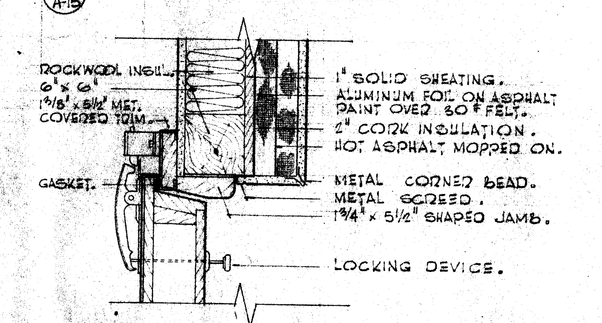

4/A-15 JAMB SCALE : 1½" = 1'-0"

WALK IN BOX DETAILS.

NOTE: 'V' SCORING IN CEMENT PLASTER IN WALK IN BOX 3/16" DEEP, SEE INTERIOR ELEVATIONS FOR LOCATION.

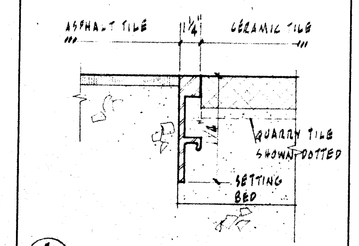

5/A-15 DIVIDING STRIP - F.S.

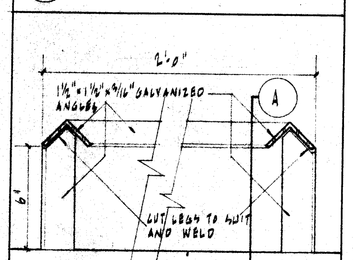

ELEVATION SECTION (A)

6/A-15 GARBAGE CAN RACK - 1½" = 1'-0"

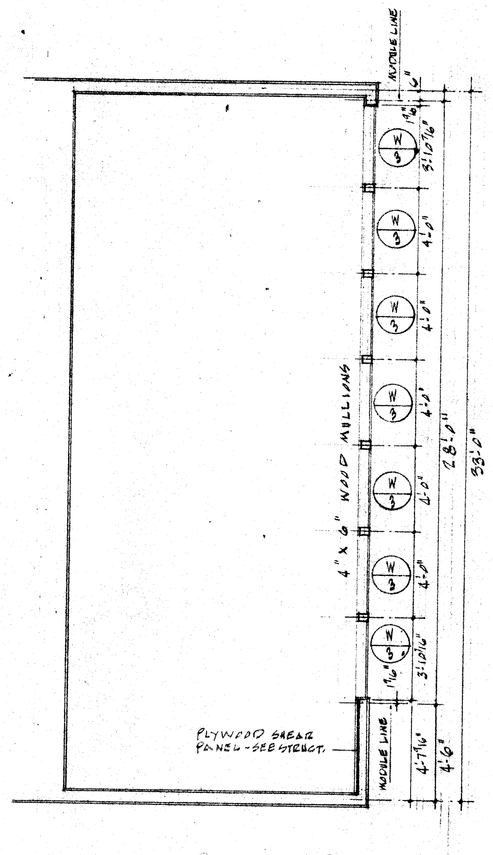

CLERESTORY PLAN - ¼" = 1'-0"

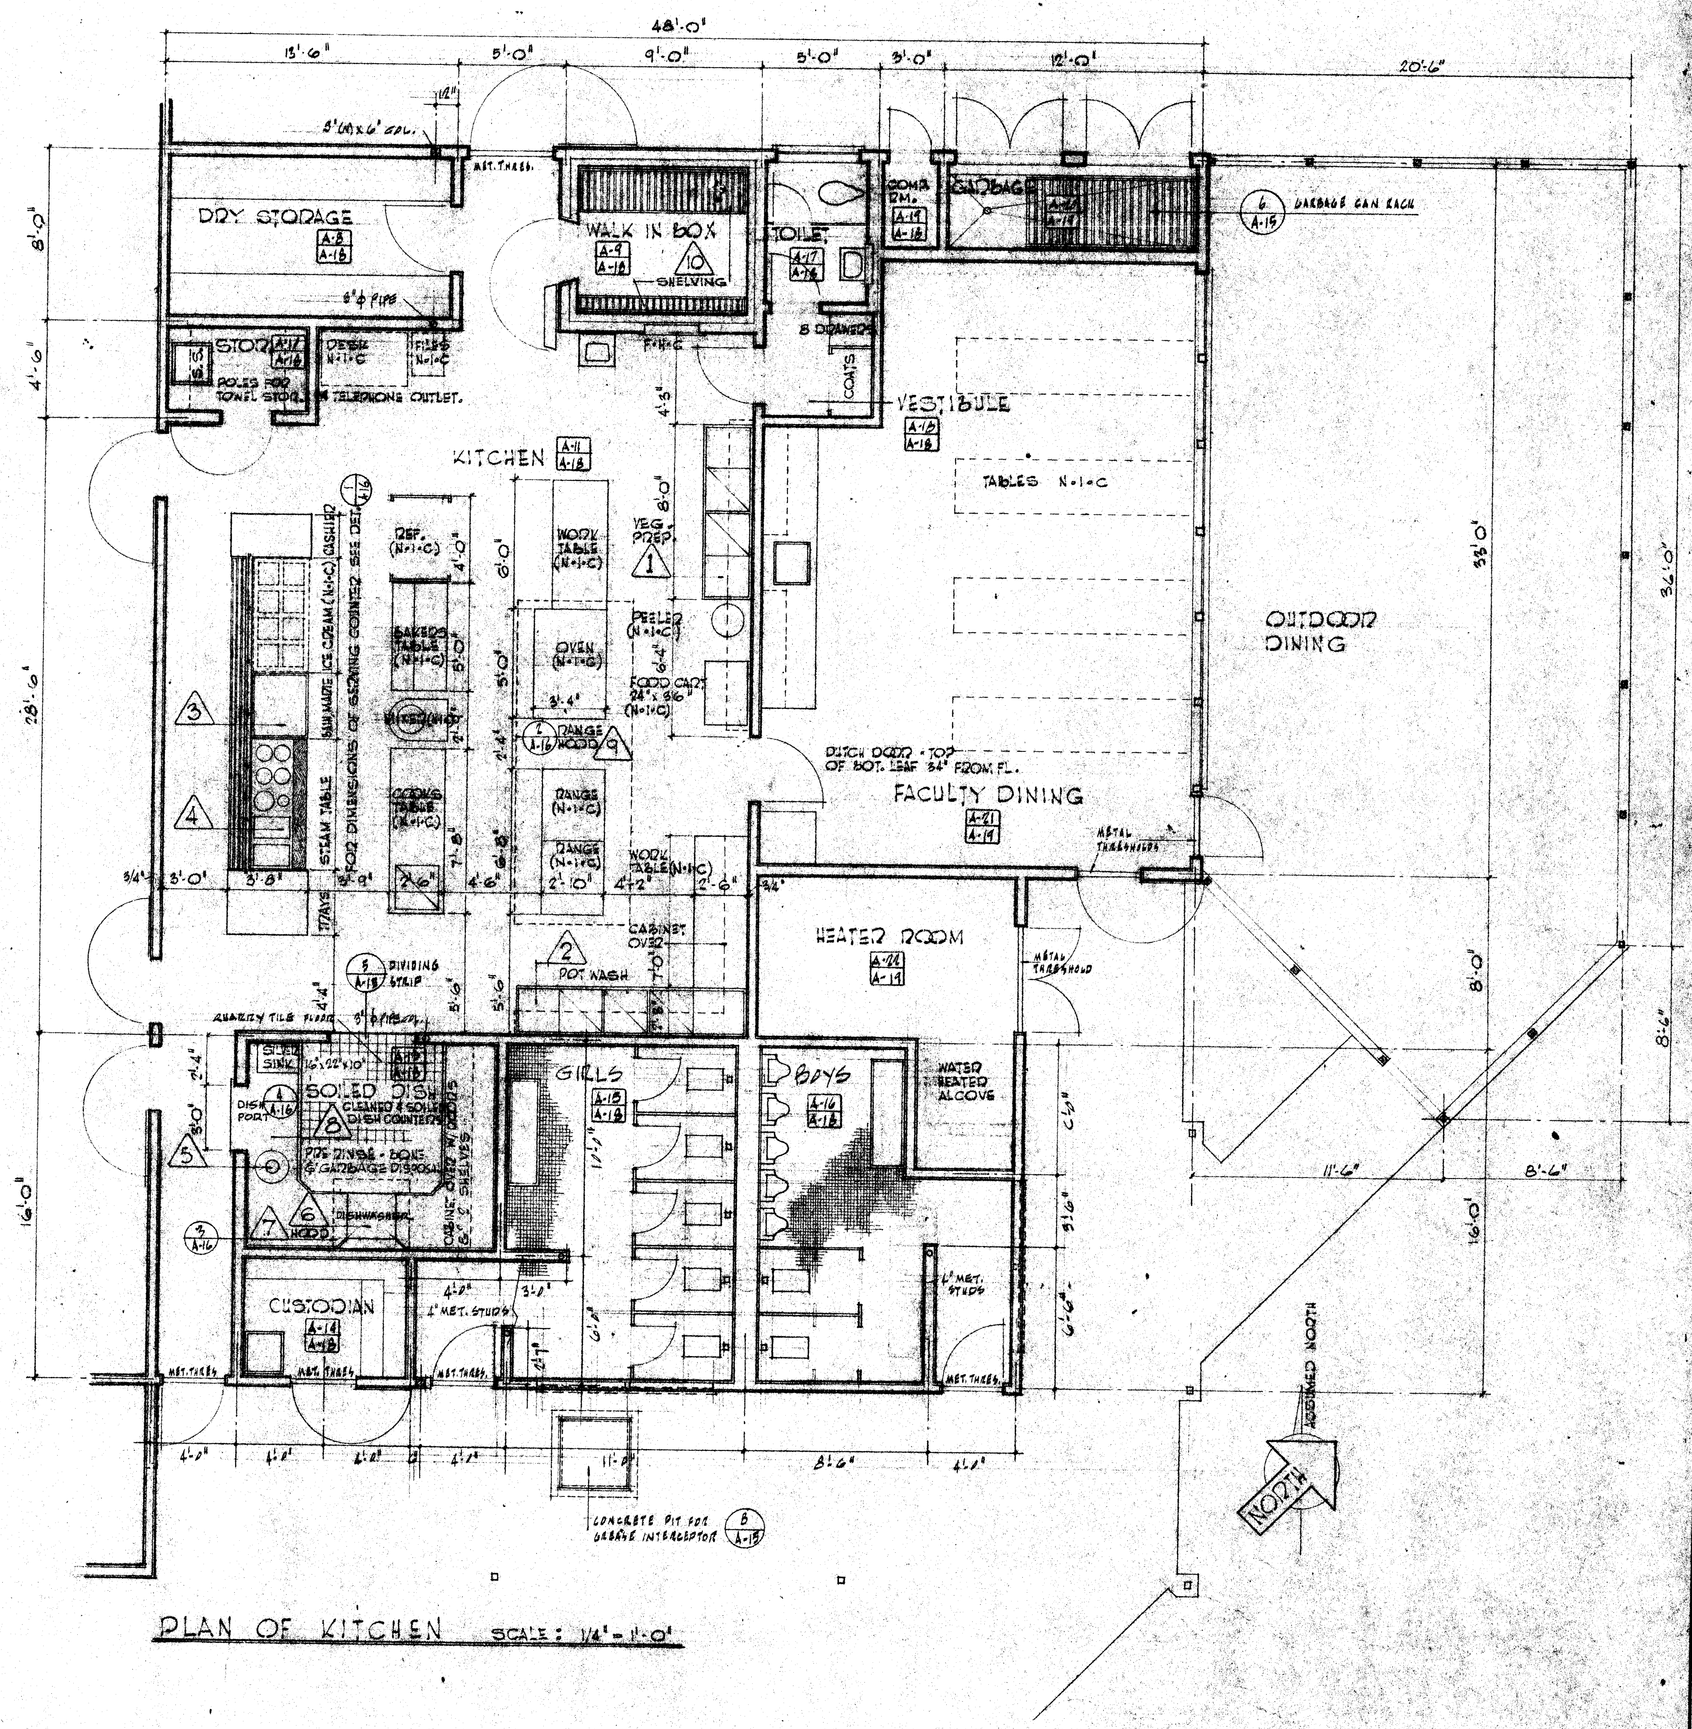

PLAN OF KITCHEN SCALE : ¼" = 1'-0"

KITCHEN PLAN & DETAILS

CHECK AND VERIFY ALL DIMENSIONS AND CONDITIONS AT JOB SITE BEFORE PROCEEDING WITH WORK. REPORT ANY DISCREPANCIES TO THE ARCHITECT.

OFFICE OF SUPERINTENDENT OF SCHOOLS
APPROVED
DATE

STATE OF CALIFORNIA
DEPARTMENT OF PUBLIC WORKS
DIVISION OF ARCHITECTURE

BAKERSFIELD CITY SCHOOL DIST.
BAKERSFIELD CALIFORNIA
BOARD OF EDUCATION

APPROVED	DATE

MARK	DATE	REVISIONS
1		
2		
3		
4		

DATE
DRAWN
CHECKED

Ernest L. McCoy
C-388
JOB No. 56-28
ERNEST L. McCOY A. I. A. ARCHITECT
2811 H STREET
BAKERSFIELD
PHONE FA. 4-8081
CALIFORNIA

BENTON PARK SCHOOL
WILSON ROAD & BENTON STREET
BAKERSFIELD, CALIFORNIA

SHEET No. A-15

DIETZGEN-POST CLEARPRINT 1000H