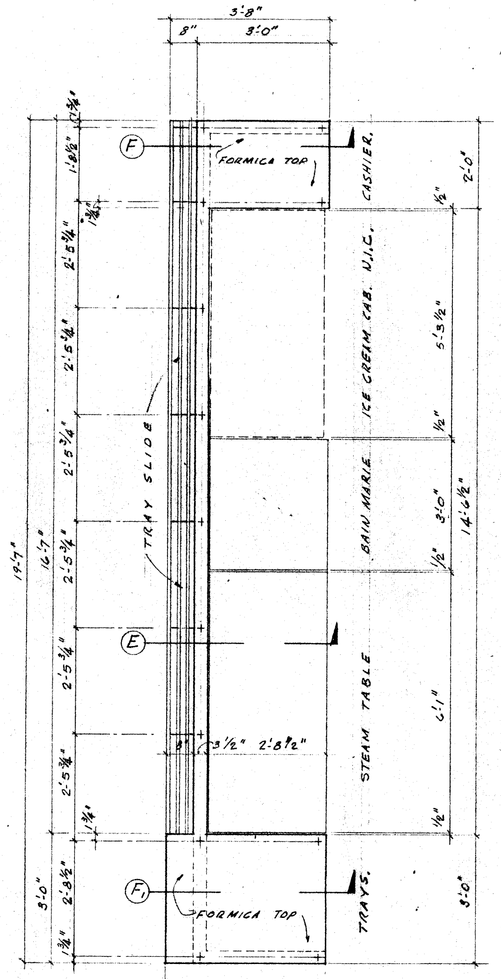

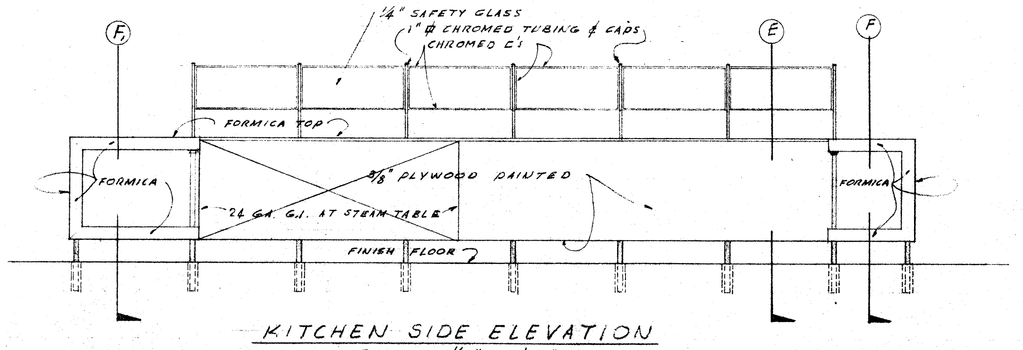

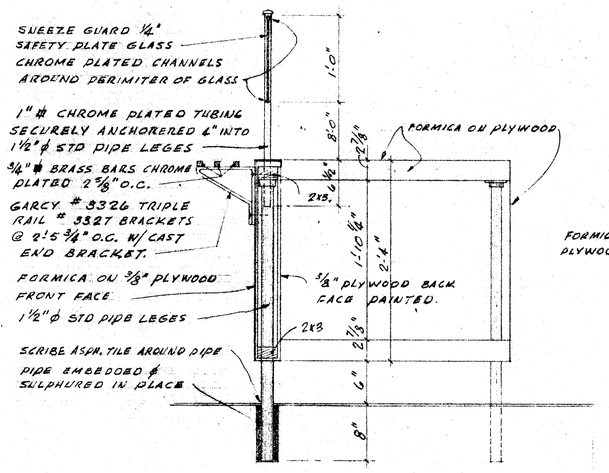

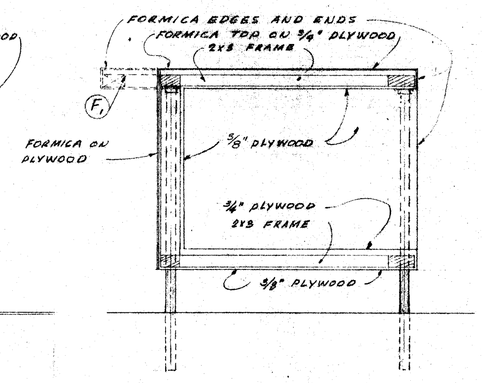

1/A-16 SERVING COUNTER DETAILS.
SCALE AS NOTED

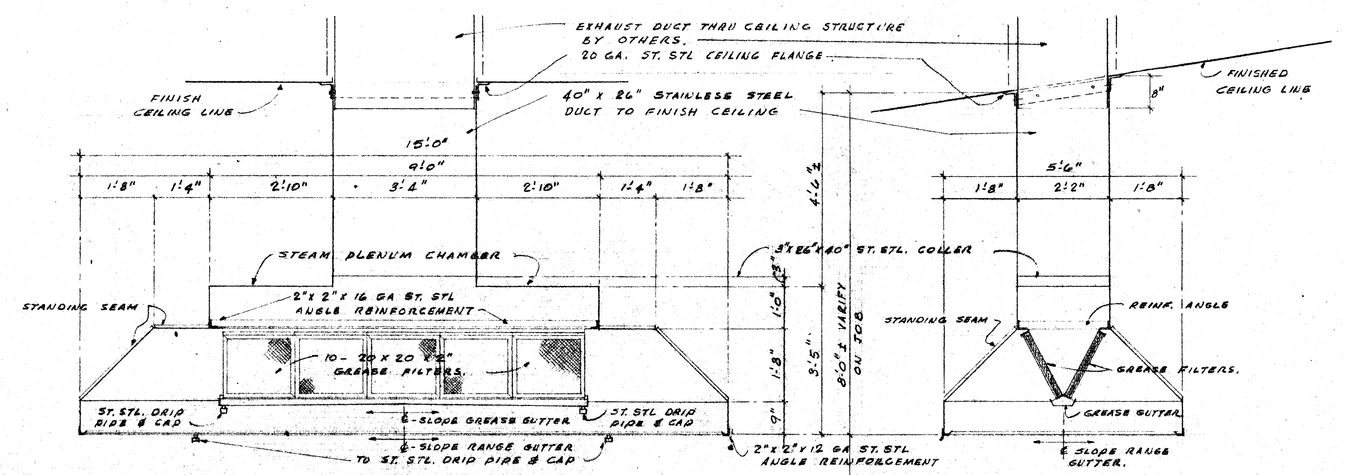

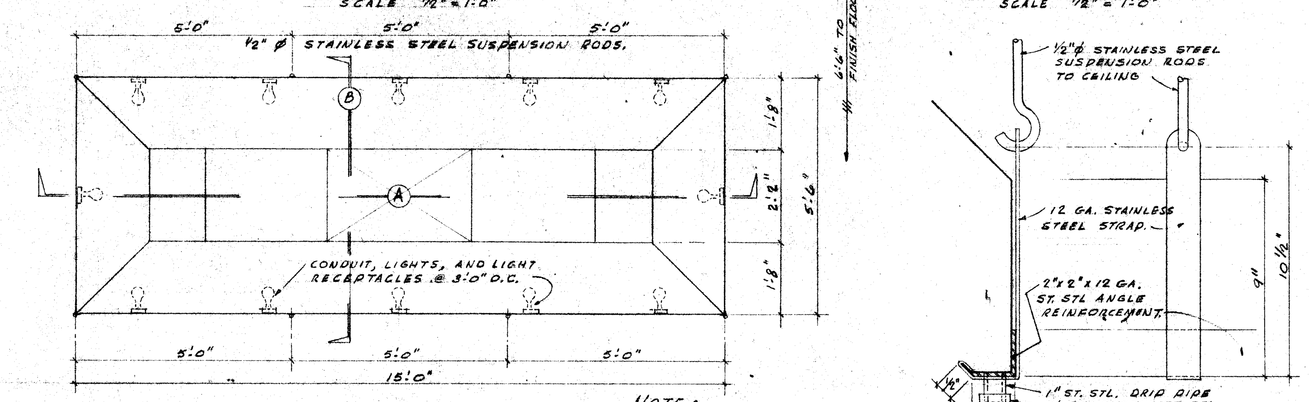

NOTE:
HOOD SHALL BE CONSTRUCTED THRU-OUT WITH 20 GA # & FINISH ST. STL. AND REINFORCED WITH ANGLES SEE SPECIFICATIONS.

2/A-16 ITEM NO 9 RANGE HOOD

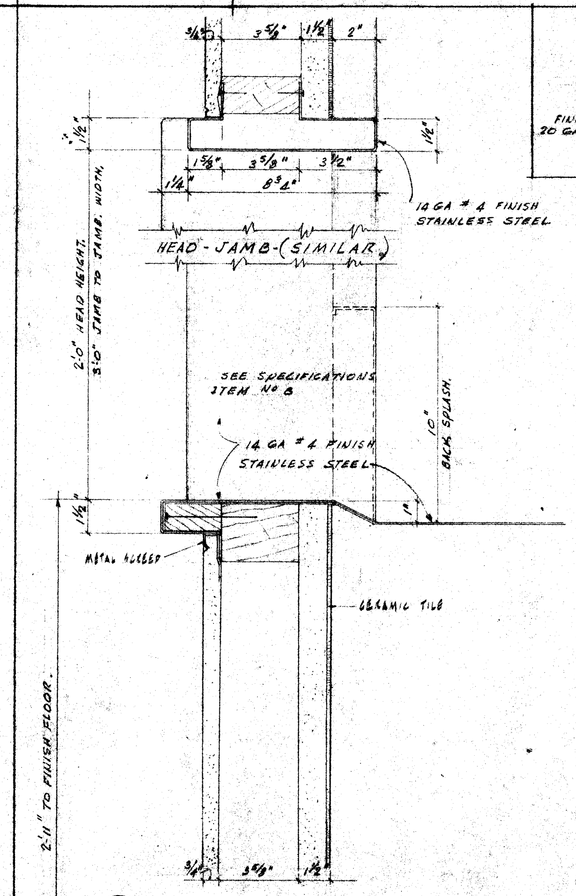

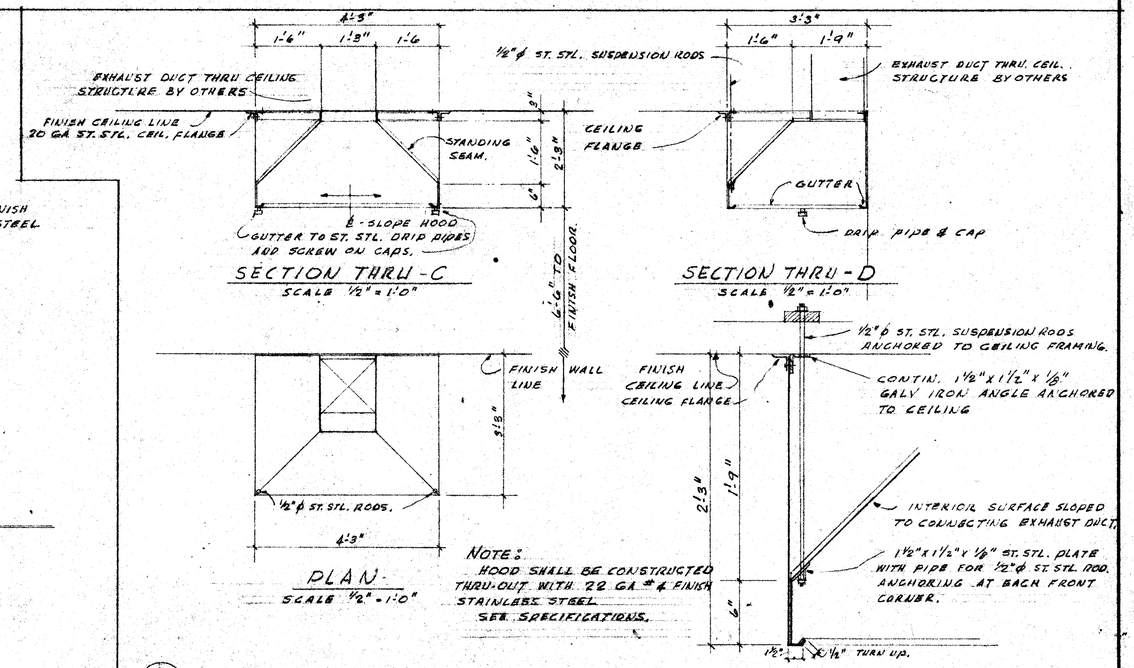

NOTE:
HOOD SHALL BE CONSTRUCTED THRU-OUT WITH 22 GA # & FINISH STAINLESS STEEL SEE SPECIFICATIONS.

5/A-16 ITEM NO 7 DISHWASHER HOOD

HANGER DETAIL
SCALE 1 1/2" = 1'-0"

KITCHEN EQUIPMENT DETAILS

CHECK AND VERIFY ALL DIMENSIONS AND CONDITIONS AT JOB SITE BEFORE PROCEEDING WITH THE WORK. REPORT ANY DISCREPANCIES TO THE ARCHITECT.

OFFICE OF SUPERINTENDENT OF SCHOOLS
APPROVED
DATE

STATE OF CALIFORNIA
DEPARTMENT OF PUBLIC WORKS
DIVISION OF ARCHITECTURE

BAKERSFIELD CITY SCHOOL DIST.
BAKERSFIELD, CALIFORNIA
BOARD OF EDUCATION

APPROVED	DATE	MARK	DATE	REVISIONS
		1		
		2		
		3		
		4		
		5		

DATE
DRAWN
CHECKED

Ernest L. McCoy C-335 JOB No. 56-58
ERNEST L. McCOY A.I.A. ARCHITECT
2011 H STREET BAKERSFIELD
PHONE FA. 4-9081 CALIFORNIA

BENTON PARK SCHOOL
WILSON ROAD & BENTON STREET
BAKERSFIELD, CALIFORNIA

SHEET No. 16 OF SHTS.

KEUFFEL & ESSER CO. MADE IN U.S.A. DIETZGEN POST CLEARPRINT 1000H