ROOM FINISH SCHEDULE

ROOM NO.	ROOM NAME	FINISH NO.	REMARKS	ROOM NO.	CASEWORK MATERIAL	CASEWORK FINISH
UNIT "A"						
A-1	MULTI-PURPOSE	10	PERFORATED HARDBOARD PAINTED AT FOLDING TABLES ONLY	A-1	V. G. D. F.	PAINT
A-2	PLATFORM	14	PIPE HANDRAILS - PAINTED	A-2		
A-3	DRESSING	5	METAL DOOR FRAME - PAINTED	A-3		
A-4	INSTRUMENT MUSIC	5	METAL DOOR FRAMES, PIPE HANDRAIL & METAL LOUVER-ALL PAINTED	A-4	V. G. D. F.	PAINT
A-5	FAN ROOM	13		A-5		
A-6	MEN	4		A-6		
A-7	WOMEN	4		A-7		
A-8	DRY STORAGE	2		A-8	V. G. D. F.	PAINT
A-9	WALK-IN BOX	2		A-9		
A-10	STORAGE	5		A-10	V. G. D. F.	PAINT
A-11	KITCHEN	11		A-11		
A-12	SERVING AISLE	12		A-12		
A-13	SOILED DISH	3		A-13	V. G. D. F.	PAINT
A-14	JANITOR	2		A-14	✓	✓
A-15	GIRLS	4		A-15		
A-16	BOYS	4		A-16		
A-17	TOILET	4	NO CERAMIC TILE BAFFLE WALL	A-17		
A-18	VESTIBULE	5		A-18	V. G. D. F.	PAINT
A-19	COMPRESSOR ROOM	2		A-19		
A-20	GARBAGE CAN STORAGE	2	O.I. ANGLE FRAME CAN RACK	A-20		
A-21	FACULTY DINING	6		A-21	V. G. D. F.	PAINT
A-22	HEATER ROOM	2	METAL DOOR FRAME - PAINTED	A-22		
A-23	FAN ROOM	13		A-23		
UNIT "B"						
B-1	BOOK & SUPPLY ROOM	7	PERFORATED HARDBOARD WIDTH BIRCH-PAINTED	B-1	V. G. D. F.	PAINT
B-2	TEACHERS' WORK ROOM	7		B-2	✓	✓
B-3	MEN	4	NO CER. TILE BAFFLE WALL	B-3		
B-4	WOMEN	4	✓ ✓ ✓ ✓	B-4		
B-5	SHOWER	4	CER. TILE WALLS IN SHOWER COMPARTMENT. NO CER. TILE BAFFLE WALL.	B-5		
B-6	TOILET	4	NO CER. TILE BAFFLE WALL	B-6		
B-7	CLERK	8		B-7	BIRCH	NATURAL
B-8	PUBLIC	8	✓	B-8	✓	✓
B-9	HEALTH ROOM	7		B-9	V. G. D. F.	PAINT
B-10	STUDENT	7		B-10	✓	✓
B-11	COUNSELOR	8		B-11	BIRCH	NATURAL
B-12	PRINCIPAL	8		B-12	✓	✓
B-13	FAN ROOM	13		B-13		
UNIT "C"						
C-1	KINDERGARTEN	9	ASPHALT TILE PLAY CIRCLE IN FLOOR.	C-1	V. G. D. F.	PAINT
C-2	✓	9	✓ ✓ ✓	C-2	✓	✓
C-3	WASH AREA	7	CER. TILE WAINSCOT BEHIND LAV'S/PARTL CER. TILE RISE	C-3		
C-4	✓ ✓	7	✓ ✓ ✓ ✓ ✓ ✓ ✓ ✓ ✓	C-4		
C-5	COAT ALCOVE	7		C-5	V. G. D. F.	PAINT
C-6	✓ ✓	7		C-6	✓	✓
C-7	TOILET	4	NO CER. TILE BAFFLE WALL	C-7		
C-8	✓	4	✓ ✓ ✓ ✓ ✓	C-8		
C-9	✓	4	✓ ✓ ✓ ✓ ✓	C-9		
C-10	✓	4	✓ ✓ ✓ ✓ ✓	C-10		
C-11	✓	4	✓ ✓ ✓ ✓ ✓	C-11		
C-12	WORK ROOM	7		C-12	V. G. D. F.	PAINT
UNIT "D"						
D-1	PRIMARY CLASSROOM	9		D-1	V. G. D. F.	PAINT
D-2	✓ ✓	9		D-2	✓	✓
D-3	✓ ✓	9		D-3	✓	✓
D-4	✓ ✓	9		D-4	✓	✓
D-5	✓ ✓	9		D-5	✓	✓
D-6	HEATER ROOM	2	METAL DOOR FRAME-PAINTED	D-6		
D-7	TRANSFORMER VAULT	1		D-7		
D-8	CUSTODIAN	2		D-8	V. G. D. F.	PAINT
D-9	BOYS	4		D-9		
D-10	GIRLS	4		D-10		
UNIT "E"						
E-1	INTERMEDIATE CLASSROOM	9		E-1	V. G. D. F.	PAINT
E-2	✓ ✓	9		E-2	✓	✓
E-3	PRIMARY ✓	9		E-3	✓	✓
E-4	✓ ✓	9		E-4	✓	✓
E-5	✓ ✓ LIBRARY	9		E-5	✓	✓
E-6	TEACHERS' LOUNGE	9		E-6	✓	✓
E-7	WOMEN	4	NO CER. TILE BAFFLE WALL	E-7		
E-8	MEN	4	✓ ✓ ✓ ✓ ✓	E-8		
E-9	BOYS	4		E-9		
E-10	GIRLS	4		E-10		
UNIT "F"						
F-1	INTERMEDIATE CLASSROOM	9		F-1	V. G. D. F.	PAINT
F-2	✓ ✓	9		F-2	✓	✓
F-3	✓ ✓	9		F-3	✓	✓
F-4	✓ ✓	9		F-4	✓	✓
F-5	✓ ✓	9		F-5	✓	✓
F-6	HEATER ROOM	2	METAL DOOR FRAME-PAINTED	F-6		
F-7	CUSTODIAN	2		F-7	V. G. D. F.	PAINT
F-8	ATHLETIC STORAGE	2		F-8	✓	✓
F-9	BOYS	4		F-9		
F-10	GIRLS	4		F-10		

SCHEDULE OF FINISHES

	MATERIAL	APPLY TO	FINISH
#1			
FLOOR	CEMENT		TROWEL SMTH
WALLS	EXPSD CONC		✓
CEILING	✓		✓
FRAME	METAL		PAINT
#2			
FLOOR	CEMENT		TROWEL SMTH
BASE	6" CEMENT		✓
WALLS	CEM. PLSTR.		✓
	TROWEL SMTH.	METAL LATH	PAINT
CEILING	✓ ✓ ✓ ✓	✓ ✓	✓
FRAMES	V.G. DOUG. FIR		✓
TRIM	METAL		✓
#3			
FLOOR	QUARRY TILE	CEM. SLAB	FACTORY
BASE	✓	PLASTER	✓
WAINSCOT	CERAMIC TILE	✓	✓
WALLS	CEM. PLSTR.		✓
	TROWEL SMTH.	METAL LATH	PAINT
CEILING	ACOUST. TILE	3/8" GYPSUM BRD	FACT. ENAMELED
TRIM	METAL		PAINT
#4			
FLOOR	CER. MOSAIC TILE	CEM. SLAB	FACTORY
BASE	CERAMIC TILE	PLASTER	✓
WAINSCOT	✓ ✓	✓	✓
BAFFLE WALLS	✓ ✓	ATL. STUDS & LTH	✓
WALLS	CEM. PLSTR.		
	TROWEL SMTH.	METAL LATH	PAINT
CEILING	✓ ✓ ✓ ✓	✓ ✓	✓
FRAME	V.G. DOUG. FIR		✓
TRIM	METAL		✓
#5			
FLOOR	ASPHALT TILE	CEM. SLAB	WAX
BASE	RUBBER TOP-SET		✓
WALLS	H.W. PLASTER		
	TROWEL SMTH	ROCK LATH	PAINT
CEILING	✓ ✓ ✓ ✓	METAL LATH	✓
FRAMES	V.G. DOUG. FIR		✓
TRIM	✓		✓
#6			
FLOOR	ASPHALT TILE		WAX
BASE	RUBBER TOP-SET		✓
WALLS	H.W. PLASTER		
	TROWEL SMTH.	ROCK LATH	PAINT
CEILING	ACOUSTIC TILE	3/8" GYPSUM BRD	FACTORY
FRAME	V.G. DOUG. FIR		PAINT
TRIM	METAL		✓
#7			
FLOOR	ASPHALT TILE	CEM. SLAB	WAX
BASE	RUBBER TOP-SET		✓
WALLS	D.F. PLYWOOD	WOOD FRAMING	WIPE GLAZE
CEILING	ACOUSTIC TILE	WOOD STRIPPING	FACTORY
FRAMES	V.G. DOUG. FIR		PAINT
TRIM	✓ ✓ ✓		✓
#8			
FLOOR	ASPHALT TILE	CEM. SLAB	WAX
BASE	RUBBER TOP-SET		✓
WALLS	D.F. PLYWOOD	WOOD FRAMING	WIPE GLASS
CEILING	ACOUSTIC TILE	WOOD STRIPPING	FACTORY
FRAMES	UNSELECT BIRCH		NATURAL
TRIM	✓ ✓		✓
#9			
FLOOR	ASPHALT TILE	CEM. SLAB	WAX
BASE	RUBBER TOP-SET		✓
WALLS	D.F. PLYWOOD	WOOD FRAMING	WIPE GLAZE
CEILING	ACOUSTIC TILE	WOOD STRIPPING	FACTORY
FRAMES	V.G. DOUG. FIR		PAINT
TRIM	✓ ✓ ✓		✓
#10			
FLOOR	ASPHALT TILE	CEM. SLAB	WAX
BASE	RUBBER TOP-SET		✓
WAINSCOT	PLASTIC WALL COV.	H.W. PLSTR.	FACTORY
WAINSCOT	H.W. PLASTER		
	TROWEL SMTH.	ROCK LATH	PAINT
WALLS	H.W. PLSTR.	✓	✓
CEILING	ACOUSTIC TILE	5/8" GYPSUM BRD	FACTORY
FRAMES	V.G. DOUG. FIR		PAINT
TRIM	✓ ✓ ✓		✓
#11			
FLOOR	G.P. ASPHT TILE	CEM. SLAB	WAX
BASE	RUBBER TOP-SET		✓
WALLS	CEM. PLASTER		
	TROWEL SMTH.	METAL LATH	PAINT
CEILING	ACOUSTIC TILE	5/8" GYPSUM BRD	FACT. ENAMELED
FRAMES	V.G. DOUG. FIR		PAINT
TRIM	METAL		✓
#12			
FLOOR	G.P. ASPHT TILE	CEM. SLAB	WAX
BASE	RUBBER TOPSET		✓
WAINSCOT	PLASTIC WALL COVERING	H.W. PLASTER	
		TROWEL SMTH.	FACTORY
WALLS	CEM. PLASTER		
	TROWEL SMTH.	ROCK LATH	PAINT
CEILING	ACOUSTIC TILE	5/8" GYPSUM BRD	FACT. ENAMELED
FRAMES	V.G. DOUG. FIR		PAINT
TRIM	METAL		✓
#13			
FLOOR	5/8"ø PLYWOOD	WOOD FRAMING	
#14			
FLOOR	VARY.	WOOD SUB-FLOOR	SEE SPEC'S
BASE	RUBBER TOP-SET		WAX
WAINSCOT	H.W. PLASTER		
	TROWEL SMTH.	ROCK LATH	PAINT
WALLS	H.W. PLSTR.	✓	✓
CEILING	ACOUSTIC TILE	5/8" GYPSUM BRD	FACTORY
SMOKE VENT	H.W. PLSTR.	WOOD FRAMING	PAINT
FRAMES	METAL		✓
TRIM	✓		✓

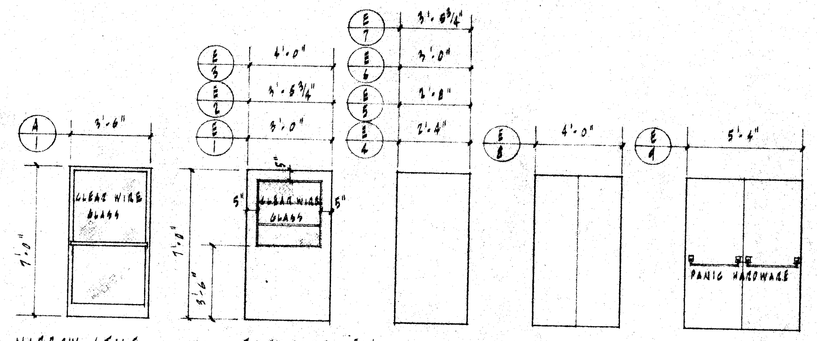

NARROW STILE ALUMINUM DOOR

EXTERIOR 1 3/4" SOLID CORE DOORS
UNSELECT BIRCH VENEER FINISH

INTERIOR 1 3/4" SOLID CORE DOORS
UNSELECT BIRCH VENEER FINISH

REFRIGERATOR DOOR

DOOR SCHEDULE

SCALE 1/4" = 1'-0"

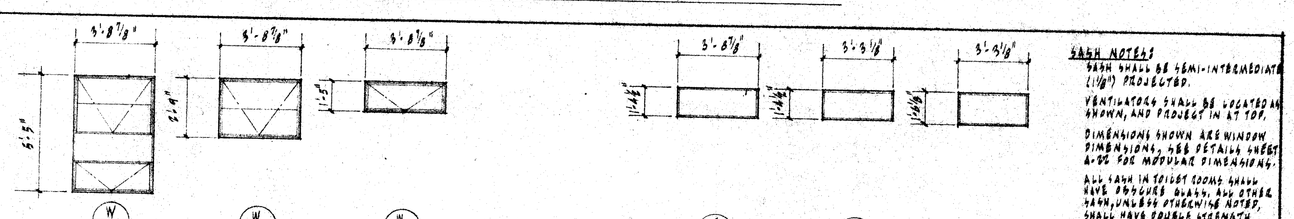

W/ FIXED

WINDOW SCHEDULE

SCALE 1/4" = 1'-0"

SASH NOTES

BOOK WELLS OF SEMI-INTERMEDIATE (1/2") PROJECTED.

VENTILATORS SHALL BE LOCATED AS SHOWN, AND PROJECT IN AT TOP.

DIMENSIONS SHOWN ARE WINDOW DIMENSIONS, SEE DETAILS SHEET A/20 FOR MULLION DIMENSIONS.

ALL SASH IN TOILET ROOMS SHALL HAVE PRESSED GLASS, AND OTHER SASH, UNLESS OTHERWISE NOTED, SHALL HAVE DOUBLE STRENGTH GRADE 'B' CLEAR GLASS.

SEE INTERIOR ELEVATIONS FOR OTHER NOTES AND CLASSIFICATIONS

ALL SASH VENTILATORS AT TOILET ROOMS, KITCHEN A-11, AND FACULTY DINING A-18 TO BE PIVOT HARDWARE

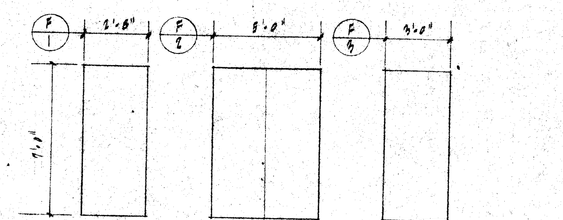

FIRE DOORS WITH N.B.F.U. LABEL FRAMES
UNSELECT BIRCH VENEER FINISH

OFFICE OF SUPERINTENDENT OF SCHOOLS
APPROVED
DATE

STATE OF CALIFORNIA
DEPARTMENT OF PUBLIC WORKS
DIVISION OF ARCHITECTURE

BAKERSFIELD CITY SCHOOL DIST.
BAKERSFIELD, CALIFORNIA
BOARD OF EDUCATION

CHECK AND VERIFY ALL DIMENSIONS AND CONDITIONS AT JOB SITE BEFORE PROCEEDING WITH WORK. REPORT ANY DISCREPANCIES TO THE ARCHITECT.

APPROVED	DATE

MARK	DATE	REVISIONS
A		
B		
C		
D		

DATE
DRAWN
CHECKED

C-230
JOB No. 54-29

ERNEST L. McCOY A.I.A. ARCHITECT
2011 H STREET
BAKERSFIELD
PHONE FA. 4-8851
CALIFORNIA

BENTON PARK SCHOOL
WILSON ROAD & BENTON STREET
BAKERSFIELD, CALIFORNIA

SHEET No. 23 SHEET