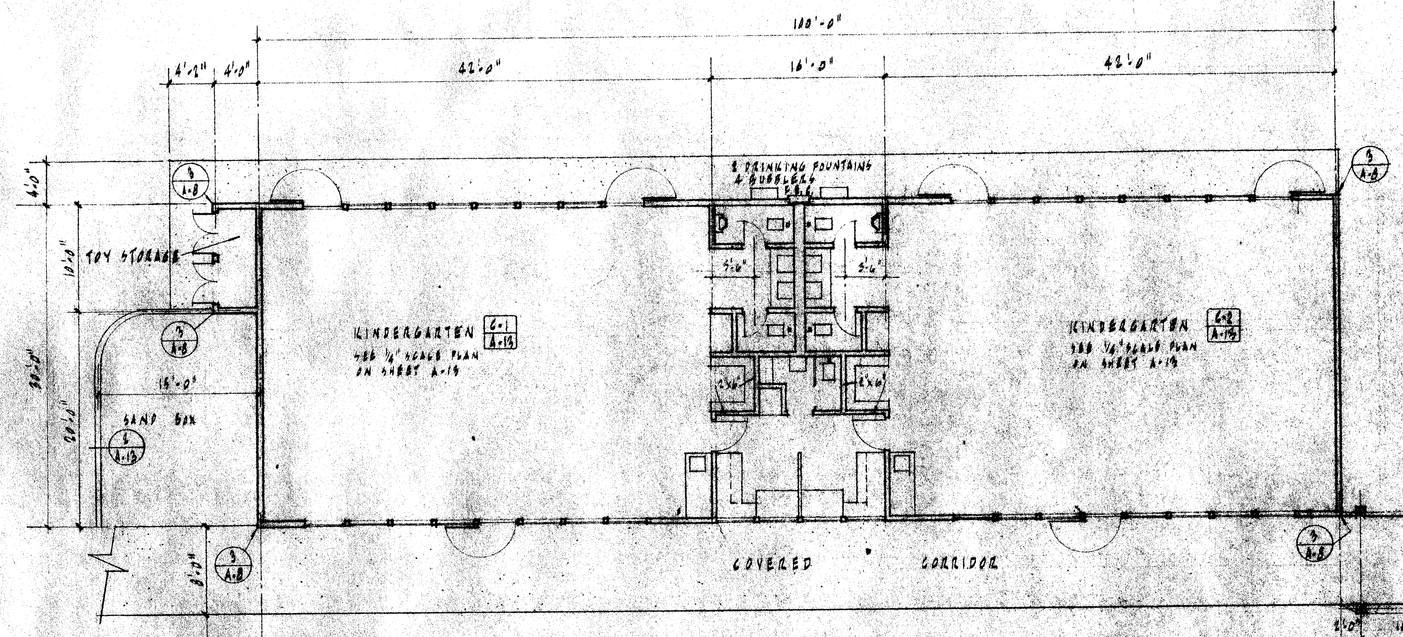

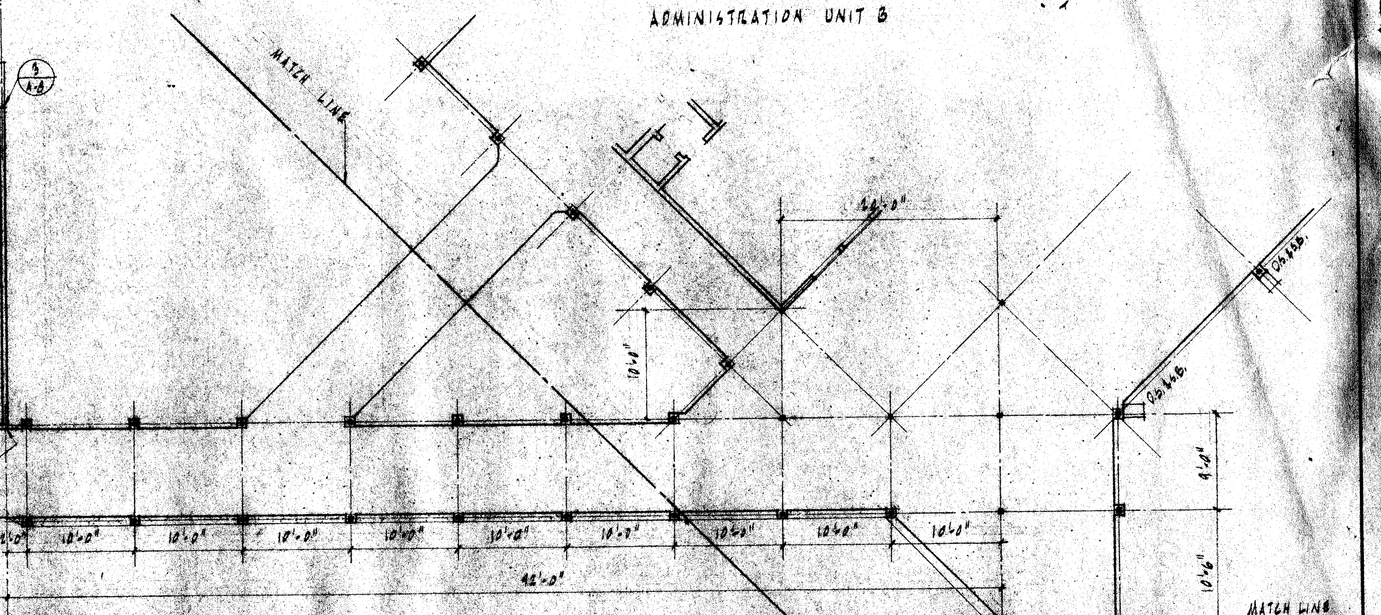

FLOOR PLAN OF UNIT C SCALE ¼"=1'-0"

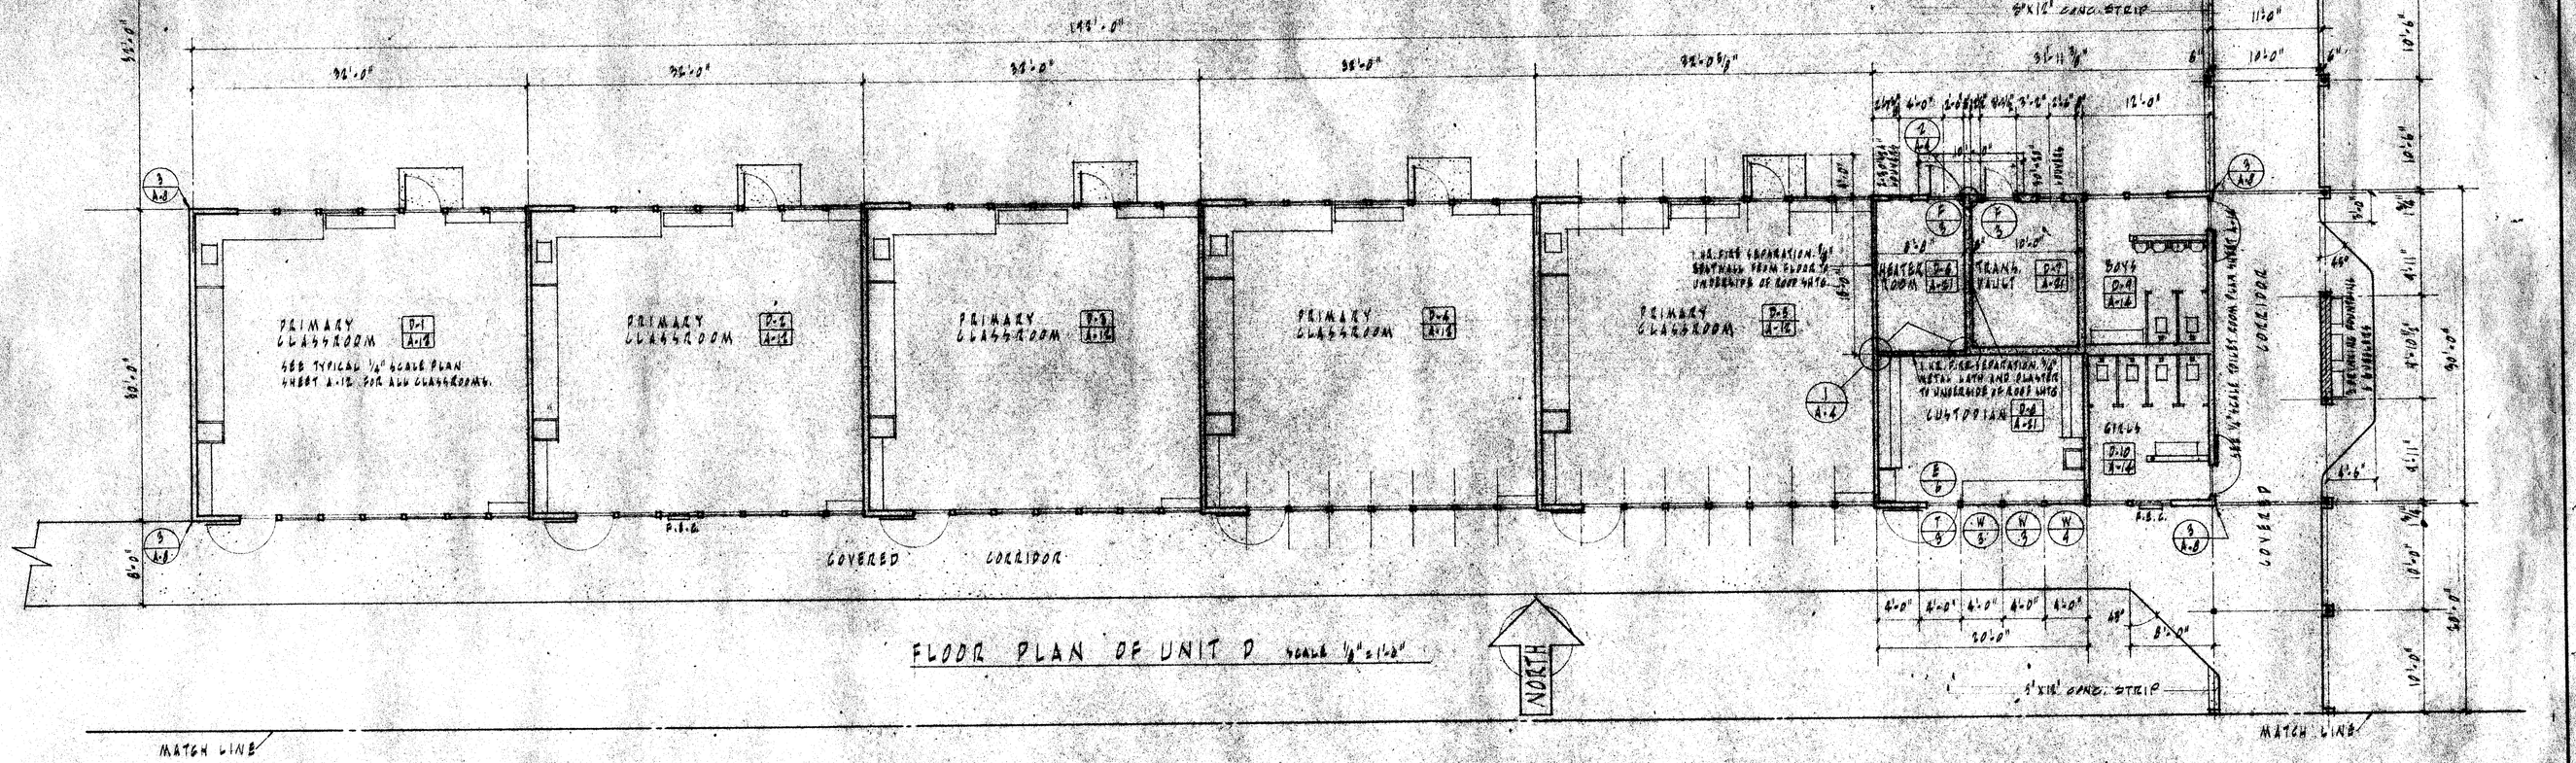

FLOOR PLAN OF UNIT D SCALE ¼"=1'-0"

GENERAL NOTES:
ALL WALLS TO BE 8"+t AT STOPS UNLESS NOTED OTHERWISE.
WOOD STUD WALL DIMENSIONS ARE TO FACE OF STUDS OR TO CENTERLINE AT TOP SASH MULLIONS.
WINDOW DIMENSIONS ARE TO CENTERLINE OF WOOD MULLIONS AND TO MULLION AT JAMBS.
DOOR DIMENSIONS ARE TO CENTERLINE OF WOOD STUD WALLS AND TO CONCRETE FORMING IN CONCRETE WALLS.

LEGEND:
WOOD STUD WALL
CONCRETE WALL
CONCRETE BLOCK WALL
F.E.C. FIRE EXTINGUISHER CABINET

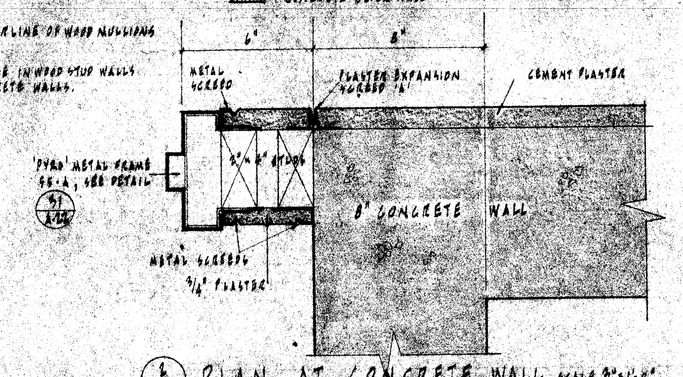

PLAN AT CONCRETE WALL SCALE 3"=1'-0"

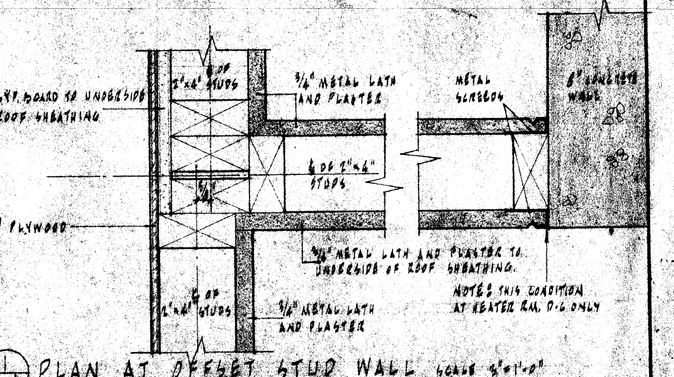

PLAN AT OFFSET STUD WALL SCALE 3"=1'-0"

FLOOR PLAN - UNITS "C" & "D" AND DETAILS

CHECK AND VERIFY ALL DIMENSIONS AND CONDITIONS AT JOB SITE BEFORE PROCEEDING WITH THE WORK. REPORT ANY DISCREPANCIES TO THE ARCHITECT.

OFFICE OF SUPERINTENDENT OF SCHOOLS
APPROVED
DATE

STATE OF CALIFORNIA
DEPARTMENT OF PUBLIC WORKS
DIVISION OF ARCHITECTURE

BAKERSFIELD CITY SCHOOL DIST.
BAKERSFIELD, CALIFORNIA
BOARD OF EDUCATION

APPROVED	DATE

MARK	DATE	REVISIONS
1		
2		
3		
4		
5		

DATE
DRAWN
CHECKED

Ernest L. McCoy
C-535
JOB No. 56-28
ERNEST L. McCOY A.I.A. ARCHITECT
2011 H STREET
BAKERSFIELD
PHONE FA. 4-0881
CALIFORNIA

BENTON PARK SCHOOL
WILSON ROAD & BENTON STREET
BAKERSFIELD, CALIFORNIA

SHEET No. 4 SHTS.