


## DETAIL SPECIAL BORDER

SCALE 1½" = 1'-0

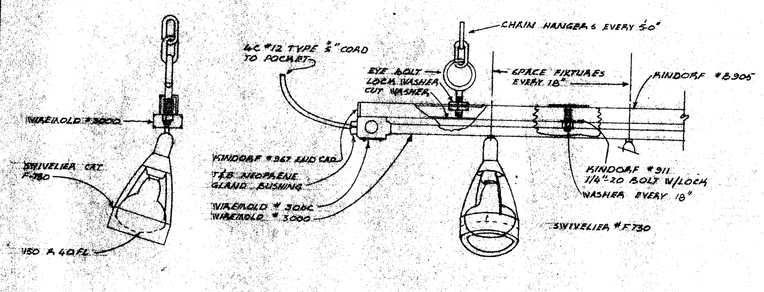


## WIRING DIAGRAM - TOILET EXHAUST




## FAN ROOM ABOVE

SCALE 1/8" = 1'-0"
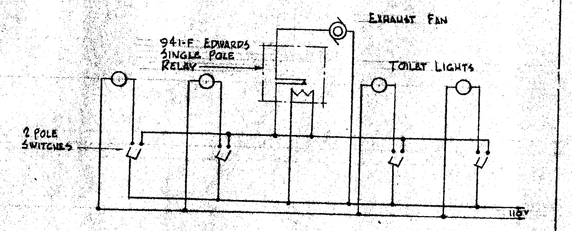
### NOTES:

1. PANEL "A5" IS FLUSH MOUNTED ON THE WALL AS INDICATED ON PLANS.
2. THE PANEL IS OF THE SCREW COVER TYPE OF CODE GAGE STEEL AND IS TO BE FINISHED IN HAMMERTONE GRAY.
3. THE STOTLIGHTS, BORDERLITES, FLOOR POCKETS AND THE P.A. PLUG SWITCHES ARE BRIANT # 4901, THE HOUSE LIGHT SWITCHES ARE H&H # 5394, THE FOOT LIGHT SWITCHES ARE BRIANT # 4902.
4. ALL SWITCHES SHALL BE IDENTIFIED WITH BAKELITE NAMEPLATES, ¼" LETTERS.
5. BOTTOM ROW OF SWITCHES TO BE BLANKED OUT. PROVISIONS FOR FUTURE SWITCHES.
6. STUB TWO (2) 1"C INTO ATTIC SPACE, AND RUN TWO (2) 1"C TO PANEL "A1".




## DETAIL PANEL "A5" NO SCALE




## FAN ROOM ABOVE SCALE ⅛"=1'0"

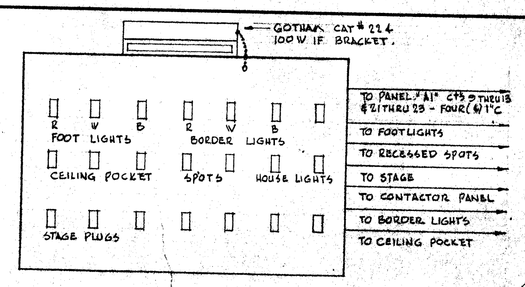


## DETAIL - DISAPPEARING FOOTLIGHTS - REMOVABLE

SCALE 1/4"=1'

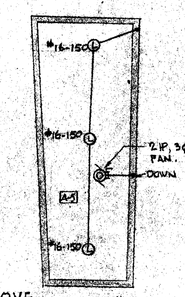


## FLOOR PLAN, OF UNIT "B" - ELECTRICAL LAYOUT
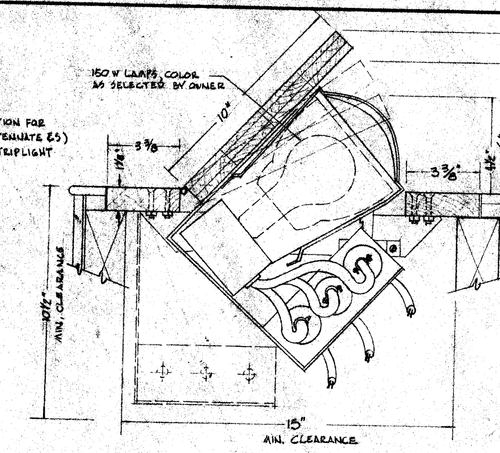
## FLOOR PLAN OF UNIT "A" - ELECTRICAL LAYOUT

OFFICE OF SUPERINTENDENT OF SCHOOLS
APPROVED
DATE

STATE OF CALIFORNIA
DEPARTMENT OF PUBLIC WORKS
DIVISION OF ARCHITECTURE

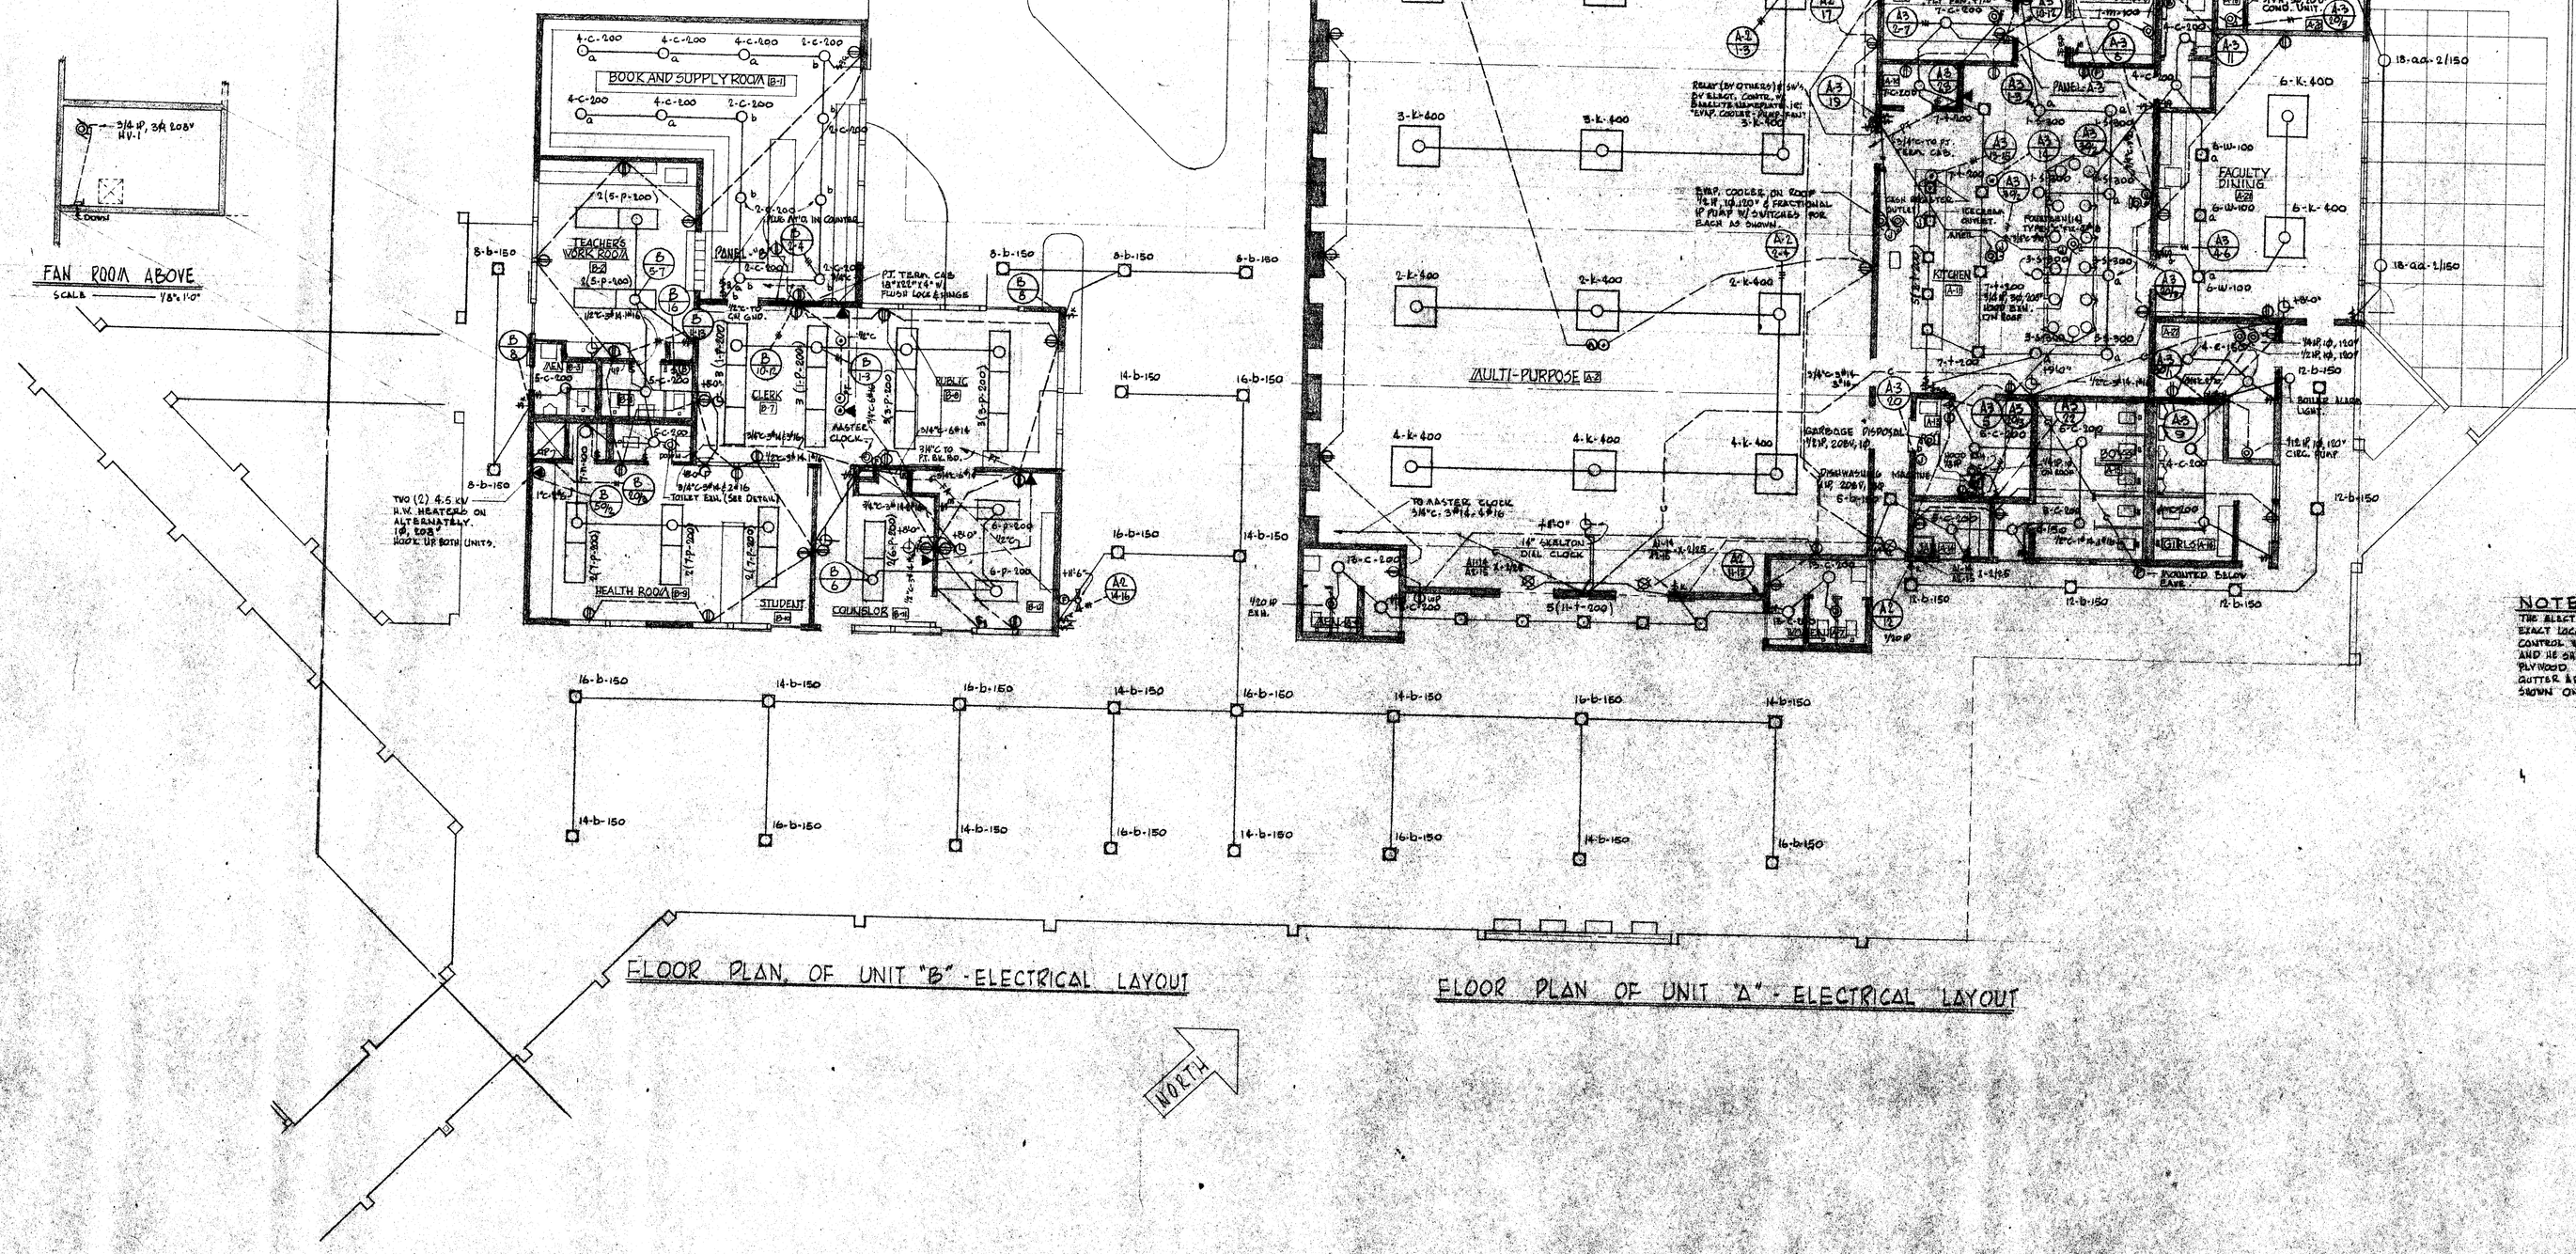BAKERSFIELD CITY SCHOOL DIST.
BAKERSFIELD, CALIFORNIA
BOARD OF EDUCATION

APPROVED DATE

CHECK AND VERIFY ALL DIMENSIONS AND CONDITIONS AT JOB SITE BEFORE PROCEEDING WITH THE WORK. REPORT ANY DISCREPANCIES TO THE ARCHITECT.

| MARK | DATE | REVISIONS |
|---|---|---|
| 1 | | |
| 2 | | |
| 3 | | |
| 4 | | |
| 5 | | |

EDWARD COWE
ELECTRICAL ENGINEER
3012 FULTON ST. REG. NO. 1784
FRESNO CALIFORNIA

DATE
DRAWN
CHECKED

Ernest L. McCoy
ERNEST L. McCOY A.I.A. ARCHITECT
2021 H STREET
BAKERSFIELD
PHONE FR. 4-9651
CALIFORNIA

CLASS
JOB No.

BENTON PARK SCHOOL
WILSON ROAD & BENTON STREET
BAKERSFIELD, CALIFORNIA

SHEET E
OF 4