OFFICE OF SUPERINTENDENT OF SCHOOLS
APPROVED
DATE

STATE OF CALIFORNIA
DEPARTMENT OF PUBLIC WORKS
DIVISION OF ARCHITECTURE

BAKERSFIELD CITY SCHOOL DISTRICT
BAKERSFIELD, CALIFORNIA
BOARD OF EDUCATION

APPROVED DATE

MARK	DATE	REVISIONS
1		
2		
3		
4		
5		

HILLMAN & NOWELL
STRUCTURAL ENGINEERS
ARCHITECTURAL BUILDING LOS ANGELES 13

DATE
DRAWN
R. MOHLER
CHECKED

ERNEST L. McCOY A.I.A. ARCHITECT
2021 H STREET
BAKERSFIELD
PHONE: FR. 24881
CALIFORNIA

BLYTON PARK SCHOOL
VALLACE ROAD & BENTSON ST.
BAKERSFIELD, CALIFORNIA

SHEET NO. 511
OF Sheets

CHECK AND VERIFY ALL DIMENSIONS AND CONDITIONS AT JOB SITE BEFORE PROCEEDING WITH WORK. REPORT ANY DISCREPANCIES TO THE ARCHITECT.

Notes: Other Provisions Noted, Scale: 1/2" = 1'-0"

SECTIONS

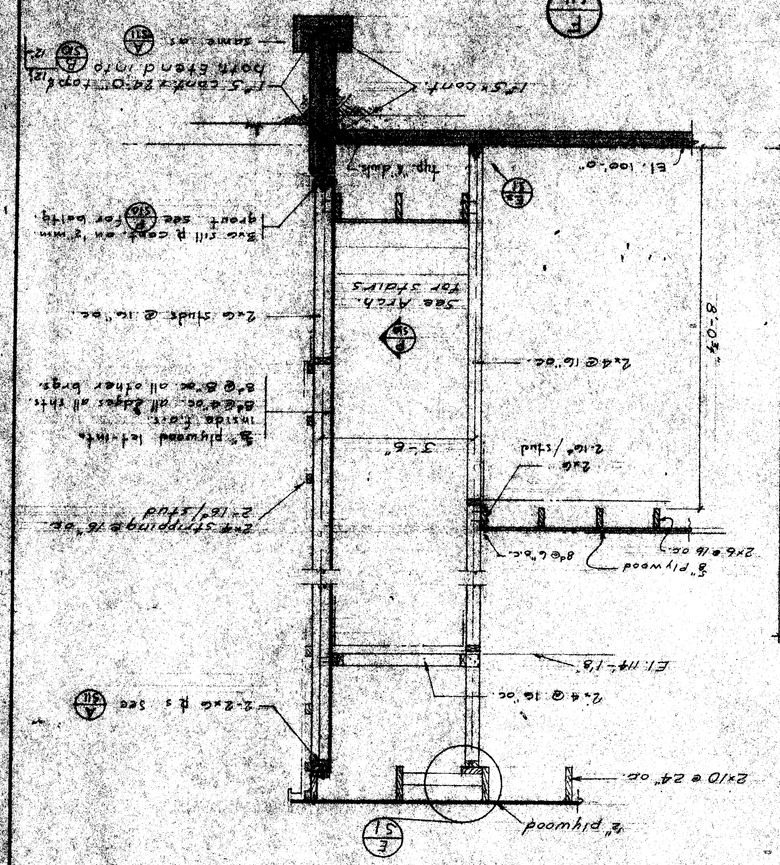
2x10 @ 24" oc.
2x4 @ 16" oc.
2x6 @ 16" oc.
2x4 stringing @ 16" oc.
2x6 studs @ 16" oc.
2x4 @ 16" oc.
2x6 @ 16" oc.
2x6 studs @ 16" oc.
2x4 stringing @ 16" oc.
2-16d/stud
3'-6"
8'-0"
EL. 104'-1/8"
EL. 100'-0"
Thp. 'A' dwls.
Thp. 'A' dwls.
Top of ledger
2-16d/stud
2-10d
2-10d
2x4 cont. 2-16d/stud
2x4 cont. 2-16d/stud
2x4 cont. 2-16d/stud