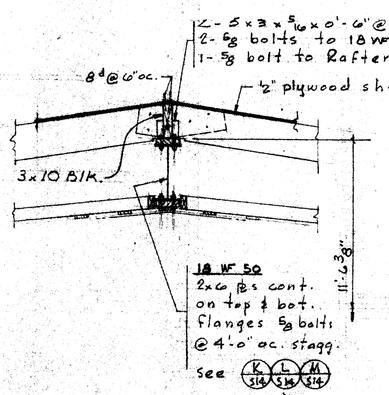

Unless otherwise shown or noted, same as A S14

C S14

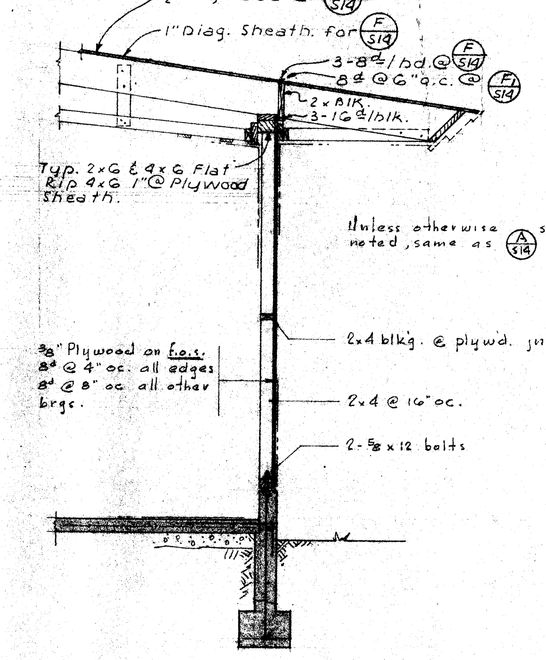

Unless otherwise shown or noted, same as A S14

B S14 & B1 S14

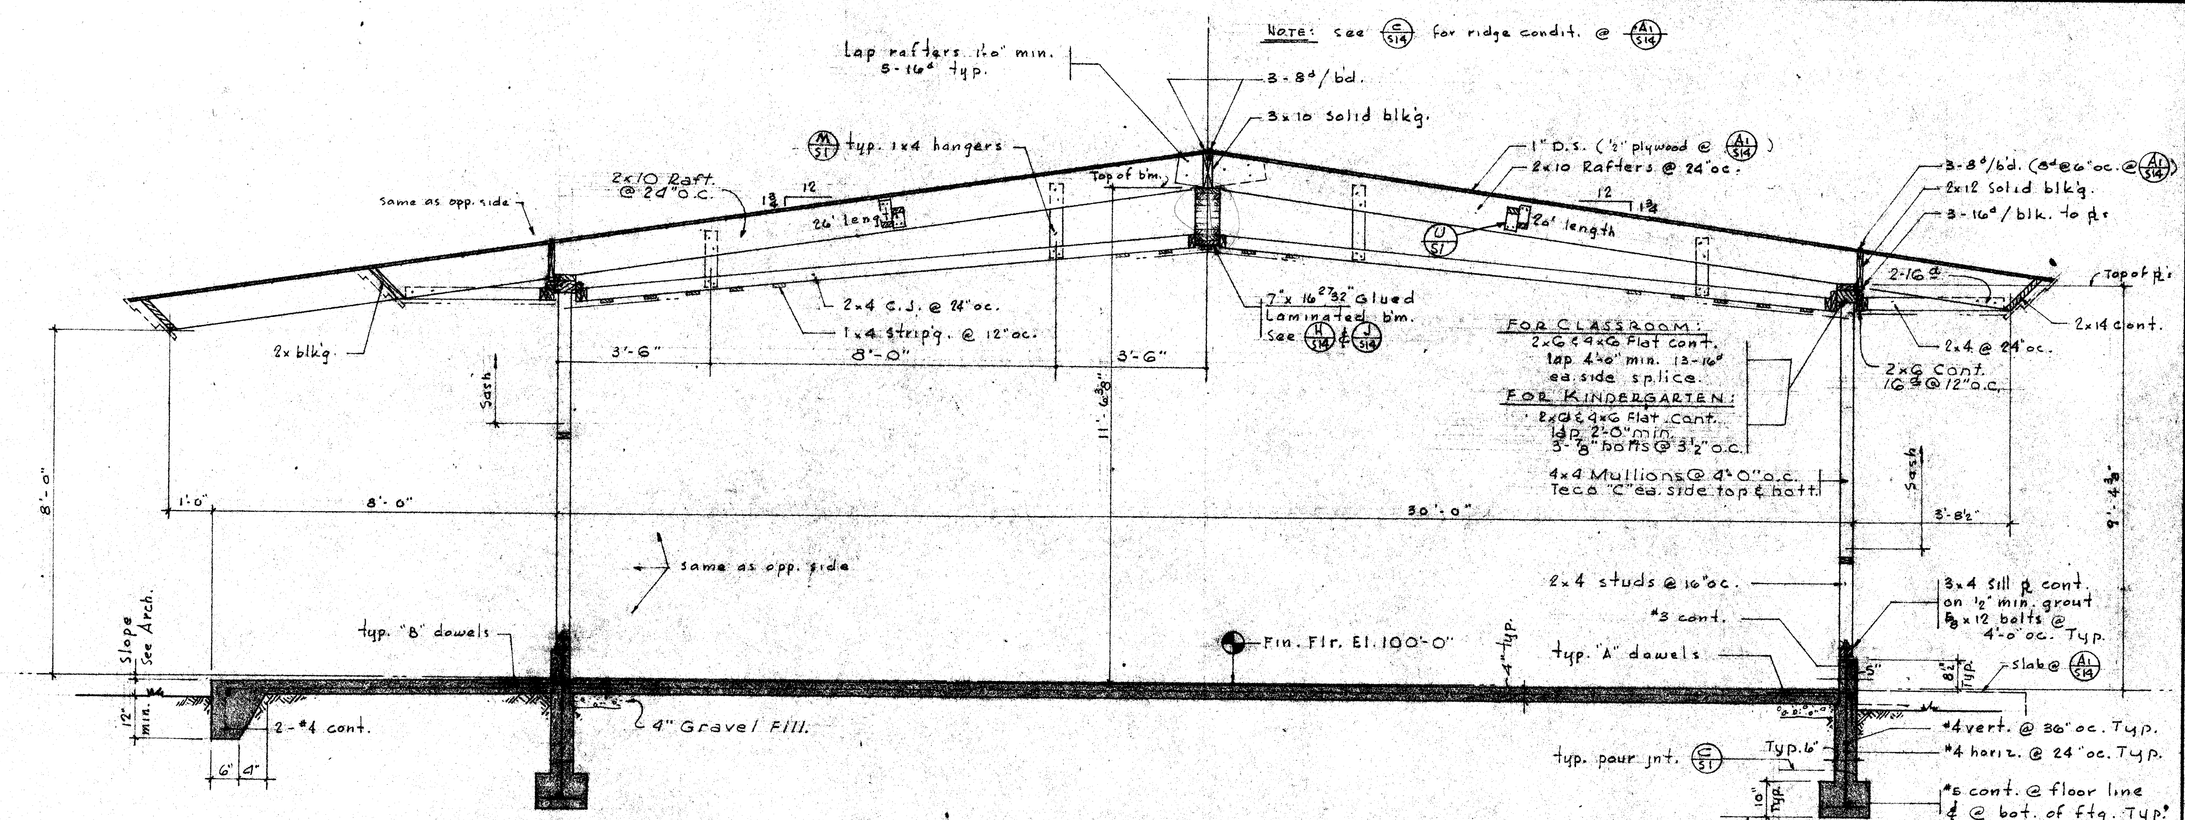

A S14 A1 S14 as shown or noted

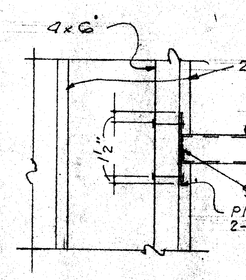

R S14 TUBE CONN. @ CORNER

Scale: 1"=1'-0"

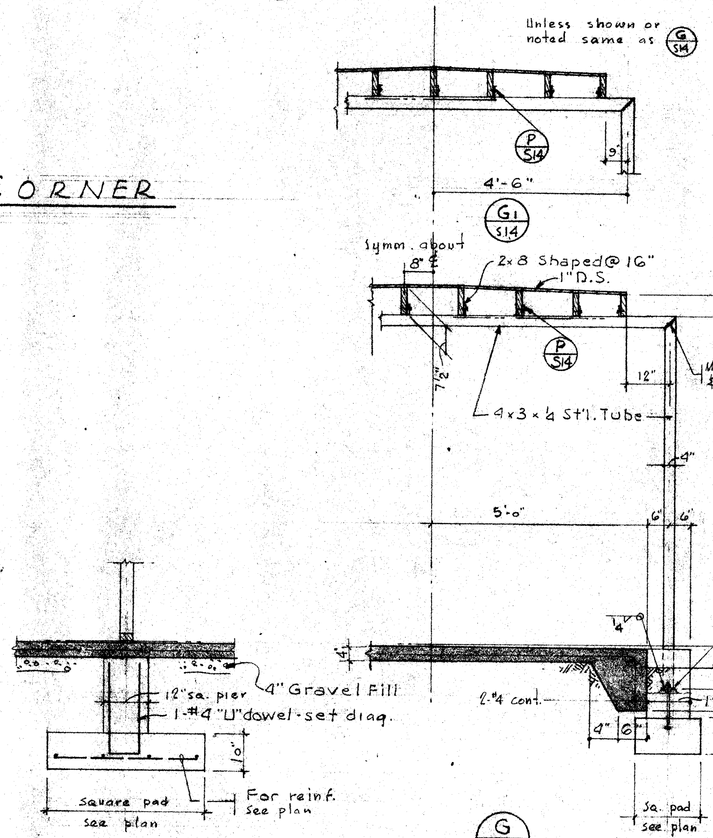

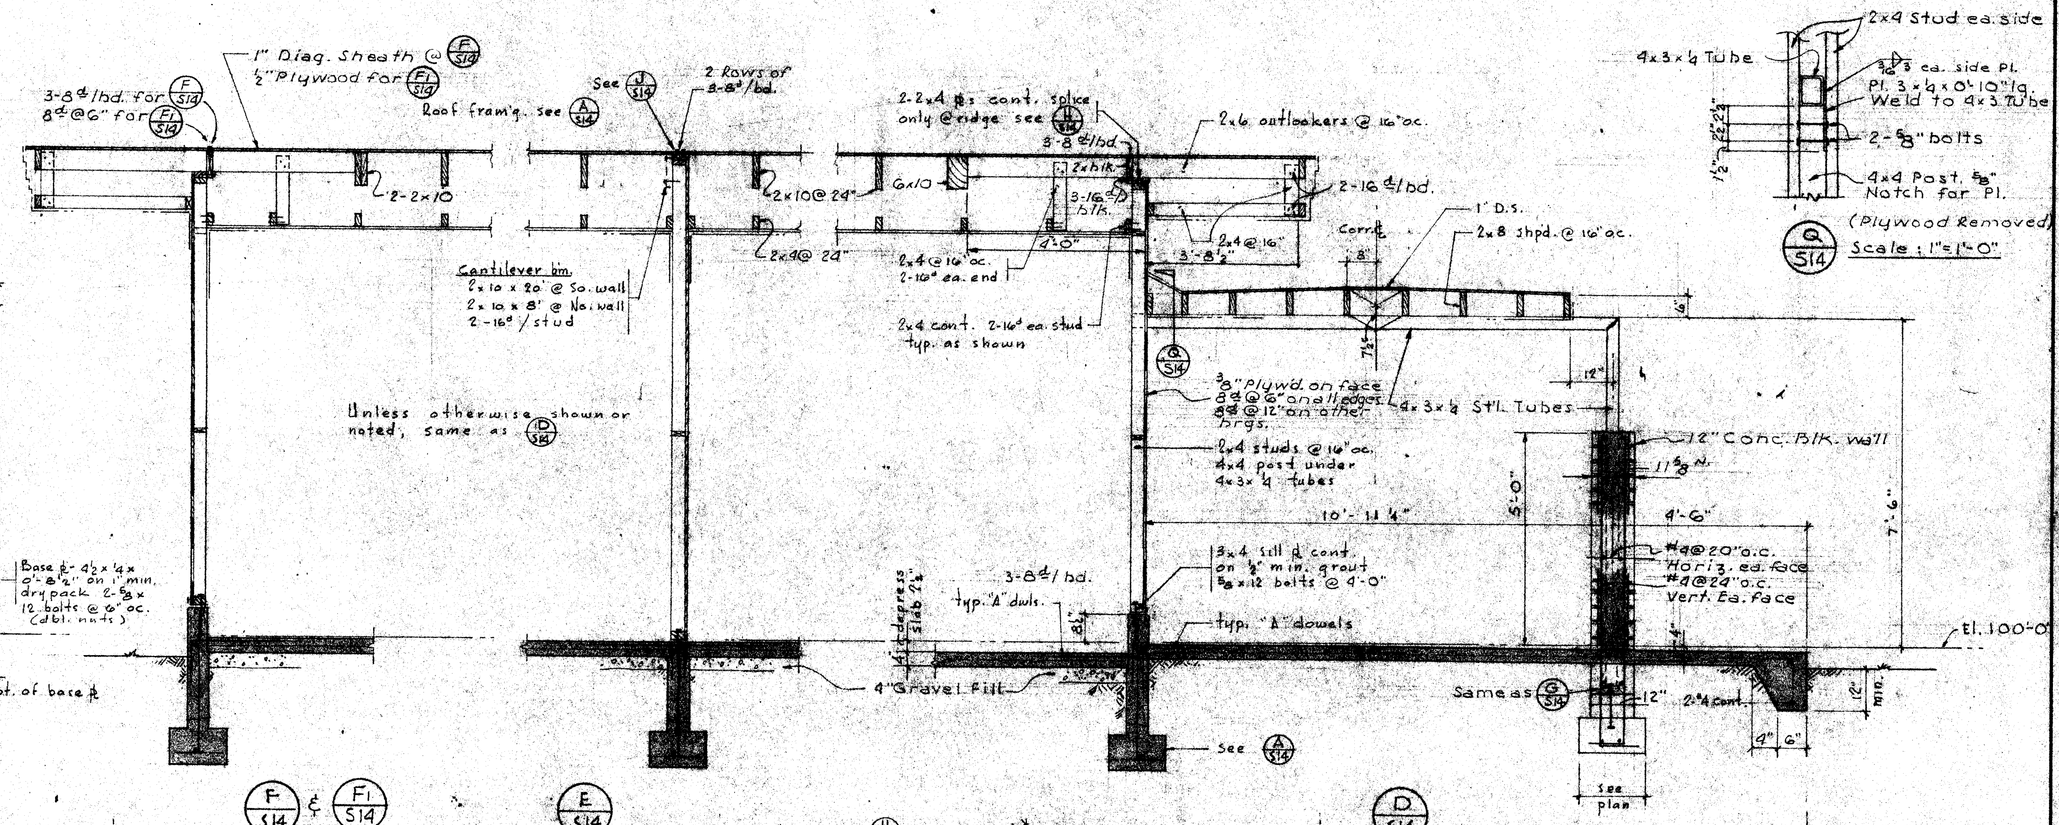

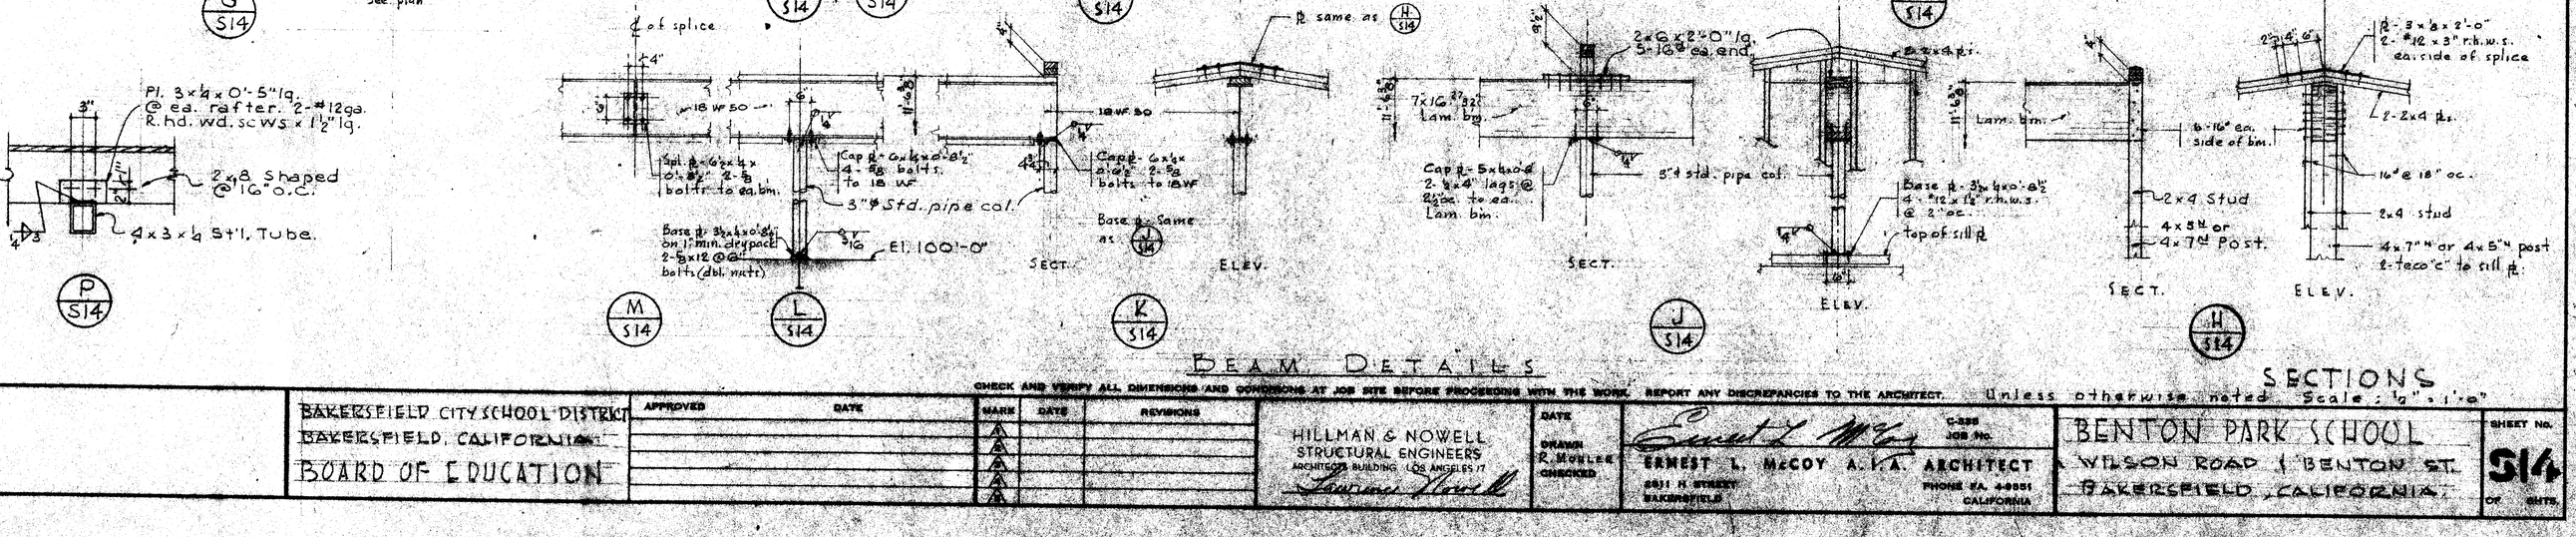

DEAM DETAILS

SECTIONS

CHECK AND VERIFY ALL DIMENSIONS AND CONDITIONS AT JOB SITE BEFORE PROCEEDING WITH THIS WORK. REPORT ANY DISCREPANCIES TO THE ARCHITECT. Unless otherwise noted Scale: 1/2" = 1'-0"

OFFICE OF SUPERINTENDENT OF SCHOOLS
APPROVED
DATE

STATE OF CALIFORNIA
DEPARTMENT OF PUBLIC WORKS
DIVISION OF ARCHITECTURE

BAKERSFIELD CITY SCHOOL DISTRICT
BAKERSFIELD, CALIFORNIA
BOARD OF EDUCATION

APPROVED	DATE

MARK	DATE	REVISIONS
1		
2		
3		
4		
5		

HILLMAN & NOWELL
STRUCTURAL ENGINEERS
ARCHITECTS BUILDING LOS ANGELES 17
Leonard Nowell

DATE
DRAWN R. NOWLEE
CHECKED

Ernest L. McCoy
ERNEST L. McCOY A.I.A. ARCHITECT
6821 H STREET BAKERSFIELD
PHONE FA. 4-8881
CALIFORNIA
C-2255
JOB NO.

BENTON PARK SCHOOL
WILSON ROAD & BENTON ST.
BAKERSFIELD, CALIFORNIA

SHEET NO. S14 OF SHTS.