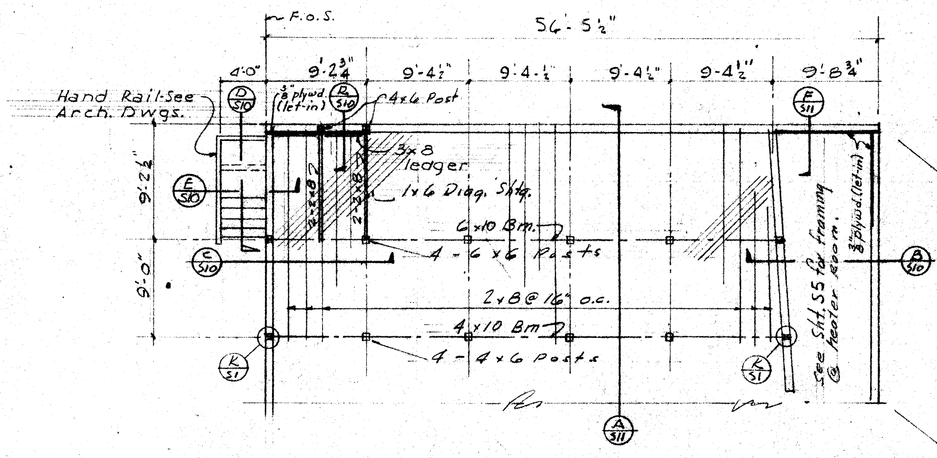

PLATFORM FRAMING PLAN - MULTI-PURPOSE BLDG.
Scale 1/8" = 1'-0"

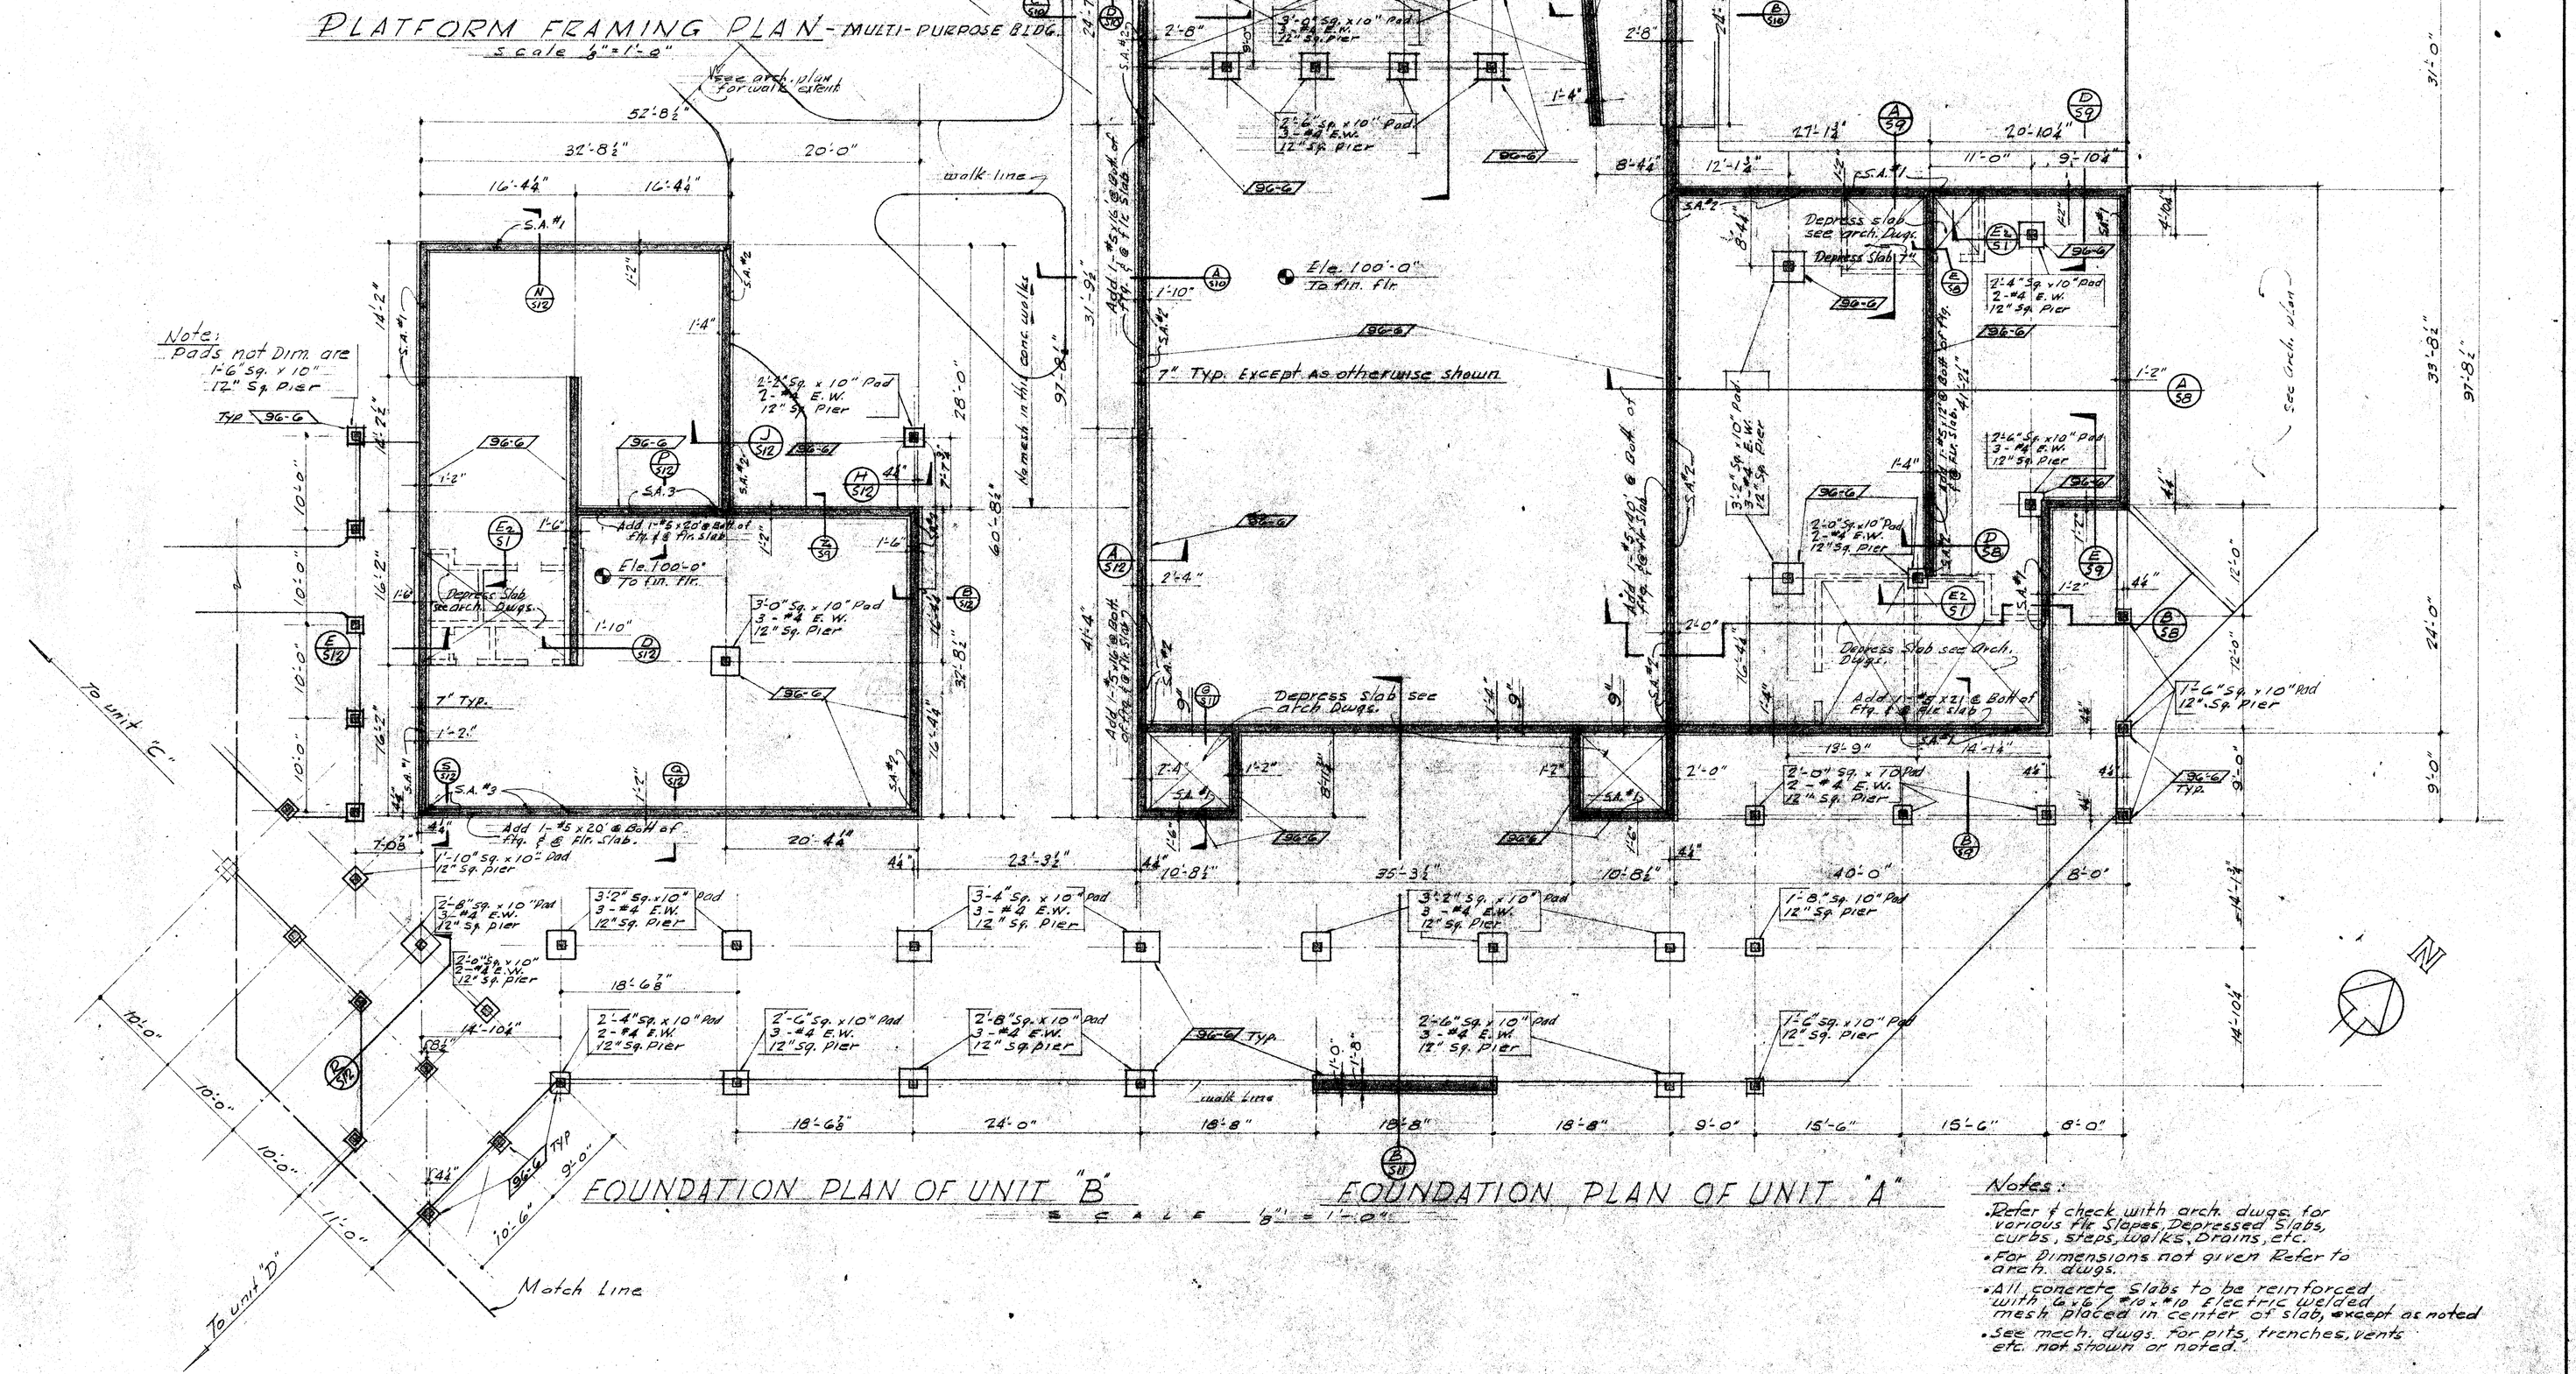

FOUNDATION PLAN OF UNIT "B"

FOUNDATION PLAN OF UNIT "A"

SCALE 1/8" = 1'-0"

Notes:

- Refer & check with arch. dwgs. for various flr. Slopes, Depressed Slabs, curbs, steps, walks, Drains, etc.
- For Dimensions not given Refer to arch. dwgs.
- All concrete Slabs to be reinforced with 6x6 / #10 x #10 Electric welded mesh placed in center of slab, except as noted
- See mech. dwgs. for pits, trenches, vents etc. not shown or noted.

PRINTED FEB 28 1957

FOUNDATION PLANS

CHECK AND VERIFY ALL DIMENSIONS AND CONDITIONS AT JOB SITE BEFORE PROCEEDING WITH THE WORK. REPORT ANY DISCREPANCIES TO THE ARCHITECT.

OFFICE OF SUPERINTENDENT OF SCHOOLS APPROVED DATE	STATE OF CALIFORNIA DEPARTMENT OF PUBLIC WORKS DIVISION OF ARCHITECTURE		BAKERSFIELD CITY SCHOOL DISTRICT BAKERSFIELD, CALIFORNIA BOARD OF EDUCATION	APPROVED DATE	MARK DATE REVISIONS	HILLMAN & NOWELL STRUCTURAL ENGINEERS ARCHITECTS BUILDING, LOS ANGELES 17 Lawrence Nowell	DATE DRAWN H. OROZCO CHECKED	Ernest L. McCoy ERNEST L. McCOY A.I.A. ARCHITECT 2811 H STREET BAKERSFIELD PHONE FA. 4-8881 CALIFORNIA	BENTON PARK SCHOOL WILSON ROAD & BENTON ST. BAKERSFIELD, CALIFORNIA	SHEET NO. S2 OF SHTS.