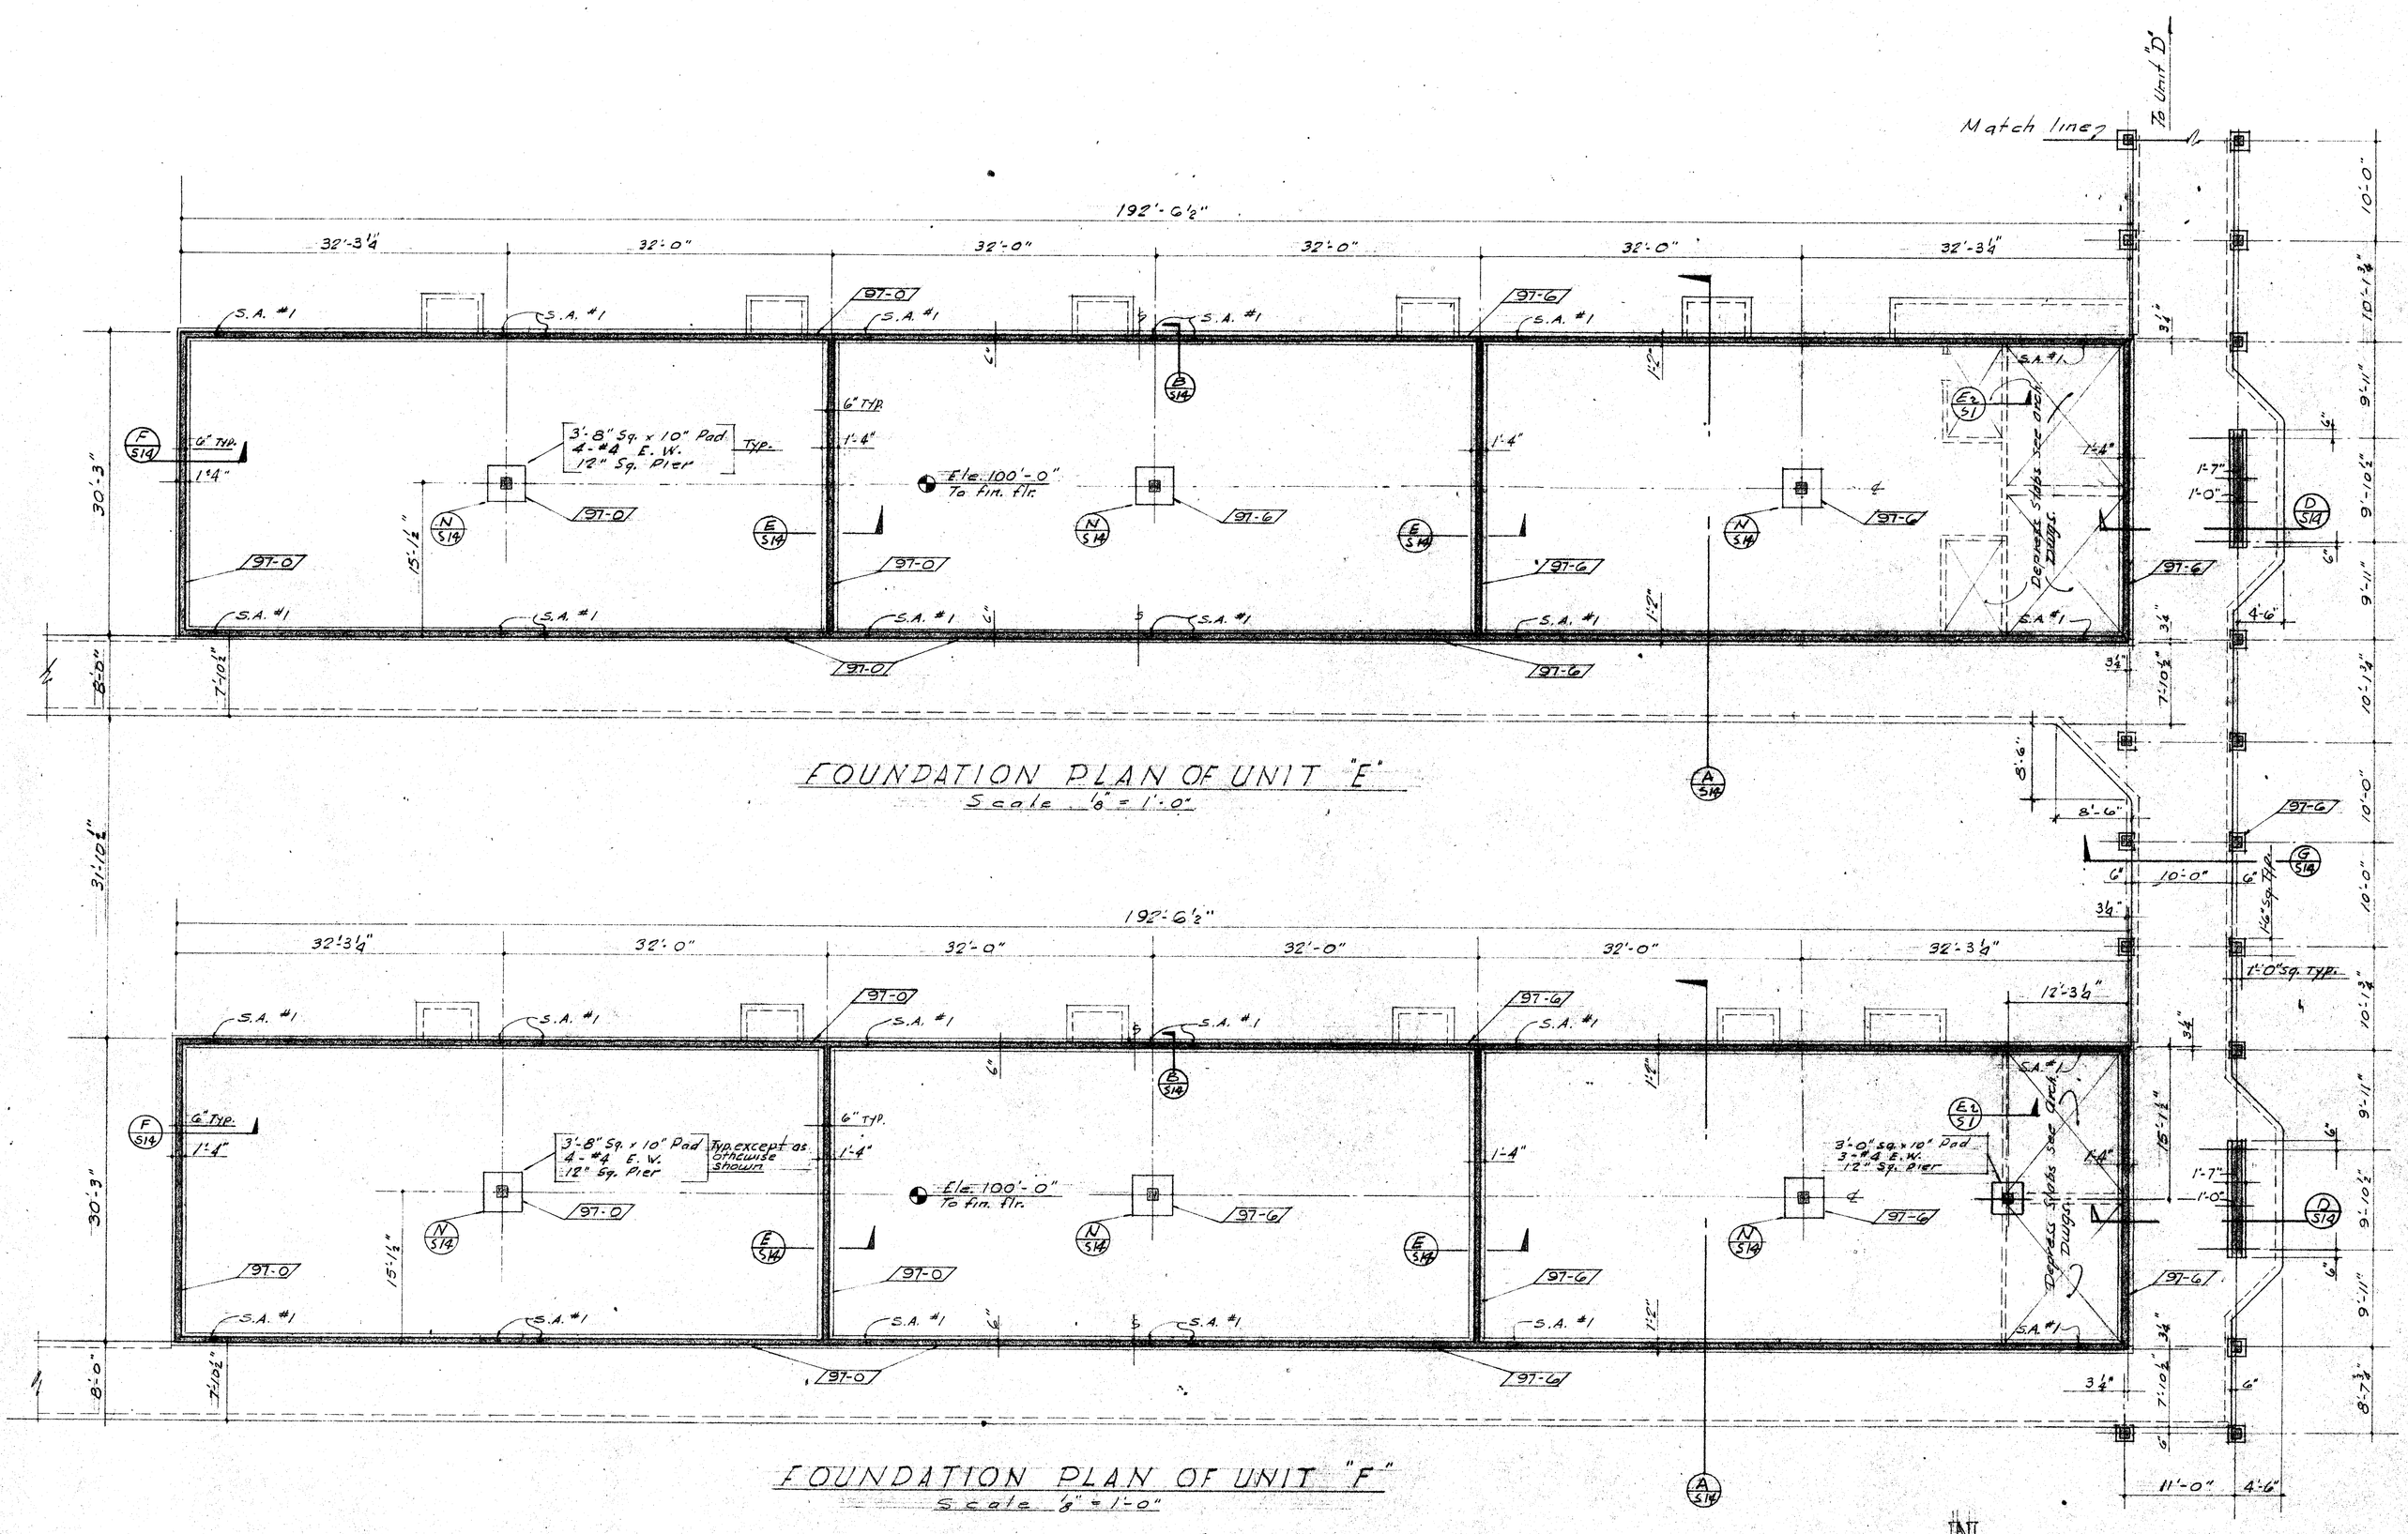

FOUNDATION PLAN OF UNIT "E"
Scale ⅛" = 1'-0"

FOUNDATION PLAN OF UNIT "F"
Scale ⅛" = 1'-0"

- Refer & check with arch. drwgs for various fix sloces, Depressed slabs curbs, Steps, walks, drains etc.
- For Dimensions not given refer to arch. Dwgs.
- All concrete Slabs to be reinforced with 6-6/10-10 electric welded mesh placed in center of Slab
- See Mech. Dwgs for pits trenches, vents etc. not shown or noted.

N

CHECK AND VERIFY ALL DIMENSIONS AND CONDITIONS AT JOB SITE BEFORE PROCEEDING WITH THE WORK. REPORT ANY DISCREPANCIES TO THE ARCHITECT.

FOUNDATION PLANS

OFFICE OF SUPERINTENDENT OF SCHOOLS
APPROVED
DATE

STATE OF CALIFORNIA
DEPARTMENT OF PUBLIC WORKS
DIVISION OF ARCHITECTURE

BAKERSFIELD CITY SCHOOL DISTRICT
BAKERSFIELD, CALIFORNIA
BOARD OF EDUCATION

APPROVED	DATE	MARK	DATE	REVISIONS
		1		
		2		
		3		
		4		
		5		

HILLMAN & NOWELL
STRUCTURAL ENGINEERS
ARCHITECTS & BUILDING, LOS ANGELES 17
Laurence Nowell

DATE
DRAWN M.ORDIZ
CHECKED

Ernest L. McCoy
C-335 JOB No.
ERNEST L. McCOY A.I.A. ARCHITECT
2811 H STREET PHONE FA. 4-9851
BAKERSFIELD CALIFORNIA

BENTON PARK SCHOOL
WILSON ROAD & BENTON ST.
BAKERSFIELD, CALIFORNIA

SHEET No. 54 OF SHTS.

DIETRICH-FOSS CLEARPRINT 10-009