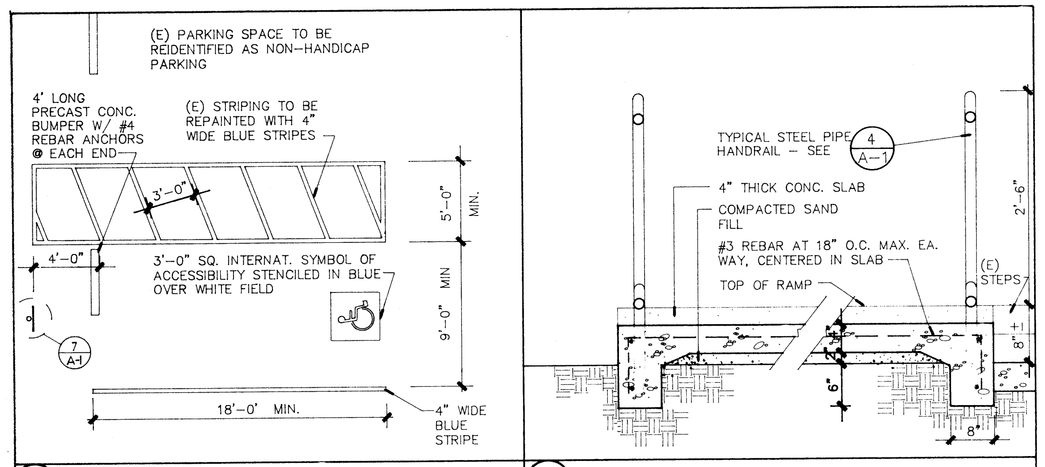

1 H.C. PARKING 3/16"

6 RAMP SECTION 1"

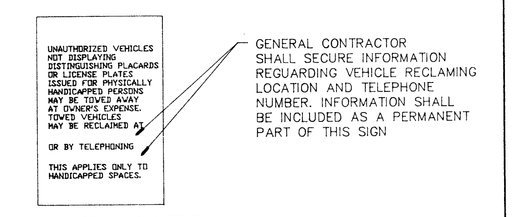

2 TRAFFIC ENTRY WARNING SIGN

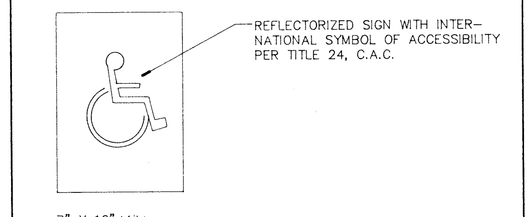

7 HC. PARKING STALL SIGN NTS

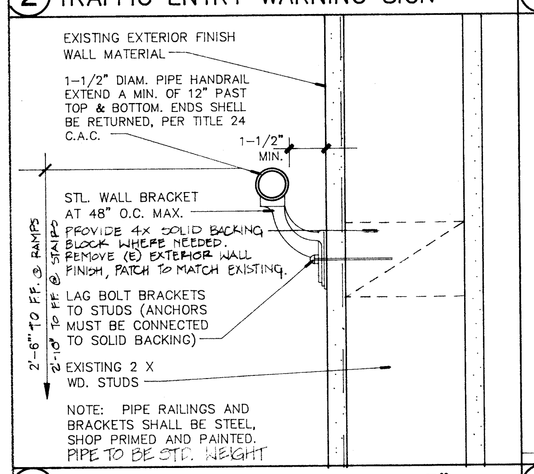

3 HANDRAIL AT WALL 3"

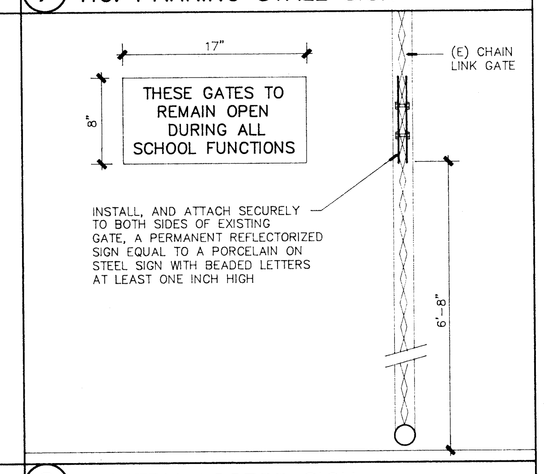

8 ENTRY ACCESS SIGN

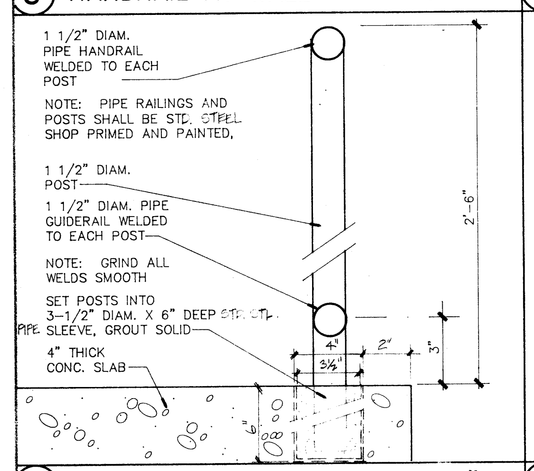

4 HANDRAIL CONNECTIONS 1"

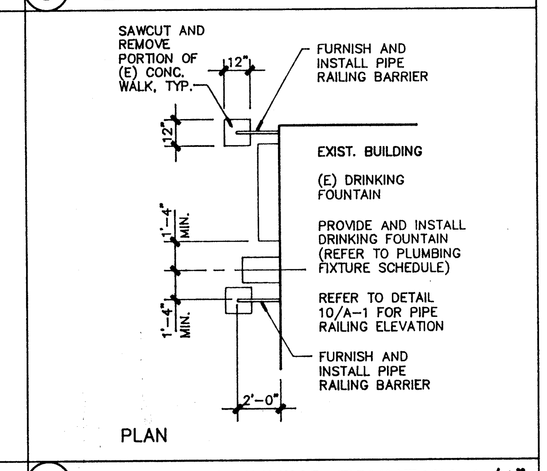

9 HANDICAP DRINKING FOUNTAIN 1/4"

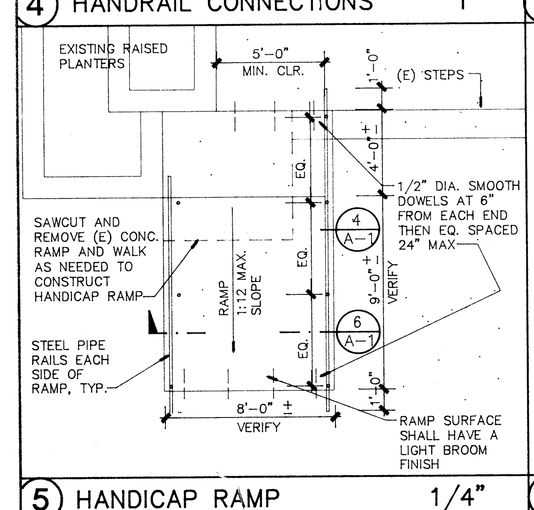

5 HANDICAP RAMP 1/4"

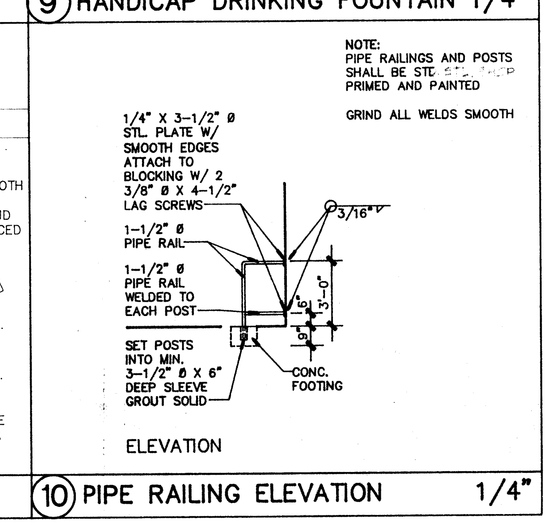

10 PIPE RAILING ELEVATION 1/4"

18 TH. STREET

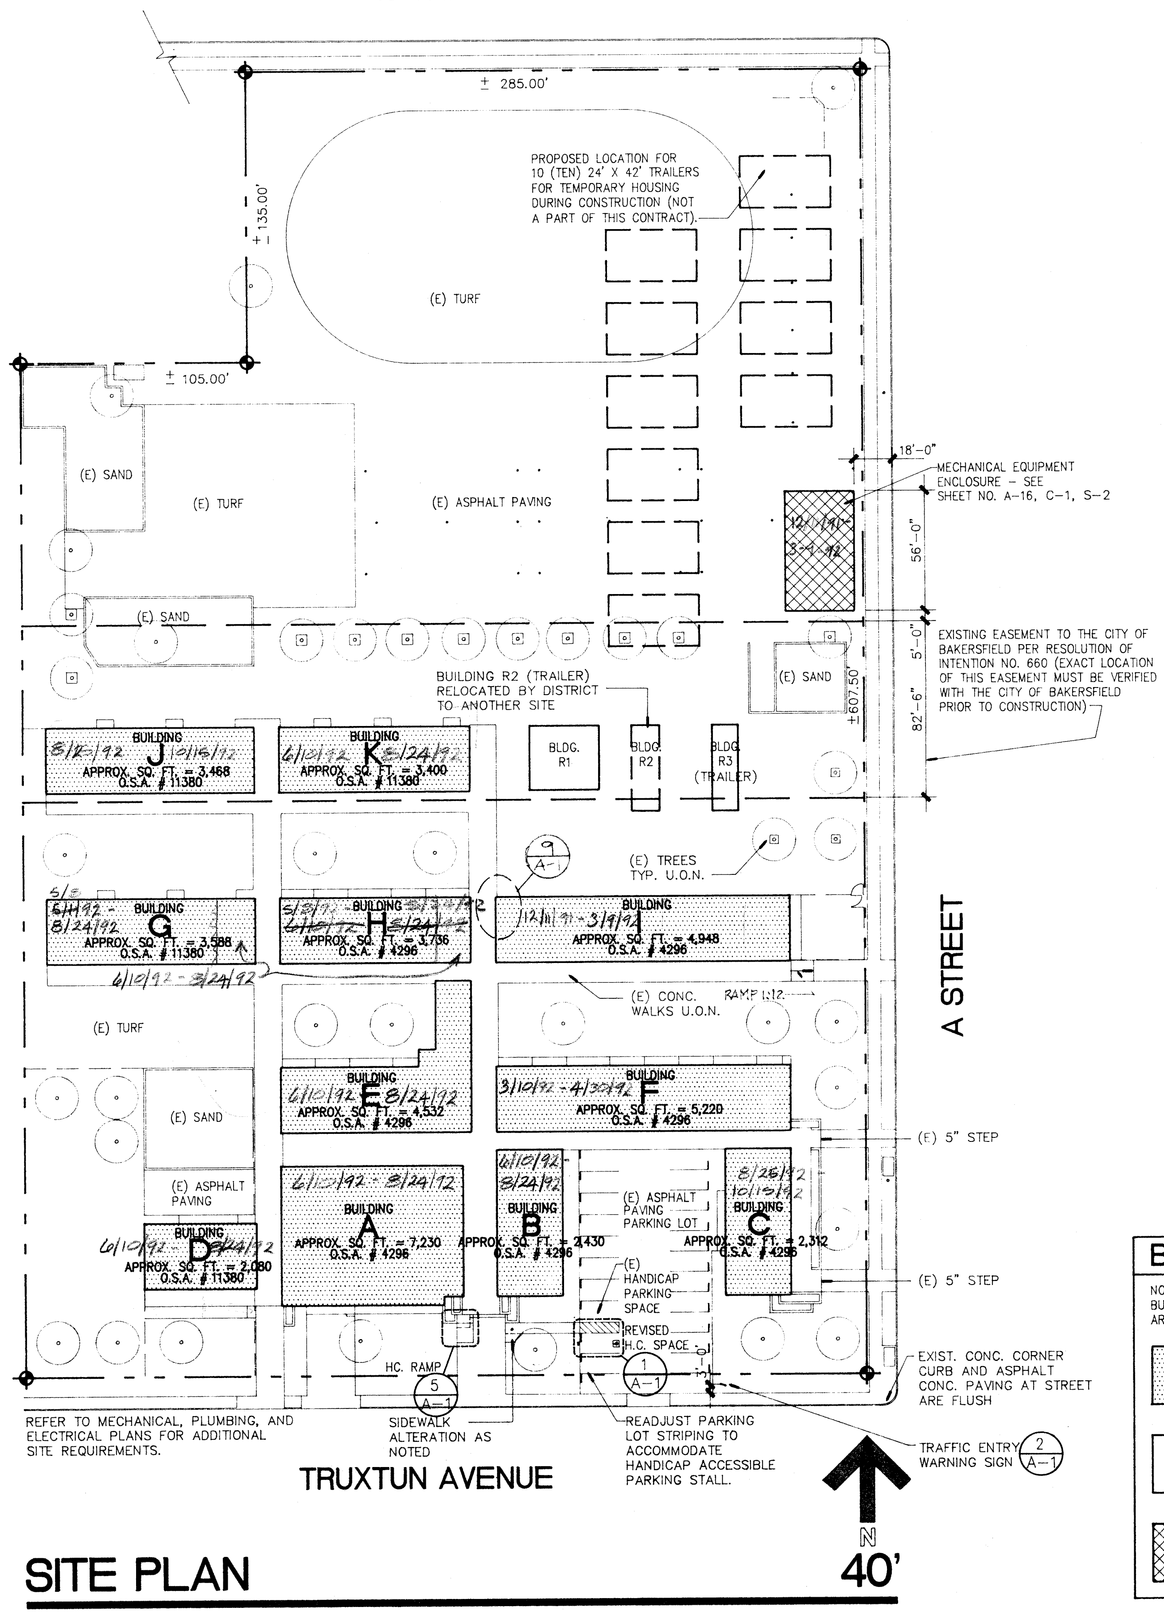

SITE PLAN

BUILDING LEGEND

NOTE:
BUILDINGS NOT A PART OF THIS CONTRACT ARE NOT A PART OF THIS O.S.A. APPROVAL.

- EXISTING BUILDINGS OVER 30 YEARS TO BE MODERNIZED
- EXISTING BUILDINGS NOT OVER 30 YEARS AND/OR NOT IN CONTRACT (UNLESS OTHERWISE NOTED)
- MECHANICAL EQUIPMENT ENCLOSURE ADDITION

RRA
Architecture
Planning
Interior Design
Space Planning

Donald W. Renfro AIA C5283
Mark E. Russell AIA C13726
Carl G. Elliott AIA C7571
K. Bartram Huffman AIA C12061
Kenneth A. Kalla AIA C17760
Jeffrey P. Krausse AIA C16834
Tommy W. Preston AIA C12263
Larry G. Wiggins AIA C12514

Renfro-Russell & Associates, Inc.
4800 Stockdale Highway, Suite 304, Bakersfield, California 93309 (805) 327-7075

CONSULTANTS

PROJECT

BAKERSFIELD CITY SCHOOL DISTRICT

FRANKLIN ELEMENTARY SCHOOL MODERNIZATION

THE ABOVE DRAWINGS AND SPECIFICATIONS AND IDEAS, DESIGNS AND ARRANGEMENTS REPRESENTED THEREBY ARE AND SHALL REMAIN THE PROPERTY OF THE ARCHITECT AND NO PART THEREOF SHALL BE COPIED, DISCLOSED TO OTHERS OR USED IN CONNECTION WITH ANY WORK OR PROJECT OTHER THAN THE SPECIFIC PROJECT FOR WHICH THEY HAVE BEEN PREPARED AND DEVELOPED WITHOUT THE WRITTEN CONSENT OF THE ARCHITECT. VISUAL CONTACT WITH THESE DRAWINGS OR SPECIFICATIONS SHALL CONSTITUTE CONCLUSIVE EVIDENCE OF ACCEPTANCE OF THESE RESTRICTIONS.

WRITTEN DIMENSIONS ON THESE DRAWINGS SHALL HAVE PRECEDENCE OVER SCALED DIMENSIONS. CONTRACTOR SHALL VERIFY AND BE RESPONSIBLE FOR ALL DIMENSIONS AND CONDITIONS ON THE JOB AND THE ARCHITECT MUST BE NOTIFIED OF ANY VARIATIONS FROM THE DIMENSIONS AND CONDITIONS SHOWN IN THESE DRAWINGS. SHOP DETAILS MUST BE SUBMITTED TO THIS OFFICE FOR APPROVAL BEFORE PROCEEDING WITH FABRICATION.

KEY PLAN

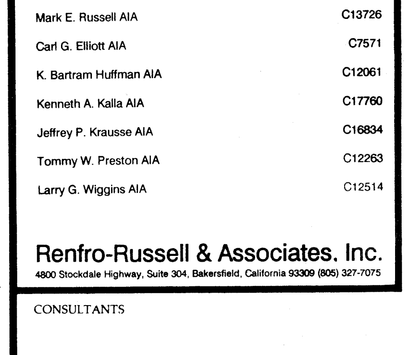

BAKERSFIELD CITY SCHOOL DISTRICT
BOARD OF EDUCATION

DATE	APPROVED

DATE	ISSUED FOR
9/8/91	BIDDING

DATE	REVISIONS

SHEET TITLE

SITE PLAN, DETAILS

APPROVED/ARCHITECT Tommy W. Preston
CHECKED TWP DATE 5-1-92
DRAWN BY ES PROJECT NO. 86-216FK

SHEET NUMBER 86216CAII480

A-1

OF 18 SHEETS