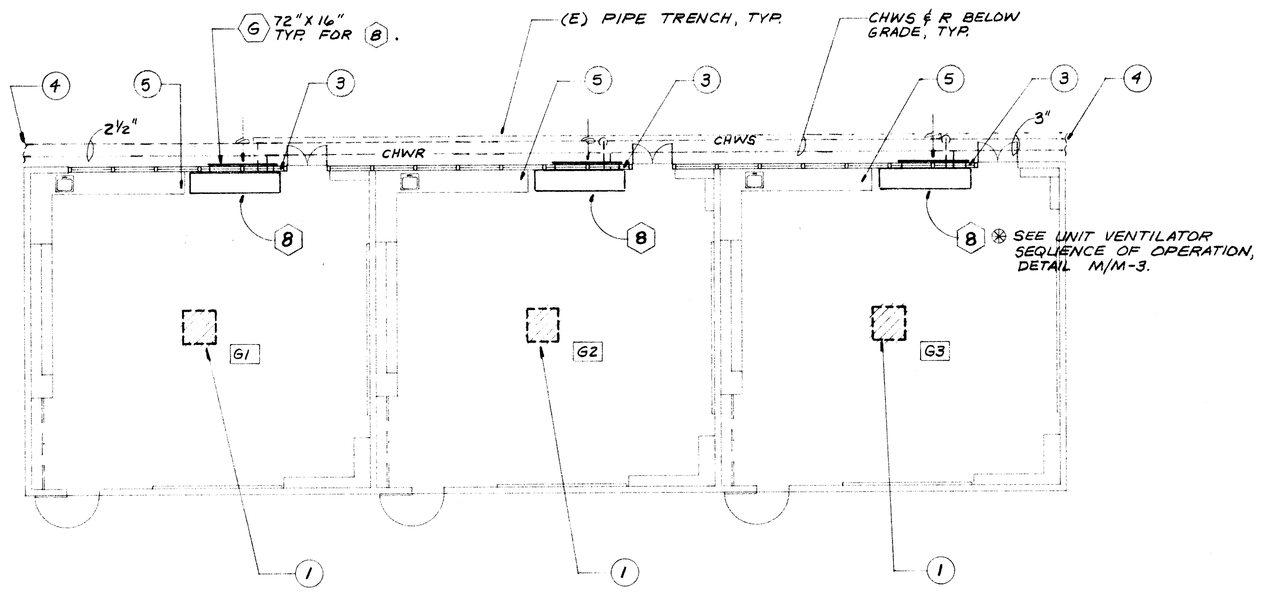

BUILDING G

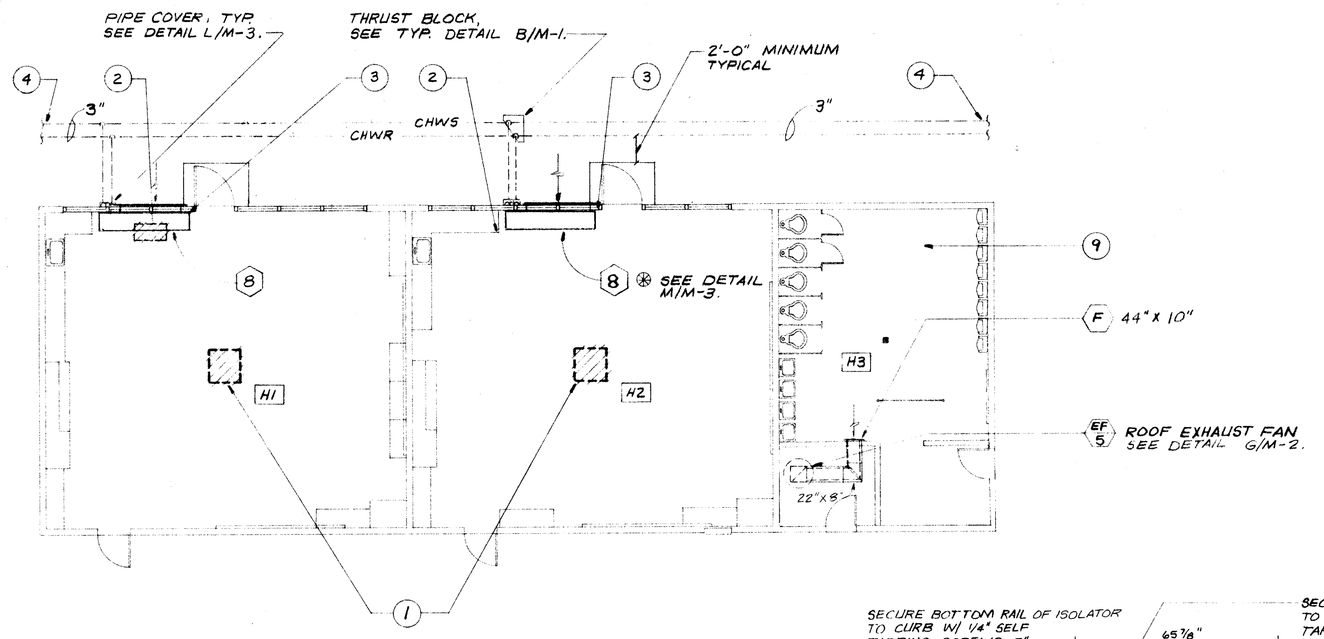

BUILDING H

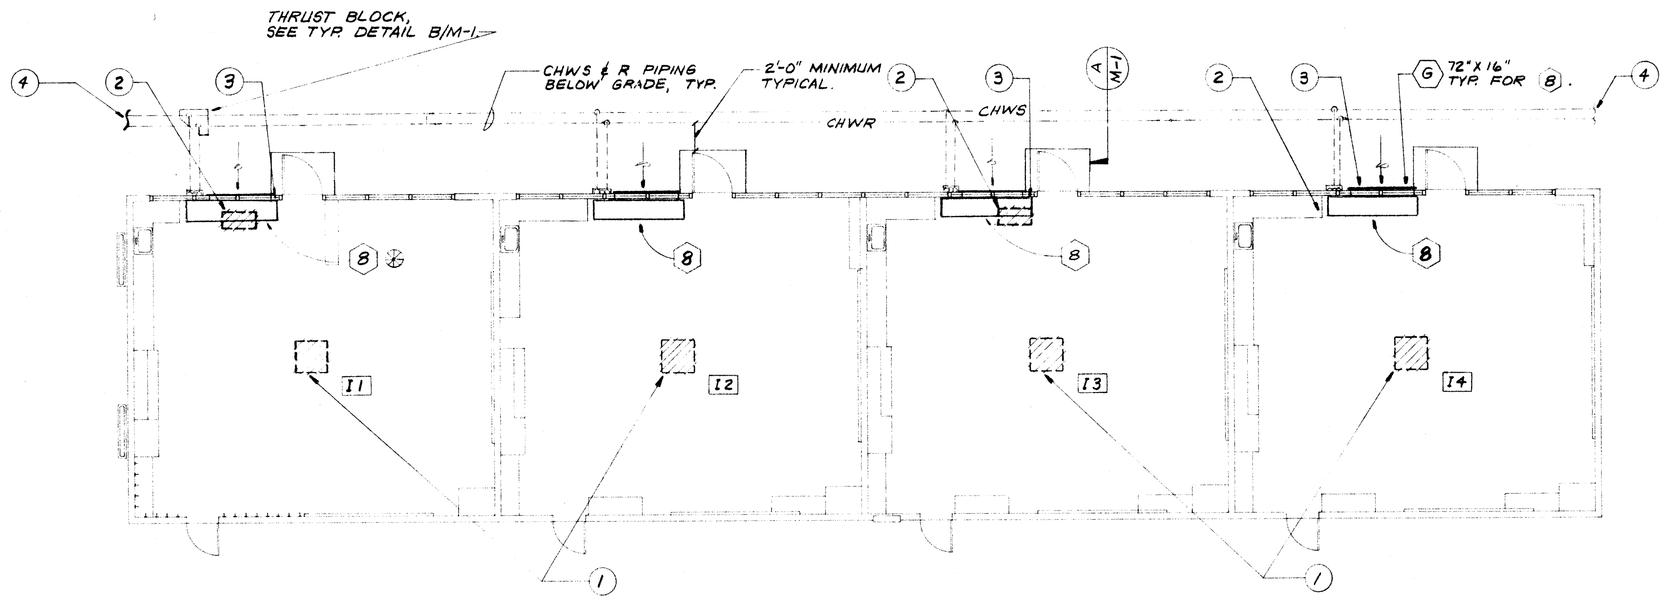

BUILDING I

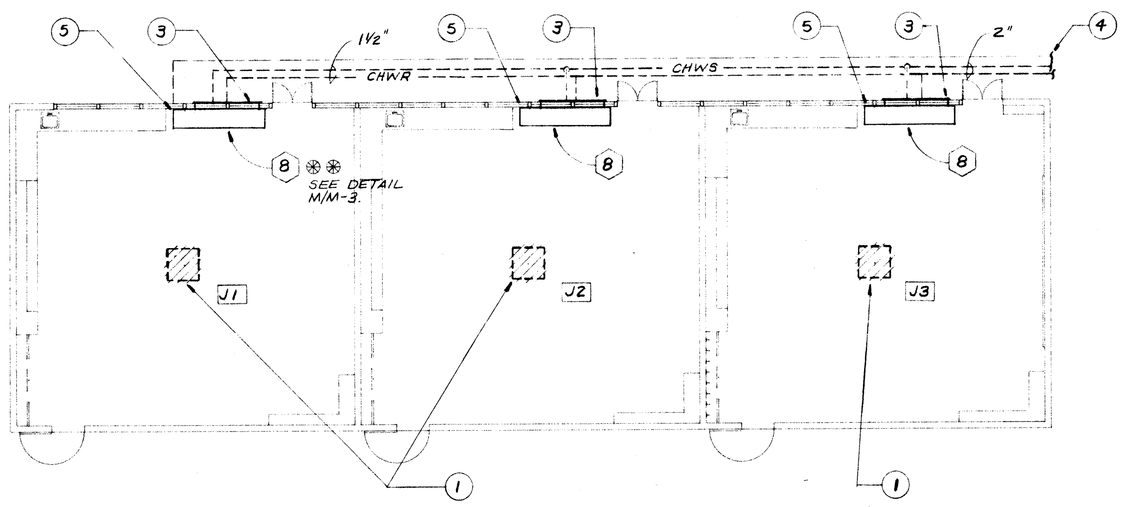

BUILDING J

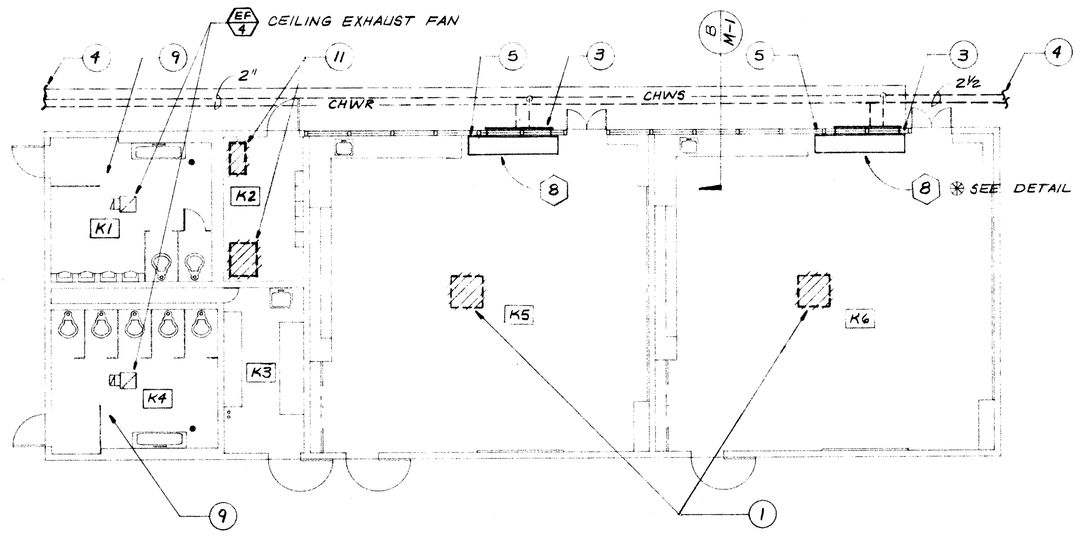

BUILDING K

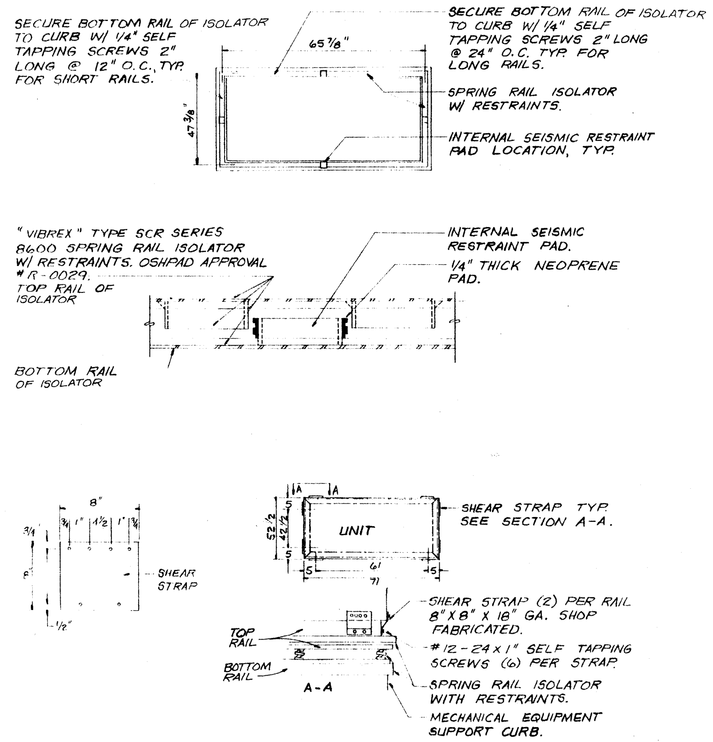

SPRING RAIL ISOLATOR
DETAIL
NO SCALE
A M-7

NOTE:
TYPICAL NOTES FOR DEMOLITION AND NEW WORK SHEET M-5. APPLY TO BUILDINGS ON THIS SHEET.

AIR CONDITIONING PLAN
SCALE: 1/8"=1'-0"

DIRECTION OF PREVAILING WIND

RENFRO RUSSELL & ASSOCIATES
Architecture • Engineering • Interior Design/Space Planning
Donald W. Renfro AIA C 5283
Mark E. Russell AIA C 13726
4800 Stockdale Highway, Suite 304, Bakersfield, California 93309 (805) 327-7075

CONSULTANTS
FRANK MITCHELL M12910 Expires 9/1/90
JOHN FRANK MITCHELL, INC.
CONSULTING MECHANICAL ENGINEERS
PHONE 275-3399
4644 WEST JENSEN, SUITE 107
FRESNO, CALIFORNIA 93722
8811.2

PROJECT

BAKERSFIELD CITY SCHOOL DISTRICT

FRANKLIN ELEMENTARY SCHOOL MODERNIZATION

THE ABOVE DRAWINGS AND SPECIFICATIONS AND IDEAS, DESIGNS AND ARRANGEMENTS REPRESENTED THEREBY ARE AND SHALL REMAIN THE PROPERTY OF THE ARCHITECT AND NO PART THEREOF SHALL BE COPIED, DISCLOSED TO OTHERS OR USED IN CONNECTION WITH ANY WORK OR PROJECT OTHER THAN THE SPECIFIC PROJECT FOR WHICH THEY HAVE BEEN PREPARED AND DEVELOPED WITHOUT THE WRITTEN CONSENT OF THE ARCHITECT. VISUAL CONTACT WITH THESE DRAWINGS OR SPECIFICATIONS SHALL CONSTITUTE CONCLUSIVE EVIDENCE OF ACCEPTANCE OF THESE RESTRICTIONS.

WRITTEN DIMENSIONS ON THESE DRAWINGS SHALL HAVE PRECEDENCE OVER SCALED DIMENSION. CONTRACTORS SHALL VERIFY AND BE RESPONSIBLE FOR ALL DIMENSIONS AND CONDITIONS ON THE JOB AND THIS OFFICE MUST BE NOTIFIED OF ANY VARIATION FROM THE DIMENSIONS AND CONDITIONS SHOWN BY THESE DRAWINGS AND SPECIFICATIONS. ALL MUST BE SUBMITTED TO THIS OFFICE FOR APPROVAL BEFORE PROCEEDING WITH FABRICATION.

KEY PLAN
MECHANICAL EQUIPMENT ENCLOSURE
R1 R2 R3
N
E F D A B C

BAKERSFIELD CITY SCHOOL DISTRICT
BOARD OF EDUCATION

DATE	APPROVED

DATE	ISSUED FOR
4-9-91	BIDDING

DATE	REVISIONS

SHEET TITLE
AIR CONDITIONING PLAN
BUILDING G, H, I, J, K

APPROVED/ARCHITECT Tommy W. Thrasher
CHECKED JFM DATE 8-1-89
DRAWN BY MJB PROJECT NO. 86-216 FF

SHEET NUMBER 86216ME21B8
M - 7
7 SHEETS