SEE ARCHITECTURAL D+G'S. FOR ADDITIONAL / CORRESPONDING DEMO NOTES

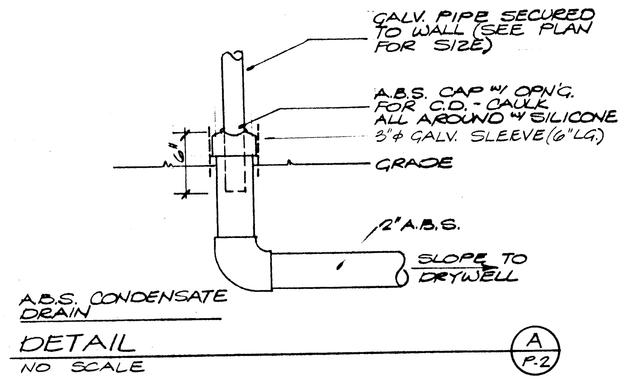

DETAIL (A/P.2)
NO SCALE

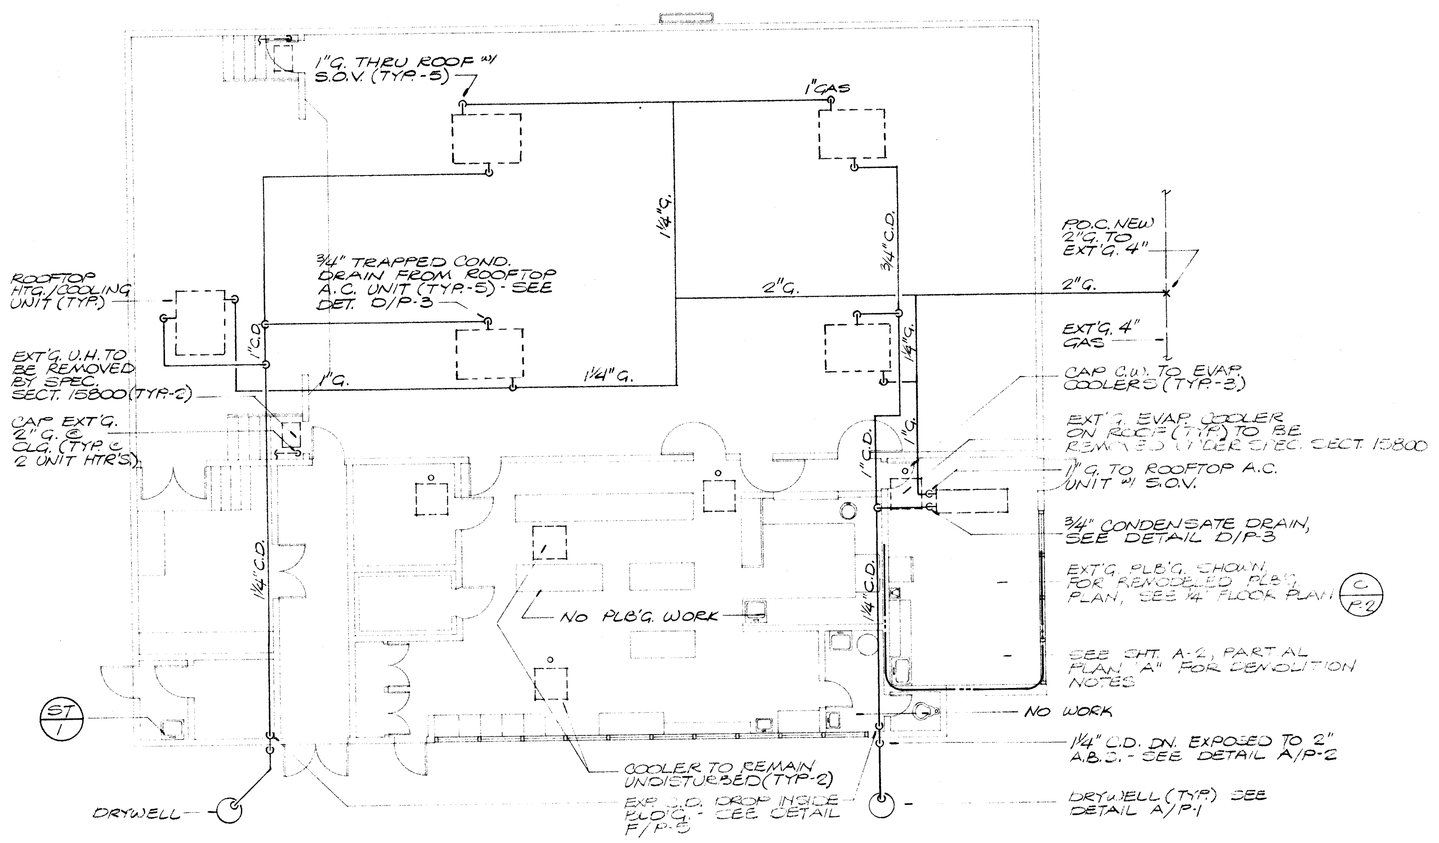

BUILDING A (PLUMBING FLOOR PLAN) (B/P.2)
SCALE: 1/8"=1'-0"

N TYPICAL

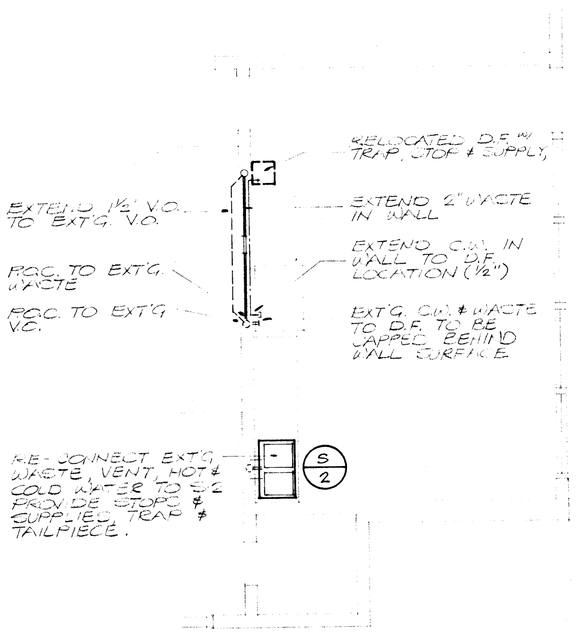

PLUMBING PLAN (C/P.2)
SCALE: 1/4"=1'-0"

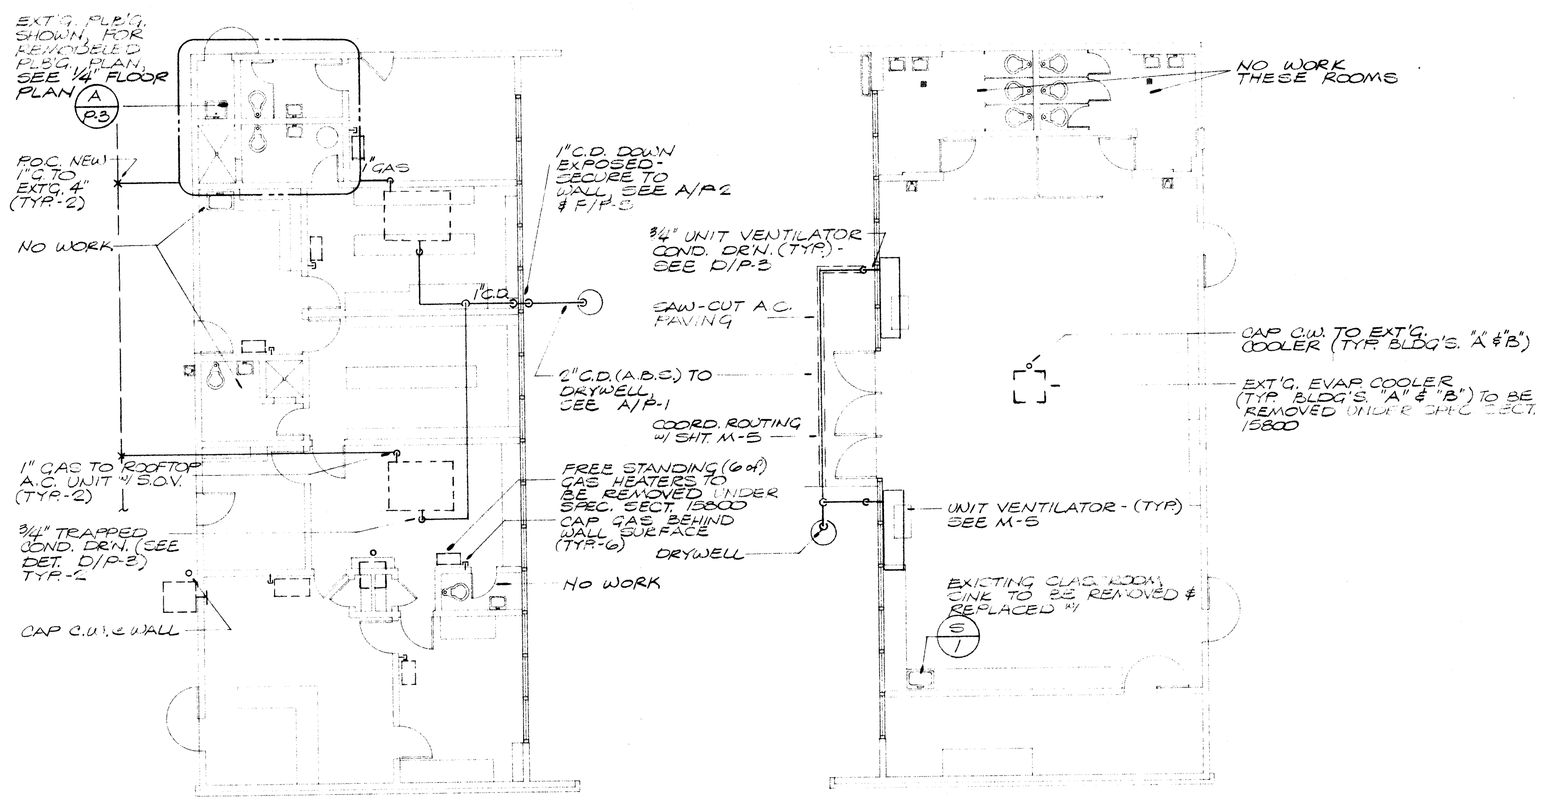

BUILDING B (PLB'G. FLOOR PLAN) (D/P.2)
SCALE: 1/8"=1'-0"

BUILDING C (PLB'G. FLOOR PLAN) (E/P.2)
SCALE: 1/8"=1'-0"

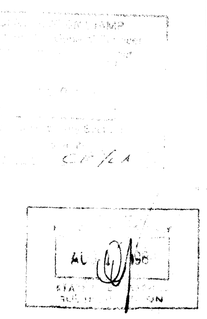

RENFRO RUSSELL & ASSOCIATES
Architecture • Engineering • Interior Design/Space Planning

Donald W. Renfro AIA C 5283
Mark E. Russell AIA C 13726

4800 Stockdale Highway, Suite 304, Bakersfield, California 93309 (805) 327-7075

CONSULTANTS

FRANK MITCHELL M12910 Expires 9/1/90
JOHN FRANK MITCHELL, INC.
CONSULTING MECHANICAL ENGINEERS
PHONE 875-3399
4644 WEST JENNIFER, SUITE 107
FRESNO, CALIFORNIA 93722
8811.1

PROJECT

BAKERSFIELD CITY SCHOOL DISTRICT

FRANKLIN ELEMENTARY SCHOOL MODERNIZATION

THE ABOVE DRAWINGS AND SPECIFICATIONS AND IDEAS, DESIGNS AND ARRANGEMENTS REPRESENTED THEREBY ARE AND SHALL REMAIN THE PROPERTY OF THE ARCHITECT AND NO PART THEREOF SHALL BE COPIED, DISCLOSED TO OTHERS OR USED IN CONNECTION WITH ANY WORK OR PROJECT OTHER THAN THE SPECIFIED PROJECT FOR WHICH THEY HAVE BEEN PREPARED WITHOUT THE WRITTEN CONSENT OF THE ARCHITECT. VISUAL CONTACT WITH THESE DRAWINGS OR SPECIFICATIONS SHALL CONSTITUTE CONCLUSIVE EVIDENCE OF ACCEPTANCE OF THESE RESTRICTIONS.

WRITTEN DIMENSIONS ON THESE DRAWINGS SHALL HAVE PRECEDENCE OVER SCALED DIMENSIONS. CONTRACTORS SHALL VERIFY AND BE RESPONSIBLE FOR ALL DIMENSIONS AND CONDITIONS ON THE JOB AND THIS OFFICE MUST BE NOTIFIED OF ANY VARIATIONS FROM THE DIMENSIONS AND CONDITIONS SHOWN BY THESE DRAWINGS. SHOP DETAILS MUST BE SUBMITTED TO THIS OFFICE FOR APPROVAL BEFORE PROCEEDING WITH FABRICATION.

KEY PLAN

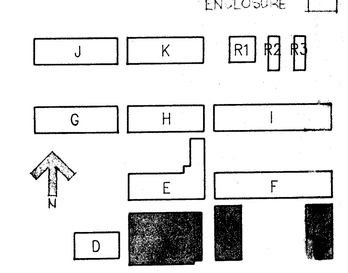

BAKERSFIELD CITY SCHOOL DISTRICT
BOARD OF EDUCATION

DATE	APPROVED

DATE	ISSUED FOR
9-3-91	BIDDING

DATE	REVISIONS

SHEET TITLE

PLUMBING FLOOR PLANS BLDGS. A, B & C.

APPROVED/ARCHITECT Tommy M. Preston
CHECKED JFM DATE 8-1-89
DRAWN BY RSB PROJECT NO. 86-216FK

SHEET NUMBER 86216ME21A96

P-2

OF 5 SHEETS