SEE ARCHITECTURAL DWG'S. FOR ADDITIONAL/ CORRESPONDING DEMOLITION NOTES.

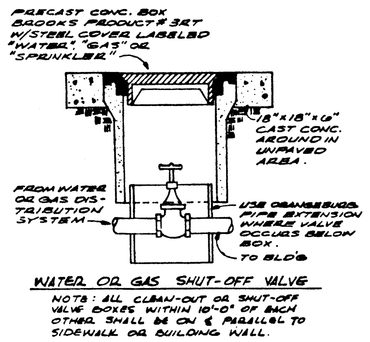

WATER OR GAS SHUT-OFF VALVE

NOTE: ALL CLEAN-OUT OR SHUT-OFF VALVE BOXES WITHIN 10'-0" OF EACH OTHER, SHALL BE ON & PARALLEL TO SIDEWALK OR BUILDING WALL.

DETAIL (S.O.V. IN YARD BOX) NTS (A/P.4)

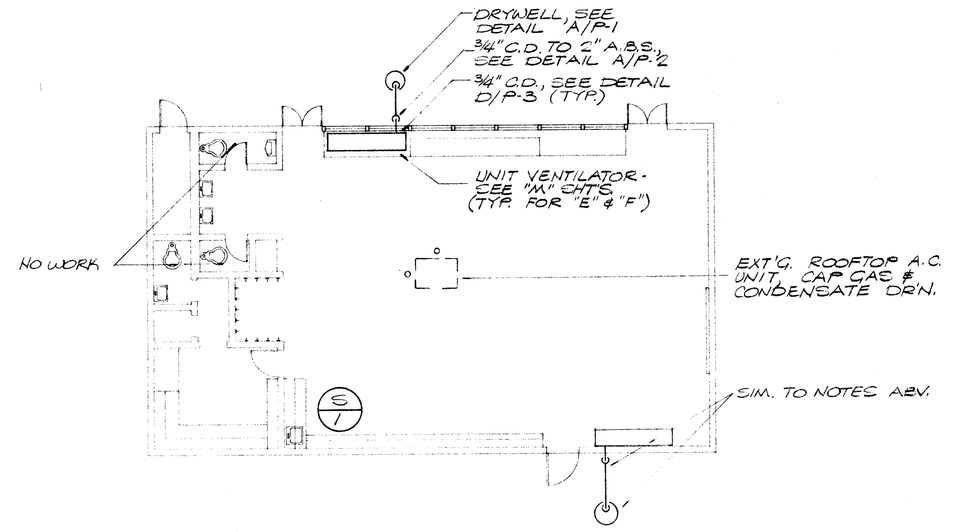

BUILDING D (PLUMBING FLOOR PLAN) SCALE: 1/8" = 1'-0" (B/P.4)

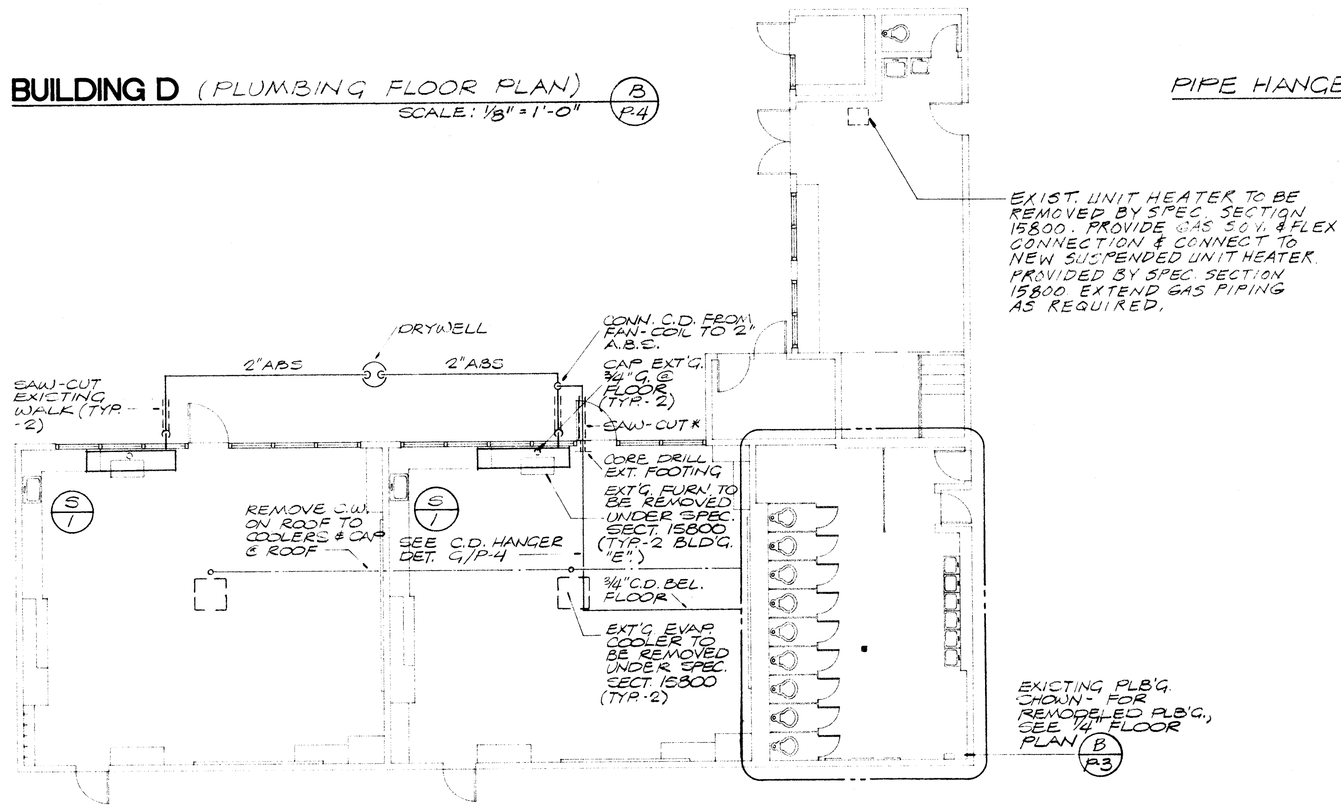

* NOTE: SEAL ALL FOOTING PENETRATIONS W/ SILICONE CAULK & MAKE WATER TIGHT

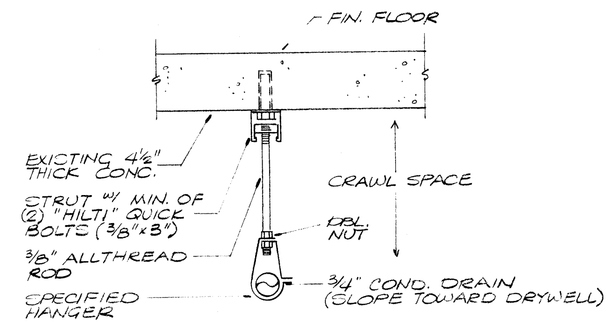

PIPE HANGER ASSEMBLY DET. NO SCALE (G/P4)

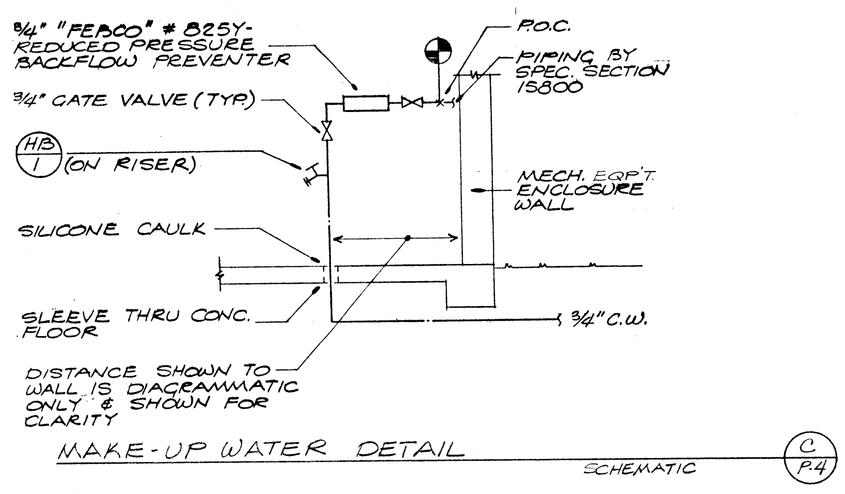

MAKE-UP WATER DETAIL SCHEMATIC (C/P.4)

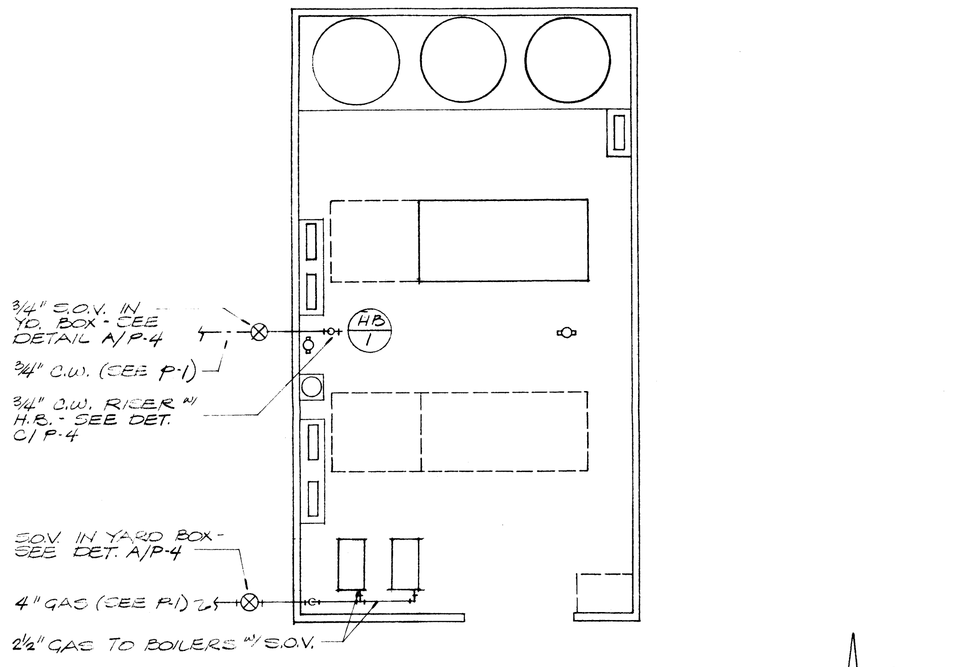

NOTE: FOR PIPES CROSSING FOUNDATION LOCATIONS, SEE DETAIL 4/S-1

MECHANICAL EQUIPMENT ENCLOSURE SCALE: 1/8" = 1'-0" (E/P.4)

BUILDING E (PLUMBING FLOOR PLAN) SCALE: 1/8" = 1'-0" (D/P.4)

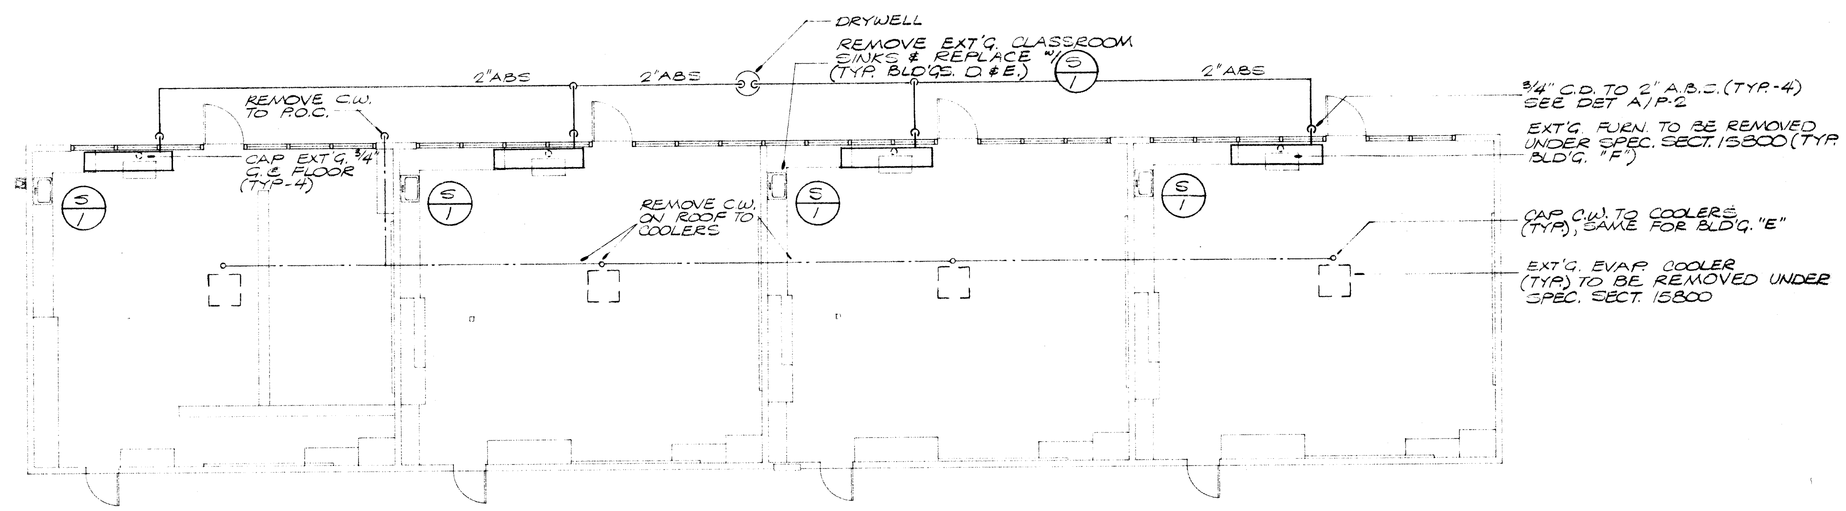

BUILDING F (PLUMBING FLOOR PLAN) SCALE: 1/8" = 1'-0" (F/P.4)

Structural Engr. Section

RENFRO RUSSELL & ASSOCIATES
Architecture • Engineering • Interior Design/Space Planning
Donald W. Renfro AIA C 5283
Mark E. Russell AIA C 13726
4800 Stockdale Highway, Suite 304, Bakersfield, California 93309 (805) 327-7075

CONSULTANTS
FRANK MITCHELL #12910 Expires 9/1/90
JOHN FRANK MITCHELL, INC.
CONSULTING MECHANICAL ENGINEERS
PHONE 875-3399
4644 WEST JENNIFER, SUITE 107 FRESNO, CALIFORNIA 93722
BB11.1

PROJECT

BAKERSFIELD CITY SCHOOL DISTRICT

FRANKLIN ELEMENTARY SCHOOL MODERNIZATION

THE ABOVE DRAWINGS AND SPECIFICATIONS AND IDEAS, DESIGNS AND ARRANGEMENTS REPRESENTED THEREBY ARE AND SHALL REMAIN THE PROPERTY OF THE ARCHITECT, AND NO PART THEREOF SHALL BE COPIED, DISCLOSED TO OTHERS OR USED IN CONNECTION WITH ANY WORK OR PROJECT OTHER THAN THE SPECIFIC PROJECT FOR WHICH THEY HAVE BEEN PREPARED AND DEVELOPED WITHOUT THE WRITTEN CONSENT OF THE ARCHITECT. VISUAL CONTACT WITH THESE DRAWINGS OR SPECIFICATIONS SHALL CONSTITUTE CONCLUSIVE EVIDENCE OF ACCEPTANCE OF THESE RESTRICTIONS.

WRITTEN DIMENSIONS ON THESE DRAWINGS SHALL HAVE PRECEDENCE OVER SCALED DIMENSIONS. CONTRACTORS SHALL VERIFY AND BE RESPONSIBLE FOR ALL DIMENSIONS AND CONDITIONS ON THE JOB AND THIS OFFICE MUST BE NOTIFIED OF ANY VARIATIONS FROM THE DIMENSIONS AND CONDITIONS SHOWN BY THESE DRAWINGS. SHOP DETAILS MUST BE SUBMITTED TO THIS OFFICE FOR APPROVAL BEFORE PROCEEDING WITH FABRICATION.

KEY PLAN

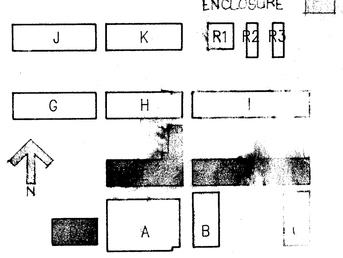

BAKERSFIELD CITY SCHOOL DISTRICT BOARD OF EDUCATION

DATE	APPROVED

DATE	ISSUED FOR
9-3-91	BIDDING

DATE	REVISIONS

SHEET TITLE
PLUMBING FLOOR PLANS BLDGS. D, E & F.

APPROVED: ARCHITECT
CHECKED JFM DATE 8-1-89
DRAWN BY RSB PROJECT NO. 86-216FK

SHEET NUMBER 86216ME21C96

P-4

OF 5 SHEETS