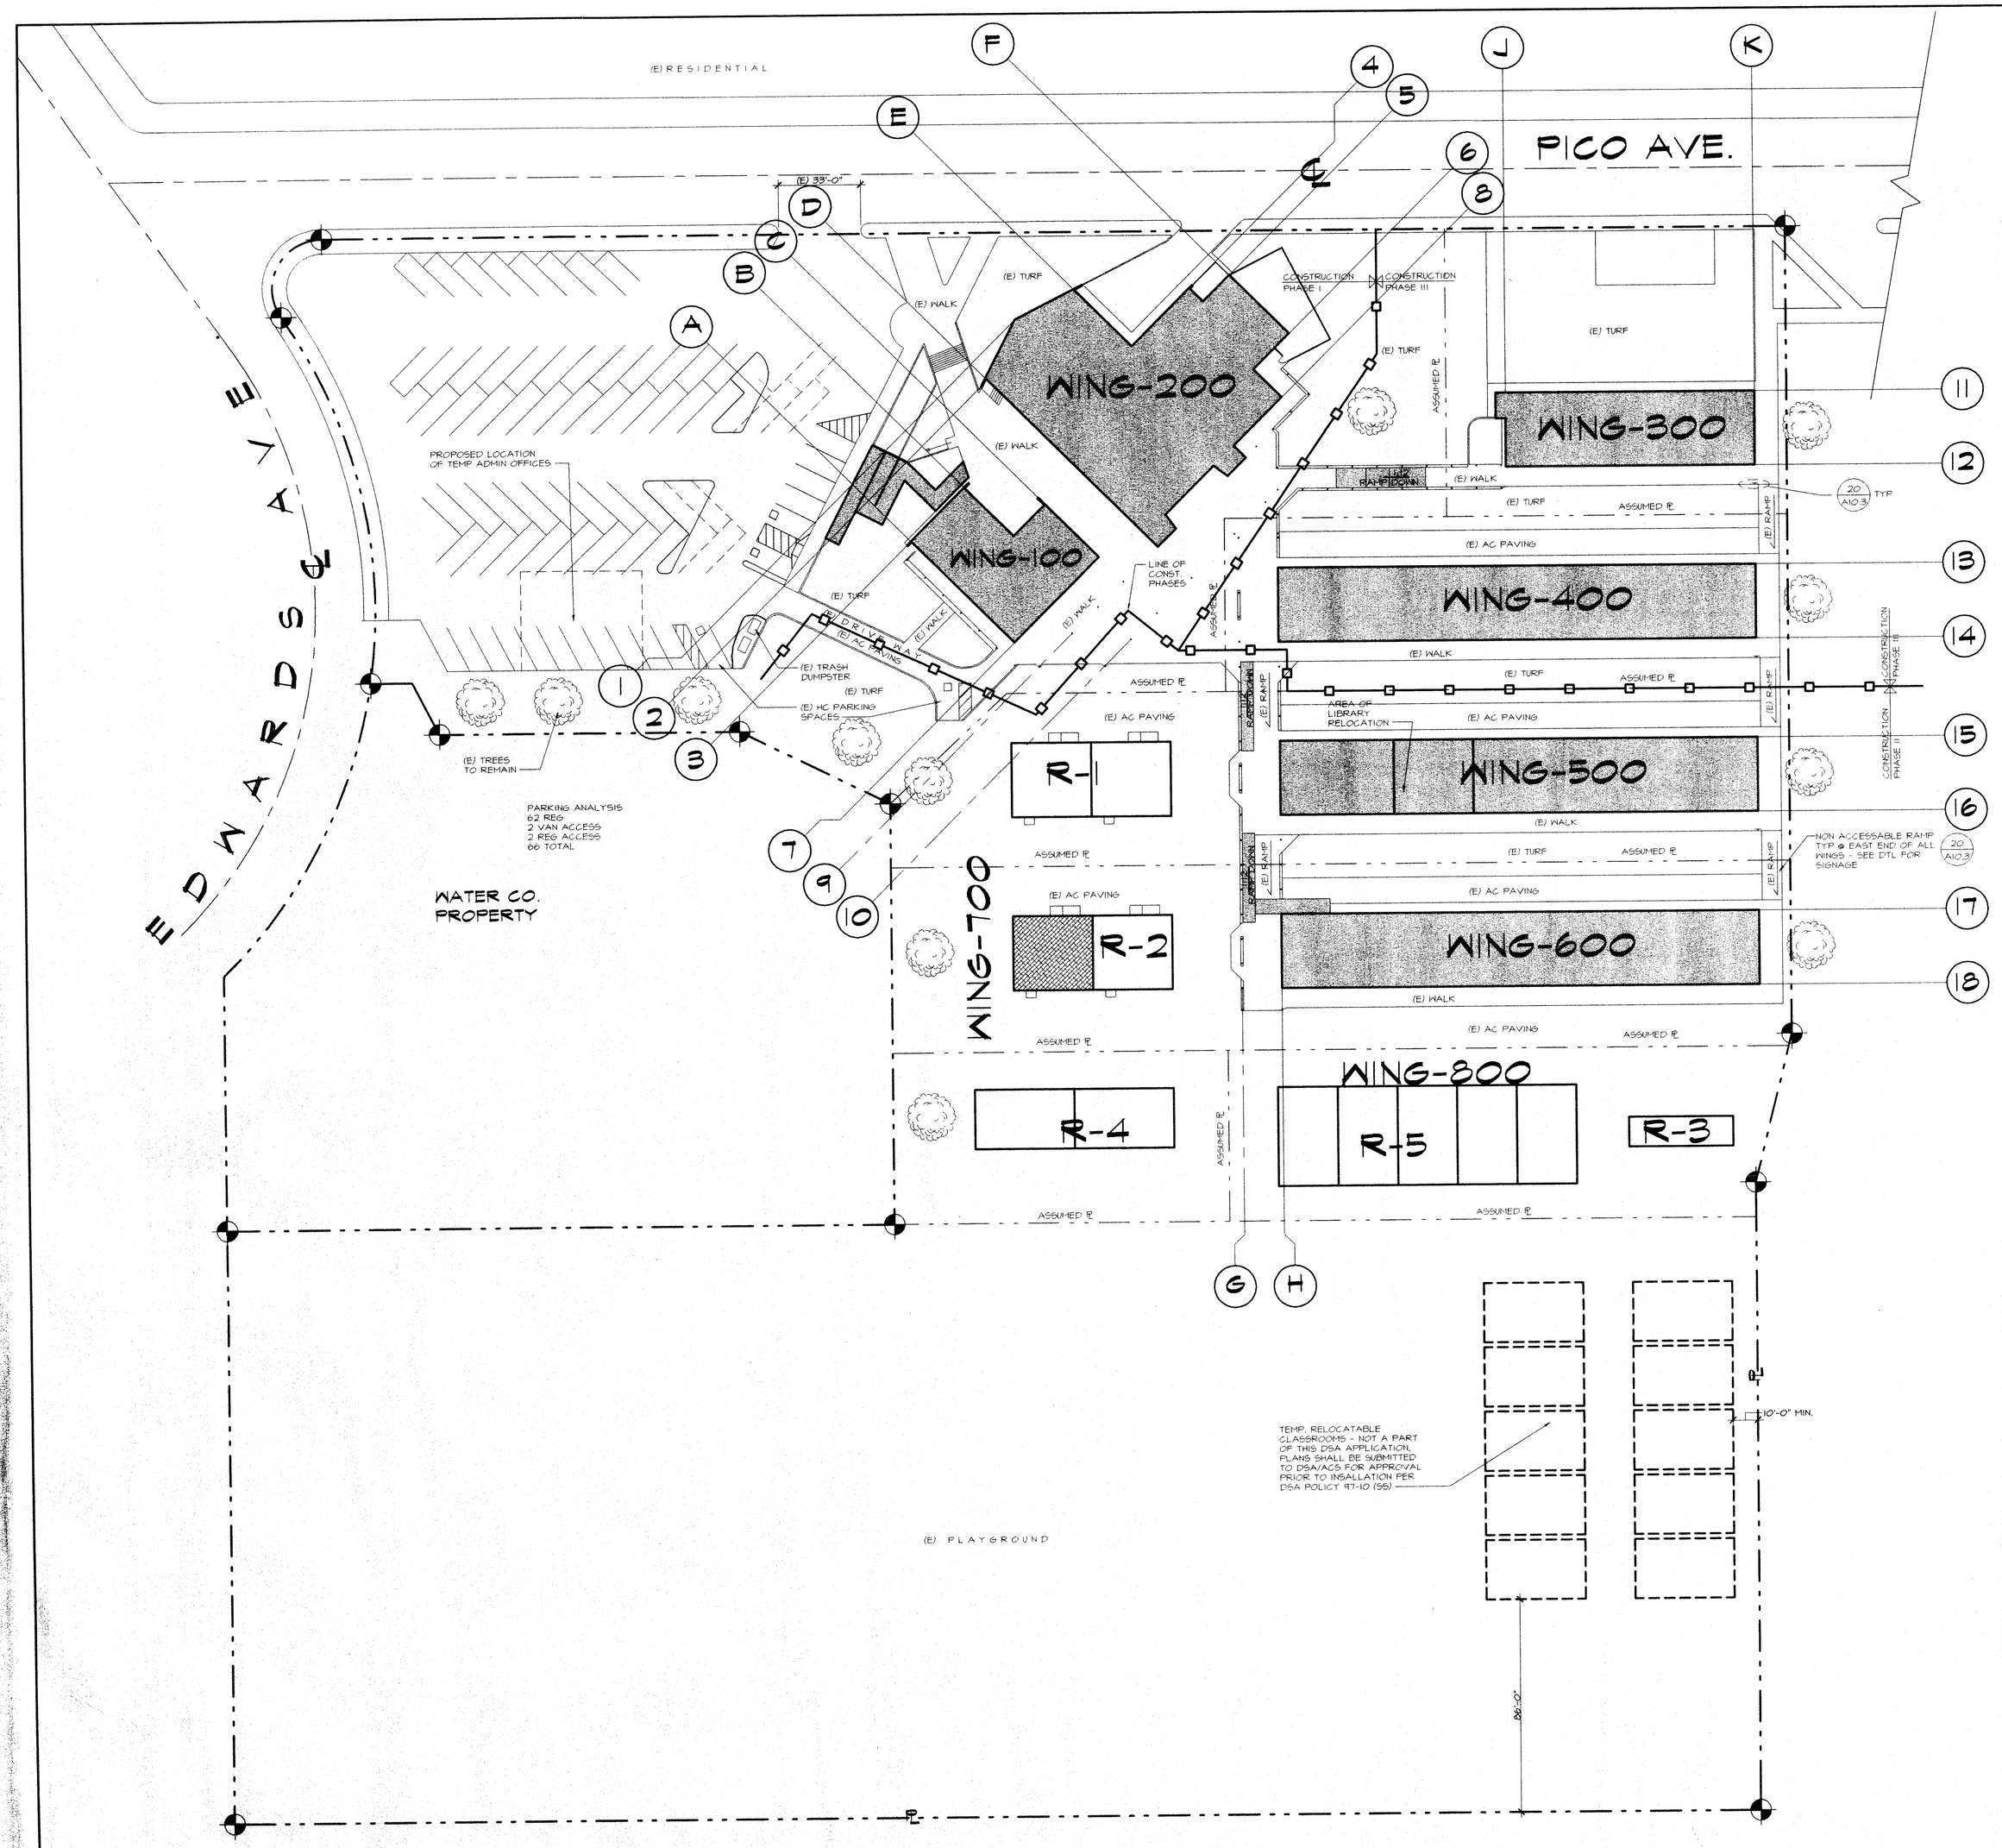

BLDG.	OCCUPANCY	A#
WING-100	ADMIN	#11225
WING-200	MUTI-PURPOSE	#11225
WING-300	KINDERGARTEN	#11225
WING-400	CLASSROOM	#11225
WING-500	CLASSROOM	#11225
WING-600	CLASSROOM	#11225
RELO-1	CLASSROOM	#11225
RELO-2	CLASSROOM	D.O.
RELO-3	CLASSROOM	D.O.
RELO-4	CLASSROOM	D.O.
RELO-5	CLASSROOM	D.O.

LEGEND

- NON-ELIGIBLE BUILDING: NOT PART THIS CONTRACT
- BUILDINGS ELIGIBLE THIS CONTRACT
- (E) LIBRARY EQUIPMENT TO BE RELOCATED

* = $\frac{5275.67}{12000} + \frac{2281.74}{16000} = .58$

BUILDING CODE ANALYSIS

BUILDING GROUPS	WINGS	OCCUPANCY GROUPS	TYP OF CONST	BASIC ALLOWABLE AREA	ACTUAL AREA	AREA INCREASE CALCS	INCREASED ALLOWABLE AREA	MIXED OCCUPANCY RATIO	OCCUPANCY SEPARATION WALLS/FIRE RATING	AREA SEPARATION WALLS/FIRE RATING
	100	B	VN	9100	2610	N/A	N/A	N/A	N/A	N/A
	200	A3/B	VN	A3=6000 B=8000	7567	86. DES SEP. 100%	A3=12000 B=16000	*	1 HR	N/A
	300	E	VN	9100	3040	N/A	N/A	N/A	N/A	N/A
	400	E	VN	9100	5760	N/A	N/A	N/A	N/A	N/A
	500	E	VN	9100	5760	N/A	N/A	N/A	N/A	N/A
	600	E	VN	9100	5760	N/A	N/A	N/A	N/A	N/A
	700	E	VN	9100	5760	N/A	N/A	N/A	N/A	N/A
	800	E	VN	9100	4344	N/A	N/A	N/A	N/A	N/A

1 HOUR OCCUPANCY SEPARATION WALLS TABLE 7B ITEM 17-13(INT) AND 18-13(EXT)
2 HOUR AREA SEPARATION WALLS TABLE 7B ITEM 17-15(INT) AND 18-16(EXT)
1 HOUR FLOOR/CEILING TABLE 7C ITEM 13-14
1 HOUR ROOF/CEILING GA FILE NO. RC 2601 (GYPSUM ASSOC.-FIRE RESIST DESIGN MANUAL 13TH ED)

SCArchitect, Inc.
1301 L Street
Bakersfield, CA 93301
(661) 327-1632

LICENSED ARCHITECT
STEPHEN J. CORBIN
No. C-16788
REN. 11/30/99
STATE OF CALIFORNIA

Stephen J. Corbin, AIA

IDENTIFICATION STAMP
DIV. OF THE STATE ARCHITECT
OFFICE OF REGULATION SERVICES
APPL: 03-102156
FILE: 15-6
AC ... FC ... SS ...
DATE ... NOV 1 0 1999

RUTH HARDING SCHOOL
MODERNIZATION
3201 PICO AVE.
FOR
BAKERSFIELD CITY SCHOOL DISTRICT
BAKERSFIELD, KERN COUNTY, CALIFORNIA

SITE PLAN
CODE
ANALYSIS /
CONSTRUCTION
PHASES

CHECK AND VERIFY ALL DIMENSIONS BEFORE PROCEEDING WITH THE WORK. REPORT DISCREPANCIES TO THE ARCHITECT. ALL CONSTRUCTION SHALL CONFORM TO THE C.B.C.

MARK	DATE	REVISIONS
1		
2		
3		
4		
5		

JOB NO. 957
DRAWN: BRENT
CHECKED:
DATE: 08/16/99

1.0
2 OF 24 SHEETS