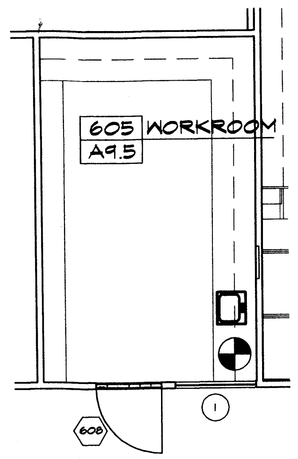

PLAN NORTH

(C) PARTIAL FLOOR PLAN
WING - 600

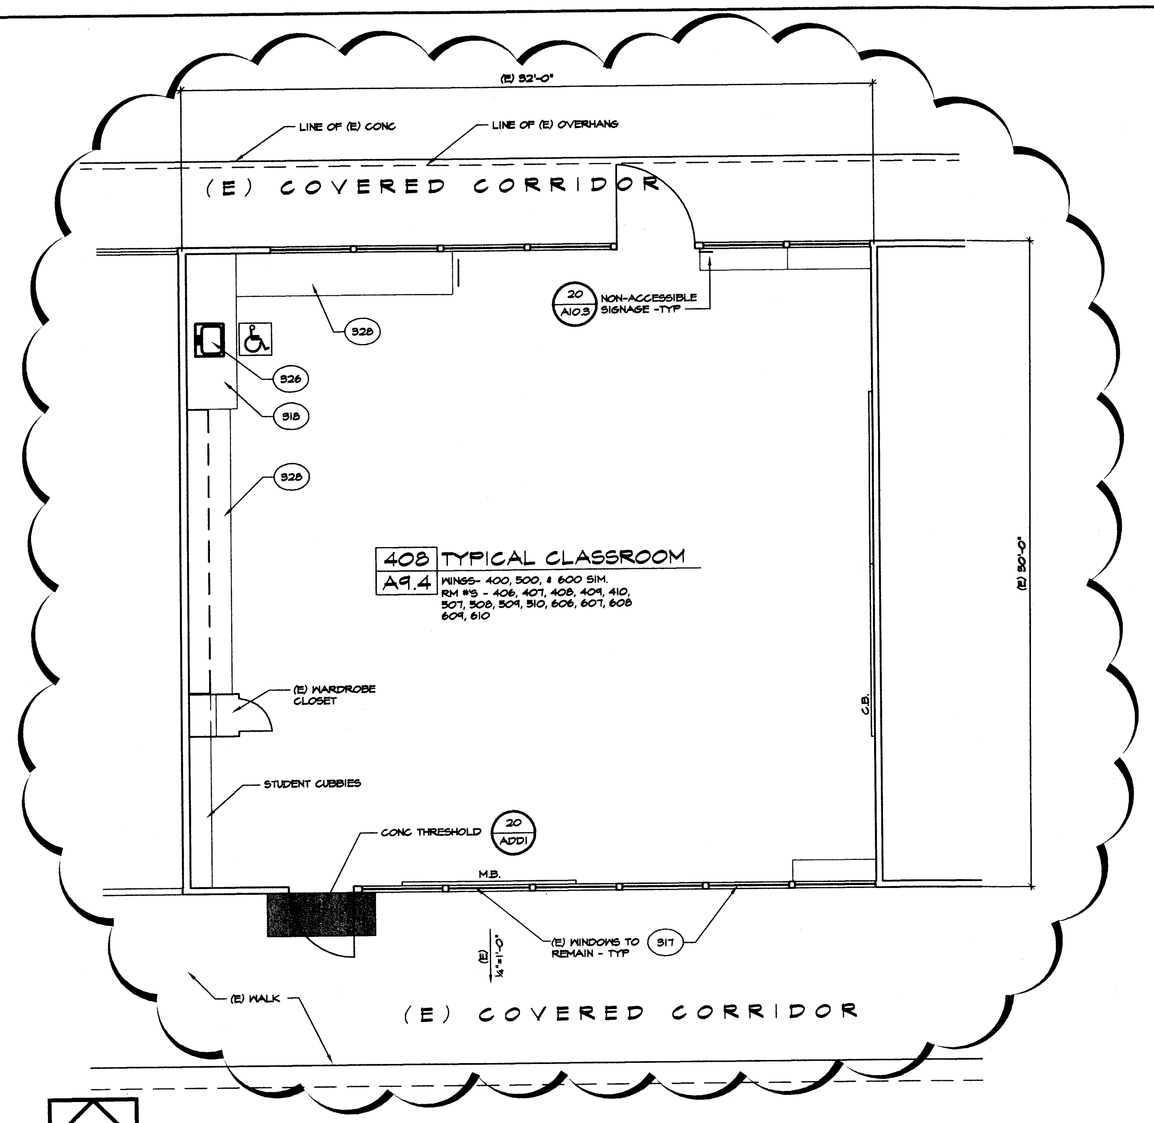

PLAN NORTH

(A) PARTIAL FLOOR PLAN
WING 500, WING 400 AND 600 SIM AT RESTROOMS

SCALE: 1/4" = 1'-0"

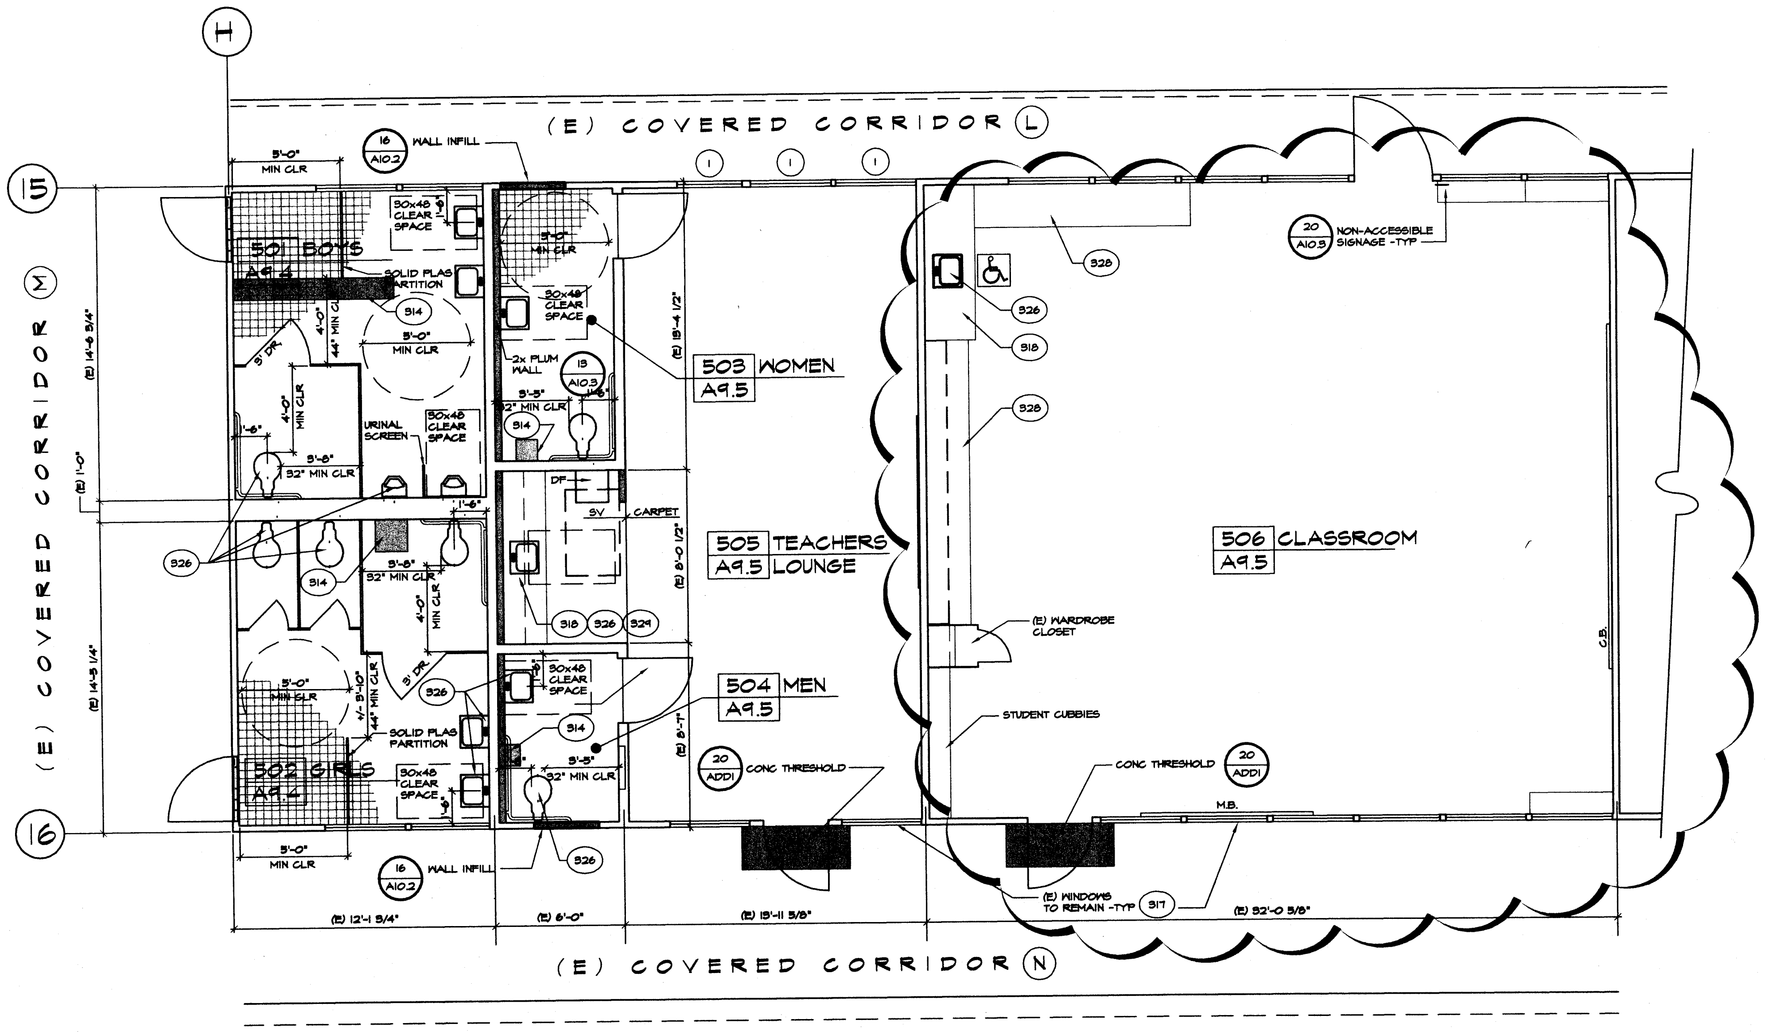

PLAN NORTH

(B) PARTIAL FLOOR PLAN
WING 500, WING 400 AND 600 SIM AT RESTROOMS

SCALE: 1/4" = 1'-0"

11. Refer to Drawings Sheet A3.2, Partial Floor Plans:
Add #1 a. DELETE: Sheet A3.2 it it's entirety.
b. ADD: Sheet No. A3.2, as attached to this addendum. (addendum drawing #7).

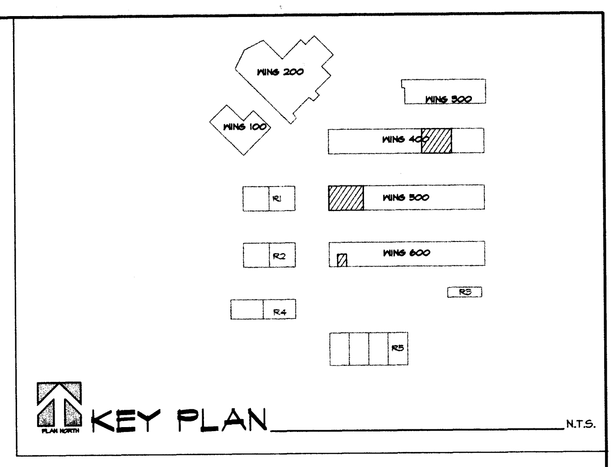

PLAN NORTH

KEY PLAN
N.T.S.

LEGEND
- 2x WALL FRAMING TO MATCH (E)
- (E) WALL TO REMAIN

KEYNOTES
- 314 SAWCUT AND REMOVE (E) CONC AS REQ'D FOR WORK INDICATED
- 315 DEMO (E) WALL FINISH AS REQ'D FOR WORK INDICATED
- 316 PATCH AND MATCH (E) MAPLE FLR AS REQ'D TO INSURE A SMOOTH TRANSITION
- 317 PAINT WINDOW FRAMES, JAMBS, AND MULLIONS
- 318 BASE CABINET W/ COUNTER TOP - SEE INTERIOR ELEVATIONS
- 319 STORAGE CABINETS
- 320 COMPUTER CABINETS 19 A10.0
- 321 BOOK SHELVES
- 322 MAGAZINE RACK
- 323 INSTRUCTORS CLOSET
- 324 PROJECTION SCREEN 15 A10.0 20 A10.0
- 325 SOILD PLASTIC PARTITIONS 29 A10.1
- 326 PLUMBING FIXTURES - SEE PLUMBING SHEETS
- 327 PATCH AND MATCH CONC SLAB AS REQUIRED FOR WORK INDICATED
- 328 (E) BASE CABINET W/ PLAS. LAM COUNTER TOP
- 329 UPPER CABINETS - SEE INTERIOR ELEVATION
- 330 NOT USED

MARK	DATE	REVISIONS
1		
2		
3		

CHECK AND VERIFY ALL DIMENSIONS BEFORE PROCEEDING WITH THE WORK. REPORT DISCREPANCIES TO THE ARCHITECT. ALL CONSTRUCTION SHALL CONFORM TO THE C.B.C.

RUTH HARDING SCHOOL
MODERNIZATION
3201 PICO AVE.
FOR
BAKERSFIELD CITY SCHOOL DISTRICT
BAKERSFIELD, KERN COUNTY, CALIFORNIA

IDENTIFICATION STAMP
DIV. OF THE STATE ARCHITECT
OFFICE OF REGULATION SERVICES
APPL: 03-102156
FILE: 15-6
AC ____ FLS ____ SS ____
DATE: 08/19/1999
PTN : N/A

ARCHITECT
1301 L STREET
BAKERSFIELD, CA 93301
PH: (661) 327-1632
FAX: (661) 327-2339
LICENSED ARCHITECT STEPHEN J. CORBIN REG. 18788 EXP. 12/31/03 STATE OF CALIFORNIA
STEPHEN J. CORBIN, AGARB AIA

ADDENDUM #01

RUTH HARDING SCHOOL MODERNIZATION
BAKERSFIELD CITY SCHOOL DISTRICT
BAKERSFIELD, CALIFORNIA

JOB NO:	APPL#:	FILE#:	DATE:
957.1	03-102156	15-6	08/18/03

DWG NO. 7

PARTIAL FLOOR PLAN

JOB NO. 957.1
DRAWN : BRENT
CHECKED :
DATE : 08/18/03

3.2
1 OF 31 SHEETS