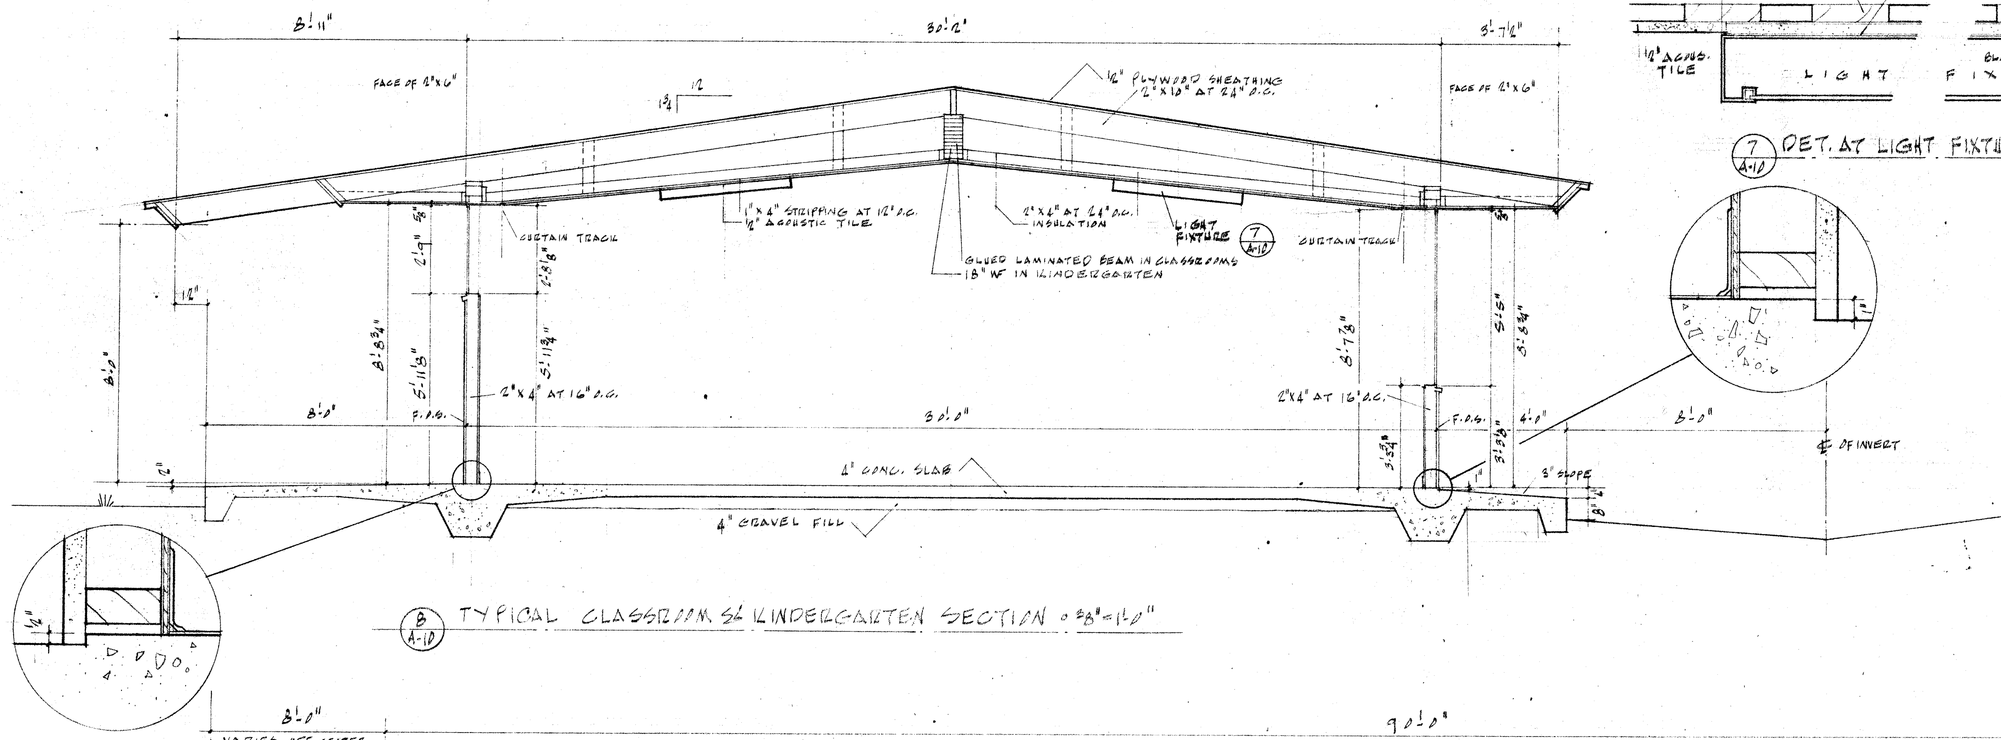

B
A-10 TYPICAL CLASSROOM & KINDERGARTEN SECTION ◦ ¾"=1'-0"

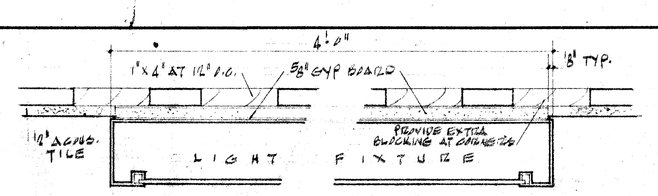

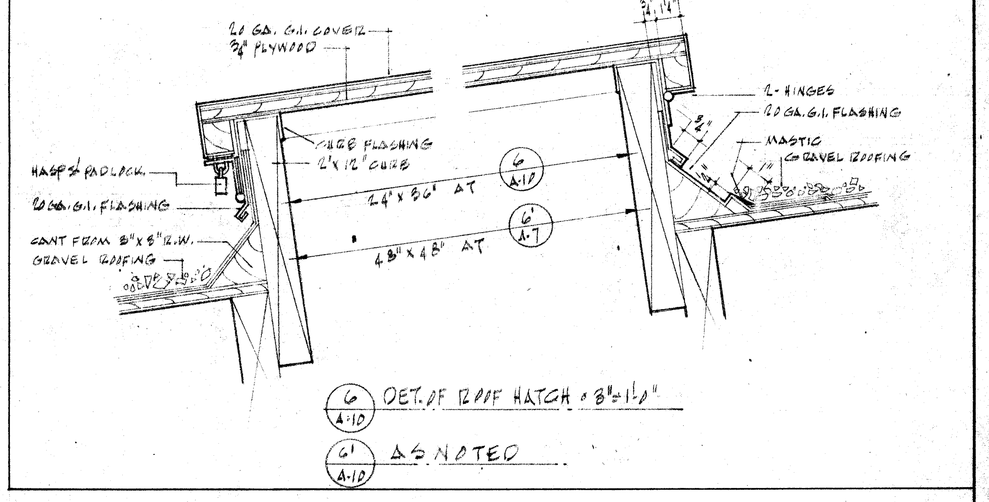

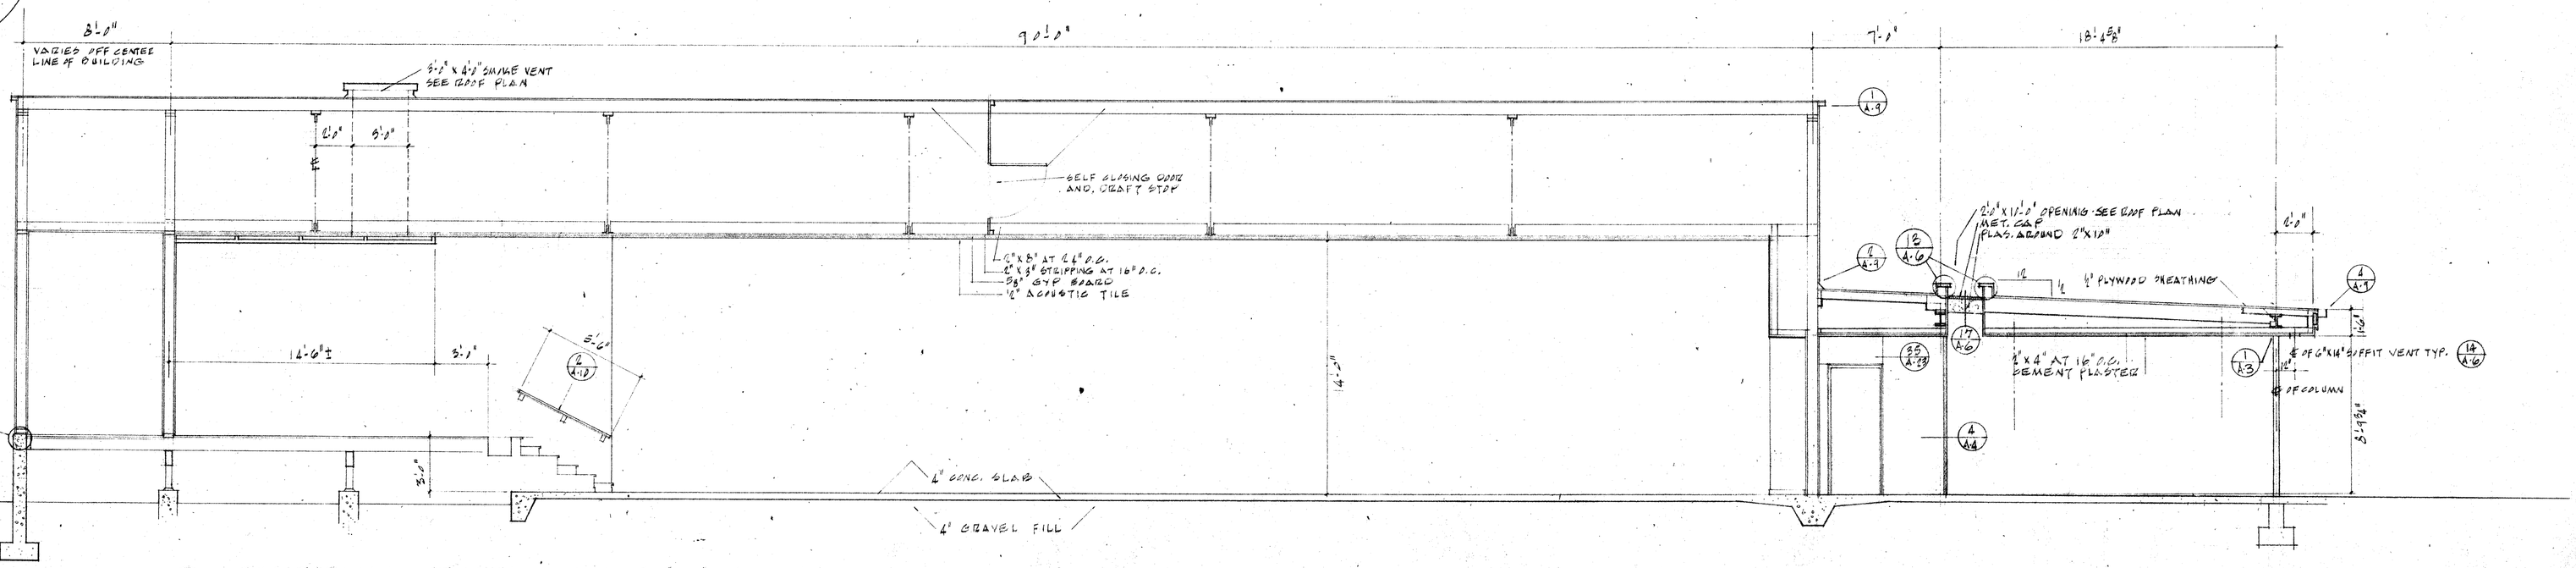

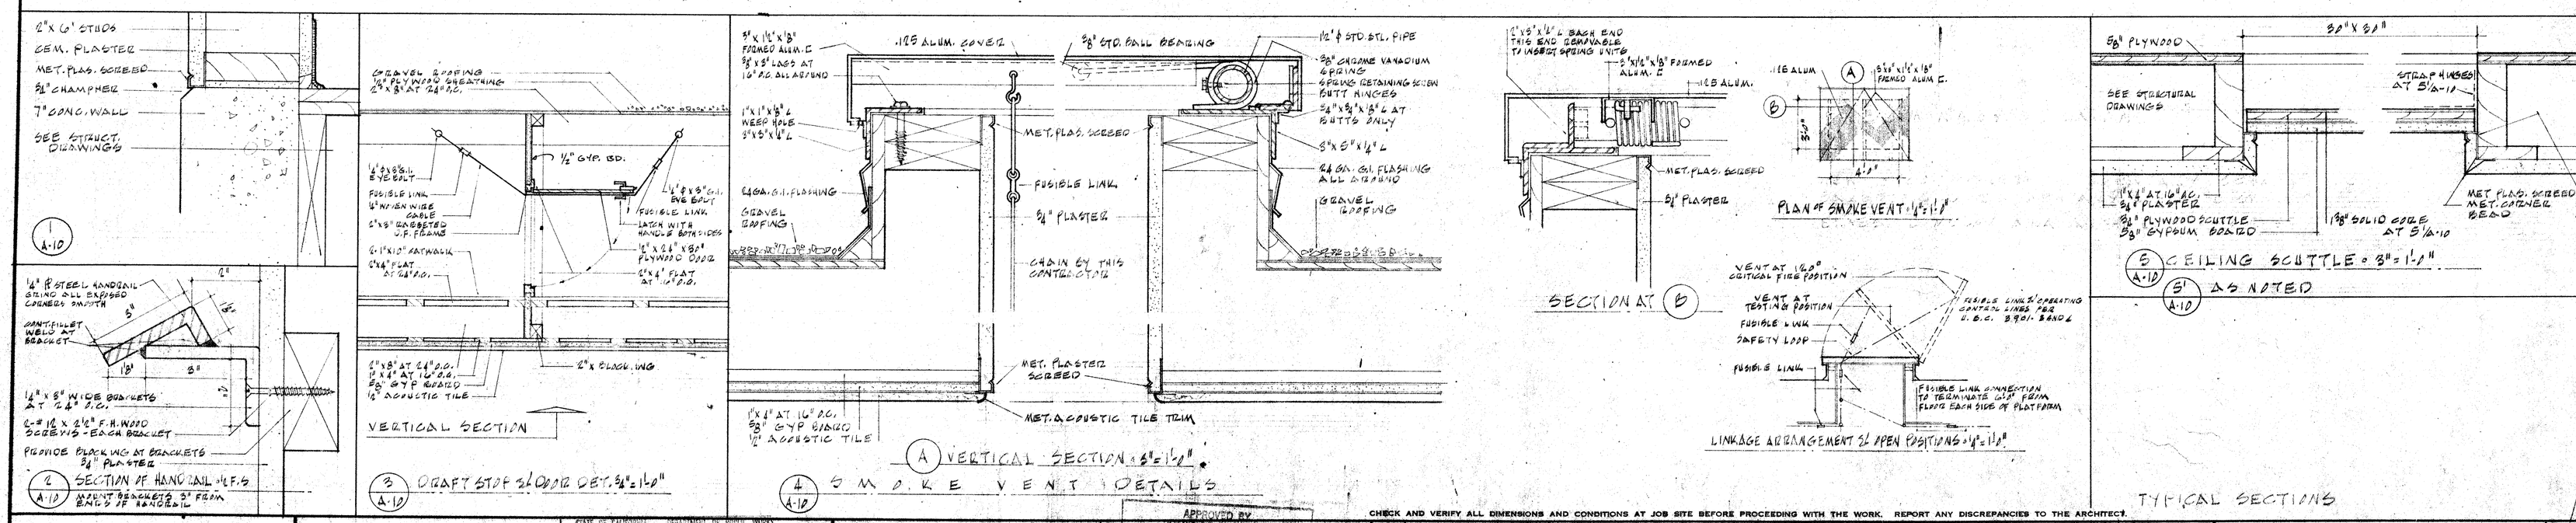

CHECK AND VERIFY ALL DIMENSIONS AND CONDITIONS AT JOB SITE BEFORE PROCEEDING WITH THE WORK. REPORT ANY DISCREPANCIES TO THE ARCHITECT.

OFFICE OF SUPERINTENDENT OF SCHOOLS
APPROVED
DATE

STATE OF CALIFORNIA
DEPARTMENT OF PUBLIC WORKS
DIVISION OF ARCHITECTURE

STATE OF CALIFORNIA — DEPARTMENT OF PUBLIC WORKS
DIVISION OF ARCHITECTURE
17225 APPROVED JUN 6 - 1963
Eric Vlaar

BAKERSFIELD CITY SCHOOL DISTRICT
BAKERSFIELD CALIFORNIA
BOARD OF EDUCATION

APPROVED BY BOARD OF EDUCATION
APPROVED DATE
APR 24 1963
John L. Compton
EXECUTIVE OFFICER

MARK	DATE	REVISIONS
1		
2		
3		
4		
5		
6		

DATE
DRAWN
TRACED
CHECKED

Ernest L. McCoy C-335
JOB No.
ERNEST L. McCOY A.I.A. ARCHITECT
2811 H STREET PHONE FA. 4-9851
BAKERSFIELD CALIFORNIA

PICO STREET SCHOOL
PICO STREET AND EDWARDS AVE.
BAKERSFIELD CALIFORNIA

SHEET NO. 10 OF 11 SHTS.