ROOM FINISH SCHEDULE

ROOM NO.	ROOM NAME	FINISH NO.	REMARKS	CASEWORK ROOM NO.	CASEWORK MATERIAL	CASEWORK FINISH
UNIT A ADMINISTRATION						
A-1	BOOK & SUPPLY ROOM.	6	PERFORATED HARDBOARD EAST ELEV. PAINTED	A-1	V.G.D.F.	PAINTED.
A-2	TEACHERS WORK ROOM.	6		A-2	"	"
A-3	MEN.	4		A-3		
A-4	WOMEN.	4		A-4		
A-5	SHOWER.	4		A-5		
A-6	TOILET.	4		A-6		
A-7	CLERK.	6	PERFORATED HARDBOARD WEST ELEV. PAINTED	A-7	BIRCH	NATURAL
A-8	PUBLIC.	6	RIBBED ALUM. SIDING WEST ELEV. PAINTED	A-8		
A-9	NURSE.	7		A-9		
A-10	STUDENT.	7		A-10		
A-11	COUNSELOR.	6		A-11		
A-12	PRINCIPAL.	6		A-12		
A-13	FAN ROOM.	16		A-13		
UNIT B MULTI-PURPOSE						
B-1	MULTI-PURPOSE	10	PERFORATED HD. BD. AT IN-WALL TABLES (PAINTED)	B-1	V.G.D.F.	PAINTED
B-2	PLATFORM	14	METAL HANDRAILS PAINTED.	B-2		
B-3	STORAGE	5	MET. DOOR FR. PAINTED, MAPLE FL. ON SUB-FLOOR	B-3		
B-4	DRESS ROOM	5	MET. DOOR FR. PAINTED, MAPLE FL. ON SUB FLOOR	B-4		
B-5	INSTRUMENT STORAGE	5	MET. DOOR FR., MET. HAND RAIL, & MET. LADDER - ALL PAINTED	B-5		
B-6	FAN ROOM	15		B-6		
B-7	MEN	4		B-7		
B-8	WOMEN	4		B-8		
B-9	CUSTODIAN	2	RUBBER TIP SET BASE	B-9		
B-10	HEATER	2	METAL DOOR FRAME PAINTED	B-10		
B-11	SOILED DISH	3		B-11	V.G.D.F.	PAINTED
B-12	PASSAGE	12		B-12	V.G.D.F.	PAINTED
B-13	SERVING AISLE	12		B-13	V.G.D.F.	PAINTED
B-14	KITCHEN	11		B-14		
B-15	FACULTY DINING	11		B-15	V.G.D.F.	PAINTED
B-16	STORAGE	5	GREASE PROOF ASPHALT TILE	B-16	V.G.D.F.	PAINTED
B-17	STORAGE	2	RUBBER TOP SET BASE IN LIEU OF 4" CEM. BASE	B-17		
B-18	WALK-IN BOX	15	NOISELESS ENAMEL PAINT	B-18		
B-19	TOILET	4		B-19		
B-20	VESTIBULE	5	GREASE PROOF ASPHALT TILE	B-20		
B-21	COMPRESSOR ROOM	2		B-21		
B-22	CAN WASH	15	G.I. & FRAME CAN RACK	B-22		
B-23	FAN ROOM	16		B-23		
UNIT C KINDERGARTEN						
C-1	KINDERGARTEN	9	ASPHALT TILE PLAY CIRCLE IN THE FLOOR.	C-1	V.G.D.F.	PAINTED
C-2	KINDERGARTEN	9	ASPHALT TILE PLAY CIRCLE IN THE FLOOR.	C-2	V.G.D.F.	PAINTED
C-3	WASH AREA	9	CER. TILE WAINSCOT BEHIND LAV. PART'L CER. TILE FL.	C-3		
C-4	WASH AREA	9	CER. TILE WAINSCOT BEHIND LAV. PART'L CER. TILE FL.	C-4		
C-5	ALCOVE	7		C-5	V.G.D.F.	PAINTED
C-6	ALCOVE	7		C-6	V.G.D.F.	PAINTED
C-7	BOYS	4		C-7		
C-8	BOYS	4		C-8		
C-9	GIRLS	4		C-9		
C-10	GIRLS	4		C-10		
C-11	TOILET	4		C-11		
C-12	WORKROOM	7		C-12	V.G.D.F.	PAINTED
UNIT D CLASSROOMS						
D-1	BOYS	4		D-1		
D-2	GIRLS	4		D-2		
D-3	TRANSFORMER VAULT	1		D-3		
D-4	HEATER	2	METAL DOOR FRAME PAINTED.	D-4		
D-5	CUSTODIAN	2	RUBBER TIP SET BASE	D-5	V.G.D.F.	PAINTED
D-6	PRIMARY CLASSROOM	9	PERF. HARDBOARD (PAINTED) WEST ELEV.	D-6	V.G.D.F.	PAINTED
D-7	PRIMARY CLASSROOM	9	" " " " " "	D-7	V.G.D.F.	PAINTED
D-8	PRIMARY CLASSROOM	9	" " " " " "	D-8	V.G.D.F.	PAINTED
D-9	PRIMARY CLASSROOM	9	" " " " " "	D-9	V.G.D.F.	PAINTED
D-10	PRIMARY CLASSROOM	9	" " " " " "	D-10	V.G.D.F.	PAINTED
UNIT E CLASSROOMS						
E-1	BOYS	4		E-1		
E-2	GIRLS	4		E-2		
E-3	WOMEN	4		E-3		
E-4	MEN	4		E-4		
E-5	TEACHERS LOUNGE	7		E-5	V.G.D.F.	PAINTED
E-6	PRIMARY CLASSROOM	9	PERF. HARDBOARD (PAINTED) WEST ELEV.	E-6	V.G.D.F.	PAINTED
E-7	PRIMARY CLASSROOM	9	" " " " " "	E-7	V.G.D.F.	PAINTED
E-8	PRIMARY CLASSROOM	9	" " " " " "	E-8	V.G.D.F.	PAINTED
E-9	INTERMEDIATE CLASSROOM	7	" " " " " "	E-9	V.G.D.F.	PAINTED
E-10	INTERMEDIATE CLASSROOM	7	" " " " " "	E-10	V.G.D.F.	PAINTED
UNIT F CLASSROOMS						
F-1	BOYS	4		F-1		
F-2	GIRLS	4		F-2		
F-3	HEATER ROOM	2	METAL DOOR FRAME PAINTED	F-3		
F-4	ATHLETIC STORAGE	2	RUBBER TIP SET BASE	F-4	V.G.D.F.	PAINTED
F-5	CUSTODIAN	2	" " "	F-5	V.G.D.F.	PAINTED
F-6	INTERMEDIATE CLASSROOM	7	PERF. HARDBOARD (PAINTED) WEST ELEV.	F-6	V.G.D.F.	PAINTED
F-7	INTERMEDIATE CLASSROOM	7	" " " " " "	F-7	V.G.D.F.	PAINTED
F-8	INTERMEDIATE CLASSROOM	7	" " " " " "	F-8	V.G.D.F.	PAINTED
F-9	INTERMEDIATE CLASSROOM	7	" " " " " "	F-9	V.G.D.F.	PAINTED
F-10	INTERMEDIATE CLASSROOM	7	" " " " " "	F-10	V.G.D.F.	PAINTED

SCHEDULE OF FINISHES

	MATERIAL	APPLY TO	FINISH
# 1			
FLOOR	CEMENT		TROW. SM.
WALLS	EXPOSED CONC.		
CEILING	EXPOSED CONC.		
FRAME	METAL		PAINT
#2			
FLOOR	CEMENT		TROW. SMOOTH
BASE	4" CEMENT		TROW. SMOOTH
WALLS	R.W. PLAS. TO SM.	GYP LATH.	PAINT
CEILING	R.W. PLAS. TO SM.	METAL LATH	PAINT
FRAMES	V.G.D.F.		PAINT
TRIM	METAL		PAINT
#3			
FLOOR	QUARRY TILE	CONC. SLAB	FACTORY
BASE	CERAMIC TILE	MET. LATH & PLAS.	FACTORY
WAINSCOT	CERAMIC TILE	MET. LATH & PLAS.	FACTORY
WALLS	R.W. PLAS. TO SM.	METAL LATH	PAINT
CEILING	ACOUSTIC TILE	5/8" GYP. BD.	FACT. ENAMELED
TRIM	METAL	"	PAINT
#4			
FLOOR	CER. MOSAIC TILE	CONC. SLAB	FACTORY
BASE	CERAMIC TILE	MET. LATH & PLAS.	FACTORY
WAINSCOT	CERAMIC TILE	MET. LATH & PLAS.	FACTORY
WALLS	R.W. PLAS. TO SM.	METAL LATH	PAINT
CEILING	R.W. PLAS. TO SM.	METAL LATH	PAINT
FRAME	V.G.D.F.		PAINT
TRIM	METAL		PAINT
#5			
FLOOR	ASPHALT TILE	CONC. SLAB	WAX
BASE	RUBBER TOP SET		WAX
WALLS	R.W. PLAS. TO SM.	GYP LATH	PAINT
CEILING	R.W. PLAS. TO SM.	METAL LATH	PAINT
FRAMES	V.G.D.F.		PAINT
TRIM	V.G.D.F.		PAINT
#6			
FLOOR	ASPHALT TILE		WAX
BASE	RUBBER TOP SET		WAX
WALLS	R.W. PLAS. TO SM.	GYP LATH	PAINT
CEILING	ACOUSTIC TILE	5/8" GYP. BD.	FACTORY
FRAME	V.G.D.F.		PAINT
TRIM	METAL		PAINT
#7			
FLOOR	ASPHALT TILE	CONC. SLAB	WAX
BASE	RUBBER TOP SET		WAX
WALLS	D.F. PLYWOOD	WOOD FRAMING	WIPE GLAZE
CEILING	ACOUSTIC TILE	WOOD STRIPPING	FACTORY
FRAME	V.G.D.F.		PAINT
TRIM	V.G.D.F.		PAINT
#8			
FLOOR	ASPHALT TILE	CONC. SLAB	WAX
BASE	RUBBER TOP SET		WAX
WALLS	D.F. PLYWOOD	WOOD FRAMING	WIPE GLAZE
CEILING	ACOUSTIC TILE	WOOD STRIPPING	FACTORY
TRIM	BIRCH		NATURAL
TRIM	BIRCH		NATURAL
#9			
FLOOR	ASPHALT TILE	CONC. SLAB	WAX
BASE	RUBBER TOP SET		WAX
WAINSCOT	CORK		
WALLS	D.F. PLYWOOD	WOOD FRAMING	WIDE GLAZE
CEILING	ACOUSTIC TILE	WOOD STRIPPING	FACTORY
FRAME	V.G.D.F.		PAINT
TRIM	V.G.D.F.		PAINT
#10			
FLOOR	G.P. ASPH. TILE	CONC. SLAB	WAX
BASE	RUBBER TOP SET		WAX
WAINSCOT	PLASTIC WALL COV.	R.W. PLAS. TO SM.	FACTORY
WALLS	R.W. PLAS. TO SM.	GYP. LATH	PAINT
CEILING	ACOUSTIC TILE	GYP. LATH	PAINT
FRAMES	V.G.D.F.		PAINT
TRIM	V.G.D.F.		PAINT
#11			
FLOOR	G.P. ASPH. TILE	CONC. SLAB	WAX
BASE	RUBBER TOP SET		WAX
WALLS	R.W. PLAS. TO SM.	GYP. LATH	PAINT
CEILING	ACOUSTIC TILE	5/8" GYP. BD.	FACT. ENAMELED
FRAME	V.G.D.F.		PAINTED
TRIM	METAL		PAINTED
#12			
FLOOR	G.P. ASPH. TILE	CONC. SLAB	WAX
BASE	RUBBER TOP SET		WAX
WAINSCOT	PLASTIC WALL COV.	R.W. PLAS. TO SM.	FACTORY
WALLS	R.W. PLAS. TO SM.	GYP. LATH	PAINT
CEILING	ACOUSTIC TILE	5/8" GYP. BD.	FACT. ENAMELED
FRAME	V.G.D.F.		PAINT
TRIM	METAL		PAINT
#13			
FLOOR	1/2x4 T&G		
	15# FELT		
	WOOD	5/8" PLYWOOD	
WALLS	5/8" GYP. BD.	WOOD FRAMES	
CEILING	5/8" GYP. BD.	WOOD FRAME	
#14			
FLOOR	MAPLE	WOOD SUB FL.	
BASE	RUBBER TOP SET		
WAINSCOT	R.W. PLAS. TO SM.	GYP. LATH	
WALLS	PLAS. #30 SAND	GYP. LATH	
CEILING	ACOUSTIC TILE	5/8" GYP. BD.	
SMOKE VENT	R.W. PLAS. TO SM.	GYP. LATH	
FRAME	METAL		
TRIM	METAL		
#15			
FLOOR	CEMENT		TROW. SMOOTH
BASE	4" CEMENT		TROW. SMOOTH
WALLS	CEM. PLAS. TO SM.	METAL LATH	PAINT
CEILING	CEM. PLAS. TO SM.	METAL LATH	PAINT
FRAMES	V.G.D.F.		PAINT
TRIM	METAL		PAINT
#16			
FLOOR	5/8" PLYWOOD		

NOTE: DOTTED LINE INDICATES WHERE 1 3/4" WOOD PANELS OCCUR ABOVE DOORS. SEE INTERIOR & EXTERIOR ELEVATIONS FOR LOCATION.

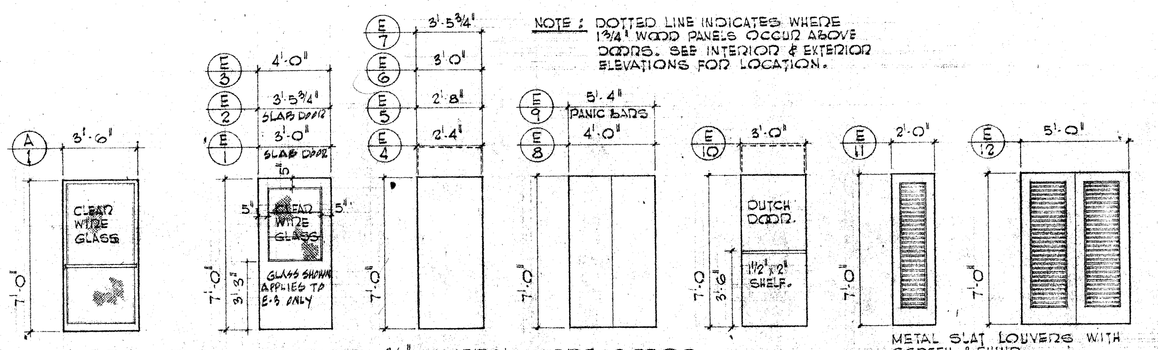

NARROW STILE ALUMINUM DOOR.

EXTERIOR 1 3/4" MINERAL CORE DOORS
PAINT. GRADE BIRCH VENEER FINISH

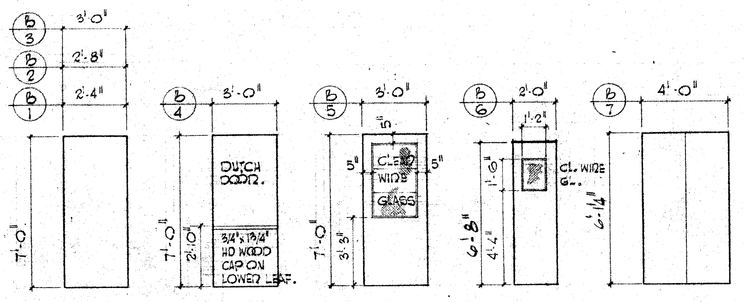

INTERIOR 1 3/4" SOLID WOOD CORE DOORS.
PAINT. GRADE BIRCH VENEER FINISH

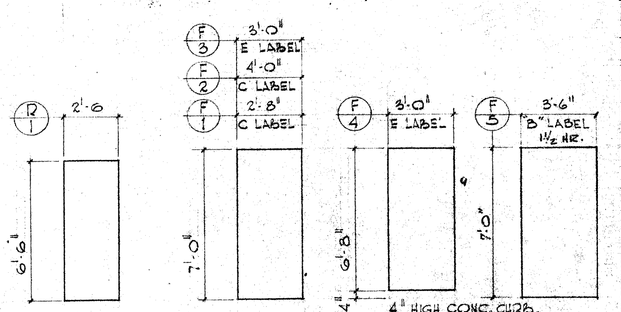

REFRIGERATOR DOOR.

MINERAL CORE FIRE DOORS
U.L. F.D. - LABELED DOOR & MET. FRAME
PAINT. GRADE BIRCH VENEER FINISH

DOOR SCHEDULE SCALE: 1/4" = 1'-0"

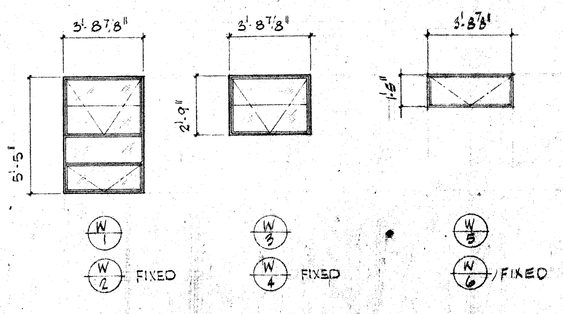

DOOR LINER SCHEDULE

DOOR NUMBER	LOCATION	LOUVER SIZE
E-4	A-5, E-3, E-4	12 x 6-3
E-5	6-9	12 x 6-6
E-6	B-7, B-8	14 x 6-3
E-6	D-1, D-2, E-1, E-2, F-1, F-2	20 x 10-5
E-10	F-4	12 x 6-3
E-11	B-21	14 x 7-05
E-12	B-22	2-20 x 7-05
B-1	A-4, A-6, B-16, B-19	12 x 6
B-1	C-11	12 x 4
B-2	B-21	14 x 6
B-3	B-17	12 x 6
B-6	C-7, C-8, C-9, C-10	10 x 4

S - DENOTES SCREEN BEHIND

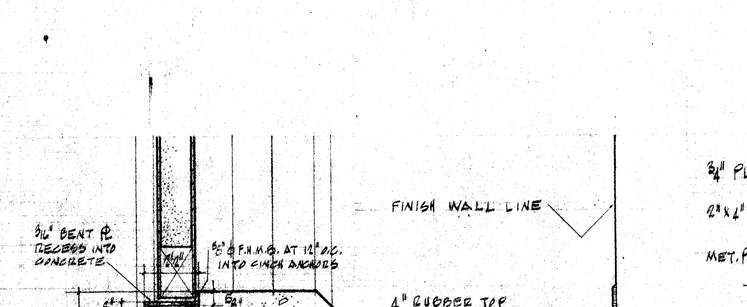

1 A-44 CONC. CURB - 3"=1'-0"
3 A-44 RUBBER TOP SET BASE - 3"=1'-0"
5 A-44 CEMENT BASE - 3"=1'-0"

WINDOW SCHEDULE SCALE: 1/4" = 1'-0"

APPROVED BY

SASH NOTES
- SASH SHALL BE 1 1/8" SEMI-INTERMEDIATE PROJECTED.
- VENTILATORS SHALL BE LOCATED AS SHOWN AND PROJECT IN AT TOP.
- DIMENSIONS SHOWN ARE WINDOW DIMENSIONS, SEE SHT. A-22 FOR WOODJAM DIMENSIONS.
- ALL SASH IN TOILET ROOMS SHALL HAVE OBSCURE GLASS, ALL OTHER SASH, UNLESS NOTED OTHERWISE, SHALL BE GLAZED WITH CLEAR DOUBLE STRENGTH GRADE "B" GLASS.
- SEE INTERIOR ELEVATIONS FOR OTHER NOTES AND CLARIFICATIONS.
- ALL SASH VENTILATORS AT TOILET ROOMS AND KITCHEN B-14 SHALL BE FLAT SCREENED.

ROOM FINISH SCHEDULE, DOOR & WINDOW SCHEDULE.

CHECK AND VERIFY ALL DIMENSIONS AND CONDITIONS AT JOB SITE BEFORE PROCEEDING WITH THE WORK. REPORT ANY DISCREPANCIES TO THE ARCHITECT.

OFFICE OF SUPERINTENDENT OF SCHOOLS
APPROVED
DATE

STATE OF CALIFORNIA
DEPARTMENT OF PUBLIC WORKS
DIVISION OF ARCHITECTURE

STATE OF CALIFORNIA — DEPARTMENT OF PUBLIC WORKS
DIVISION OF ARCHITECTURE
17225 APPROVED JUN 6 - 1958
APPLICATION NO. By [signature]

BAKERSFIELD CITY SCHOOL DISTRICT,
BAKERSFIELD, CALIFORNIA.
BOARD OF EDUCATION.

APPROVED BOARD OF EDUCATION DATE
[signature] PRESIDENT, BOARD OF EDUCATION
[signature] SECRETARY TO THE BOARD OF EDUCATION
[signature] EXECUTIVE OFFICER

MARK	DATE	REVISIONS
A		
B		
C		
D		
E		

DATE
DRAWN J. KRAMER
CHECKED

C-335
JOB NO. ST. 23

[signature]
ERNEST L. McCOY A.I.A. ARCHITECT
2811 H STREET PHONE FA. 4-9851
BAKERSFIELD CALIFORNIA

PICO STREET SCHOOL
PICO STREET AND EDWARDS AVE.
BAKERSFIELD, CALIFORNIA.

SHEET NO. 24 OF 24 SHTS.