5 / A-4 SECT. THRU CORRIDOR SLAB 01"=1'-0"

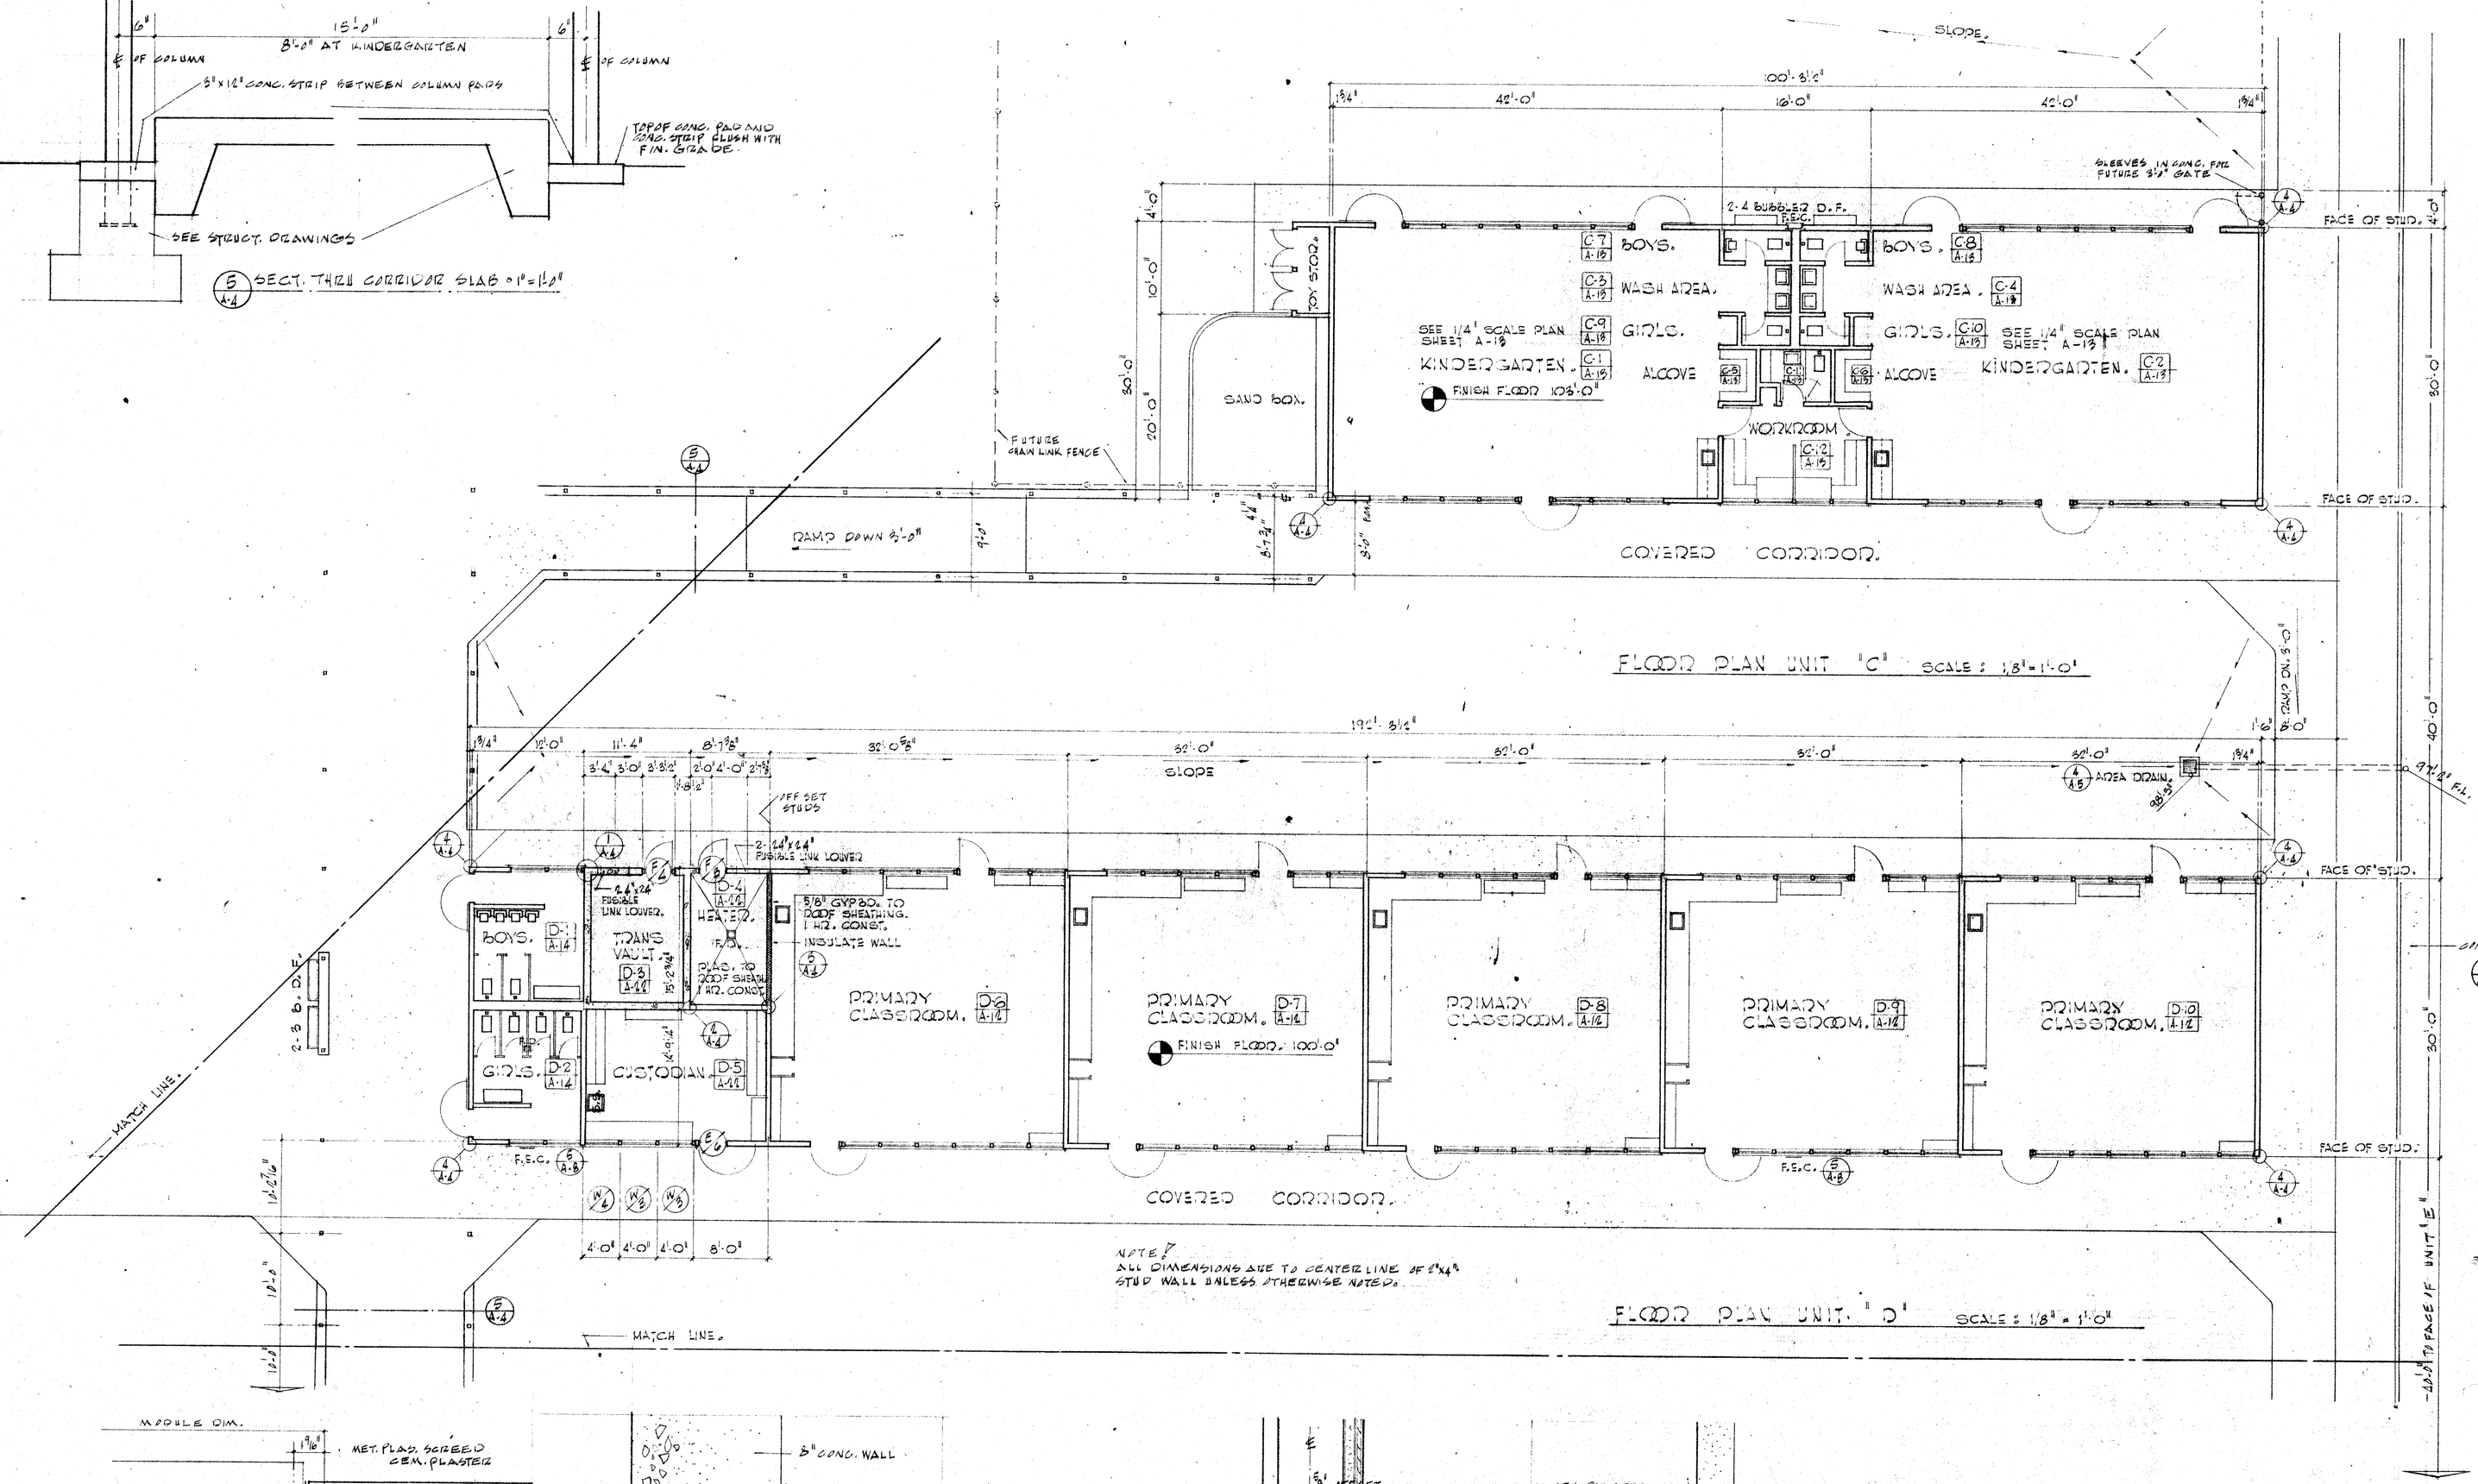

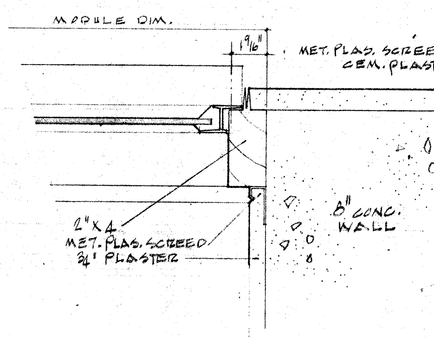

1 / A-4 JAMB AT CONC. WALL = 3"=1'-0"

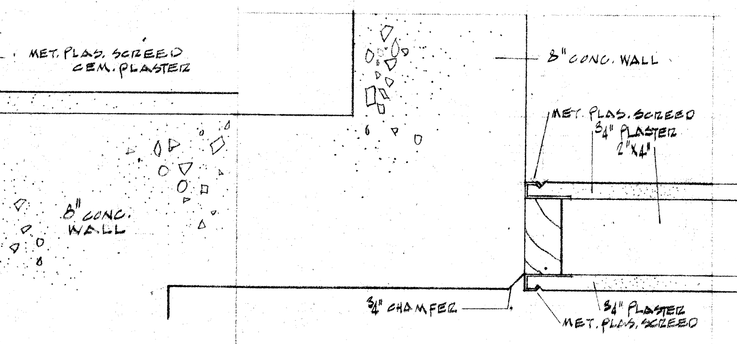

4 / A-4 DET. AT CONC. WALL = 3"=1'-0"

5 / A-4 DET. AT JEFFSET STUDS = 3"=1'-0"

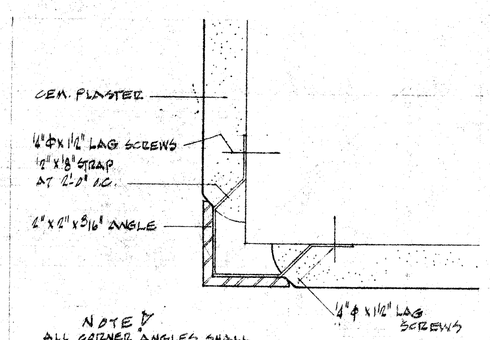

NOTE:
ALL CORNER ANGLES SHALL BE CONTINUOUS FROM FINISH FLOOR TO FINISH CEILING.

4 / A-4 CORNER ANGLE = 1/4 F.S.

APPROVED BY BOARD OF EDUCATION BAKERSFIELD CITY SCHOOL DISTRICT
DATE APR 14 1959
SUPERINTENDENT OF SCHOOLS OR AUTHORIZED OFFICER

CHECK AND VERIFY ALL DIMENSIONS AND CONDITIONS AT JOB SITE BEFORE PROCEEDING WITH THE WORK. REPORT ANY DISCREPANCIES TO THE ARCHITECT.

FLOOR PLAN OF UNITS "C" & "D"

MARK	DATE	REVISIONS
1		
2		
3		
4		
5		

OFFICE OF SUPERINTENDENT OF SCHOOLS
APPROVED
DATE

STATE OF CALIFORNIA
DEPARTMENT OF PUBLIC WORKS
DIVISION OF ARCHITECTURE

STATE OF CALIFORNIA — DEPARTMENT OF PUBLIC WORKS — DIVISION OF ARCHITECTURE
17228 APPROVED JUN 9 - 1958
Per E. Wiley
APPLICATION DIVISION OF ARCHITECT

BAKERSFIELD CITY SCHOOL DISTRICT
BAKERSFIELD, CALIFORNIA.
BOARD OF EDUCATION.

DATE
DRAWN J. HOWARD
CHECKED

Ernest L. McCoy
C-335
JOB No. 57-23

ERNEST L. McCOY A.I.A. ARCHITECT
2611 N. STREET
BAKERSFIELD
PHONE FA. 4-9851
CALIFORNIA

PICO STREET SCHOOL
PICO STREET AND EDWARDS' AVE.
BAKERSFIELD, CALIFORNIA.

SHEET No. 4 OF 44 SHTS.

DIETZGEN - POST CLEARPRINT 1000H