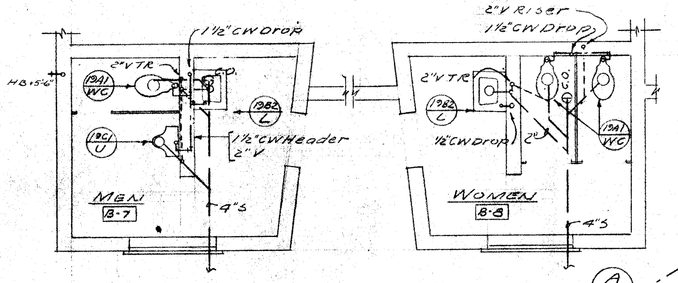

UNIT "A" TOILET AREA PART PLAN (A P-2)
Scale ¼" = 1'-0"

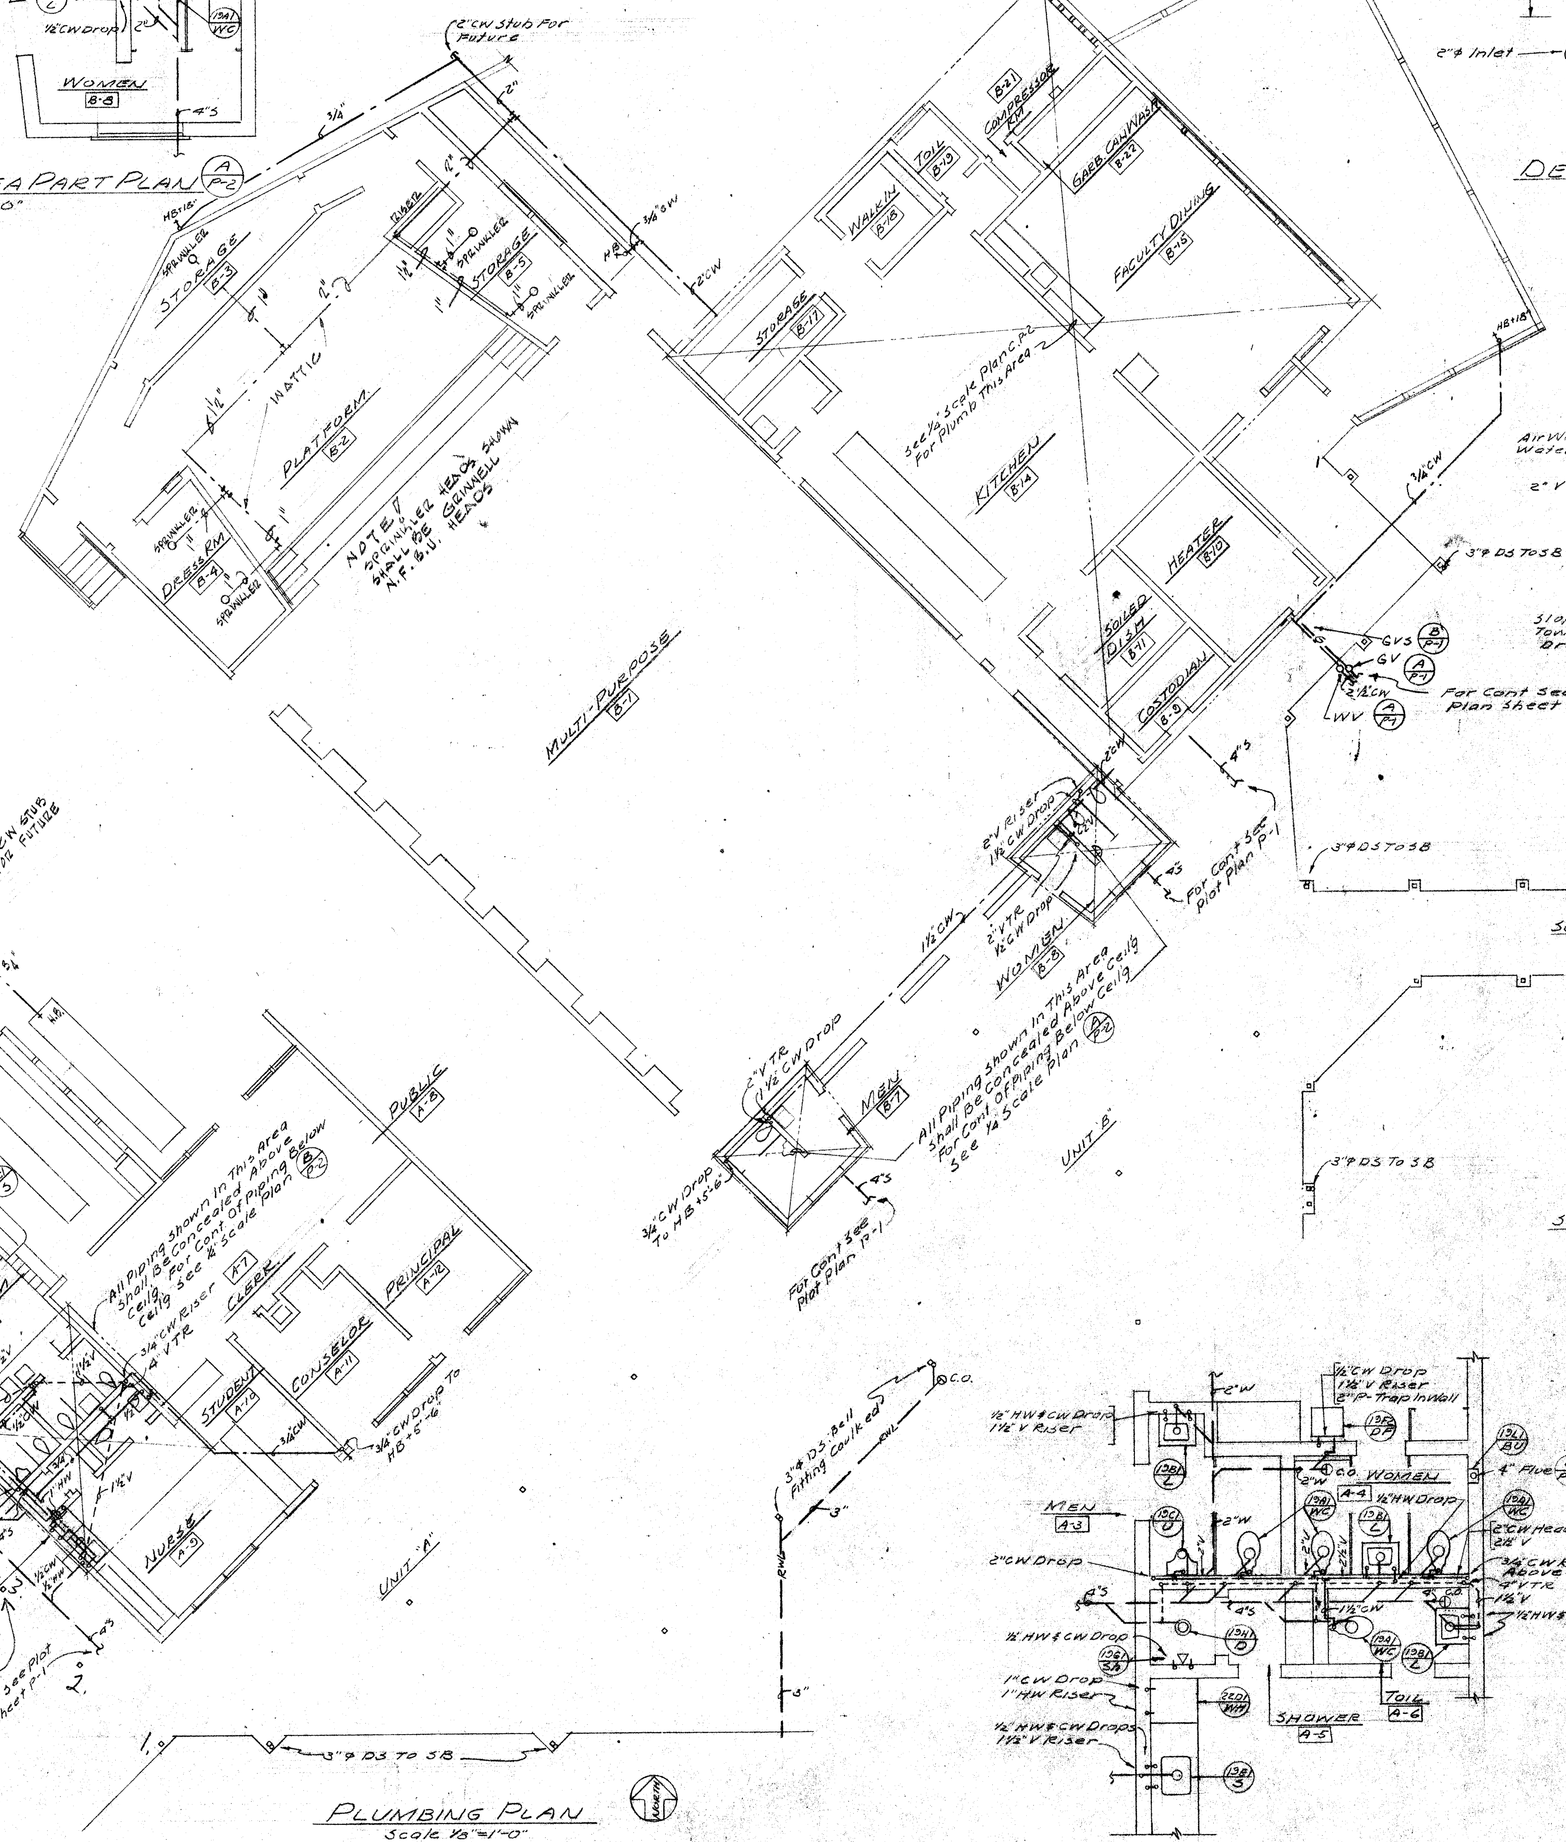

PLUMBING PLAN
Scale ⅛" = 1'-0"

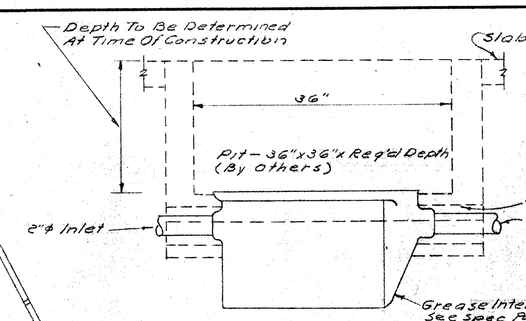

DETAIL OF GREASE INTERCEPTOR INSTALLATION (D P-1)

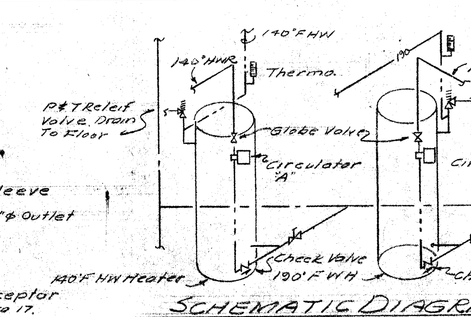

SCHEMATIC DIAGRAM OF W.H PIPING (E P-2)

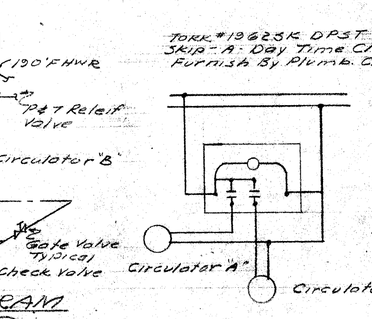

SCHEMATIC DIAGRAM OF CIRCULATOR CONTROL WIRING (F P-2)

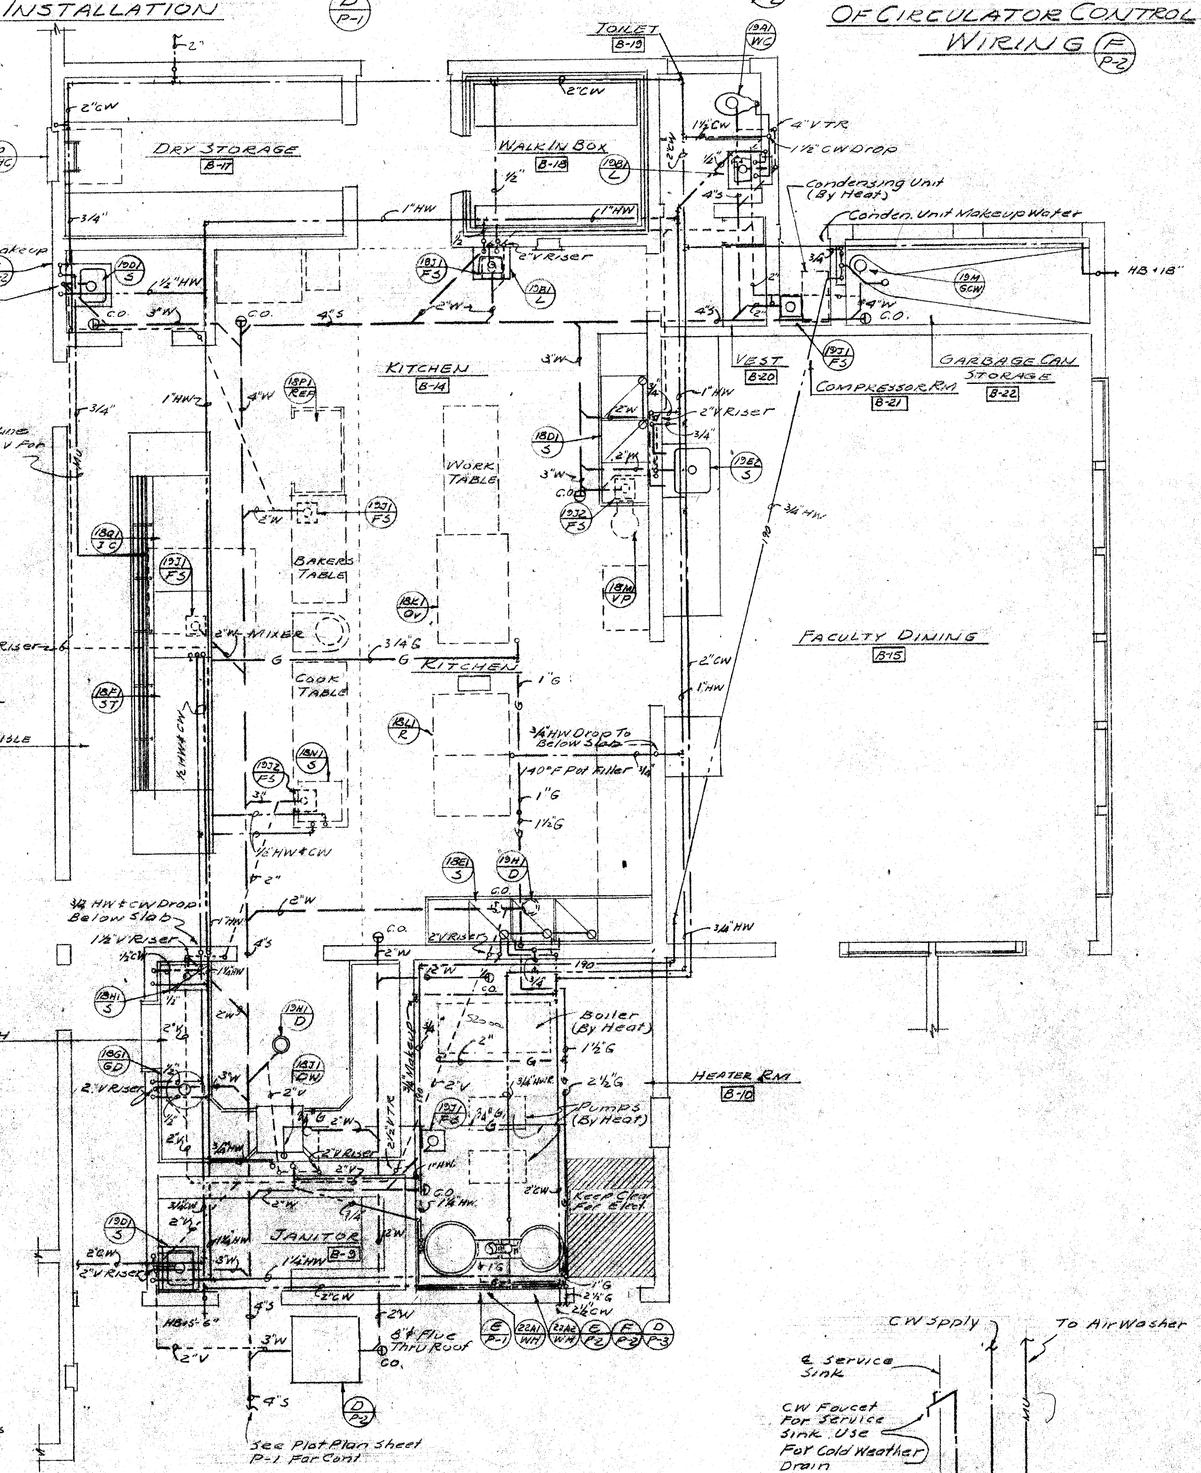

UNIT "A" KITCHEN AREA PART PLAN (C P-2)
Scale ¼" = 1'-0"

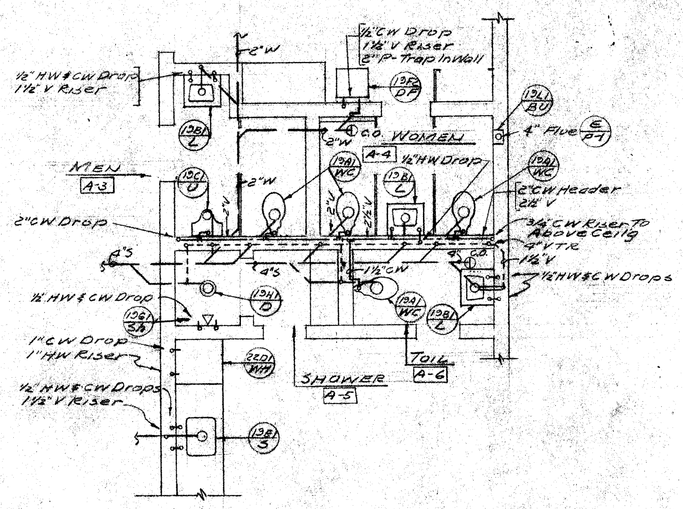

UNIT "A" TOILET AREA PART PLAN (B P-2)
Scale ¼" = 1'-0"

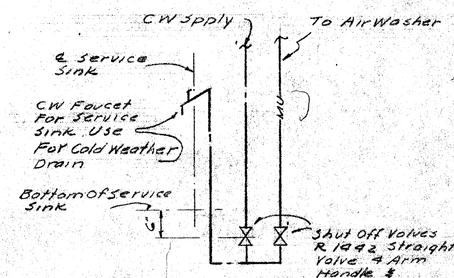

SCHEMATIC DIAGRAM OF AIR WASHER MAKEUP WATER PIPING (G P-2)

PLUMBING PLAN, PART PLANS, & DETAILS, - UNITS A & B

OFFICE OF SUPERINTENDENT OF SCHOOLS
APPROVED
DATE

STATE OF CALIFORNIA
DEPARTMENT OF PUBLIC WORKS
DIVISION OF ARCHITECTURE

STATE OF CALIFORNIA DEPARTMENT OF PUBLIC WORKS DIVISION OF ARCHITECTURE
APPLICATION 17225 APPROVED JUN 6 - 1958 FOR

BAKERSFIELD CITY SCHOOL DISTRT.
BAKERSFIELD CALIFORNIA
BOARD OF EDUCATION

APPROVED BY BOARD OF EDUCATION
BAKERSFIELD CITY SCHOOL DISTRICT
APPROVED DATE
BY
SUPERINTENDENT OF SCHOOLS
EXECUTIVE OFFICER

CHECK AND VERIFY ALL DIMENSIONS AND CONDITIONS AT JOB SITE BEFORE PROCEEDING WITH THE WORK. REPORT ANY DISCREPANCIES TO THE ARCHITECT.

MARK	DATE	REVISIONS
1		
2		
3		
4		
5		

HOWARD A. McCANDLESS
CONSULTING MECH. ENGR.
762 ALMADEN AVENUE PHONE NO. 5193
2011 MILTON ST. WASHOE, CALIF.
DATE

DATE
DRAWN SK
CHECKED

ERNEST L. McCOY A.I.A. ARCHITECT
2811 H STREET PHONE FA. 4-9851
BAKERSFIELD CALIFORNIA
C-335 JOB No.

PICO STREET SCHOOL
PICO STREET AND EDWARDS AVE
BAKERSFIELD CALIFORNIA

SHEET No. P 2 OF 4 SHTS.