OFFICE OF SUPERINTENDENT OF SCHOOLS
APPROVED
DATE

STATE OF CALIFORNIA
DEPARTMENT OF PUBLIC WORKS
DIVISION OF ARCHITECTURE

DEPARTMENT OF PUBLIC WORKS
DIVISION OF ARCHITECTURE
APPROVED JUN 6 - 1956
[illegible]

BAKERSFIELD CITY SCHOOL DISTRICT,
BAKERSFIELD, CALIFORNIA.
BOARD OF EDUCATION.

APPROVED BY BOARD OF EDUCATION BAKERSFIELD CITY SCHOOL DISTRICT SUPERINTENDENT OF SCHOOLS
DATE 4/14/56
BY [illegible]

MARK	DATE	REVISIONS
1		
2		
3		
4		
5		

HILLMAN & NOWELL
STRUCTURAL ENGINEERS
ARCHITECTS BUILDING LOS ANGELES 17

DRAWN [illegible]
CHECKED [illegible]
DATE

ERNEST L. McCOY A. I. A. ARCHITECT
2811 H STREET
BAKERSFIELD
PHONE FA. 44851
CALIFORNIA

C-335
JOB No.

PICO STREET SCHOOL
PICO STREET AND EDWARDS AVE.
BAKERSFIELD, CALIFORNIA.

S11
SHEET No.
OF SHEETS

CHECK AND VERIFY ALL DIMENSIONS AND CONDITIONS AT JOB SITE BEFORE PROCEEDING WITH WORK. REPORT ANY DISCREPANCIES TO THE ARCHITECT.

UNDERSIDE OF ROOF SHEATHING

FRAMING SECTIONS - UNIT "B"

Unless otherwise noted, scale is 3/4"=1'-0"

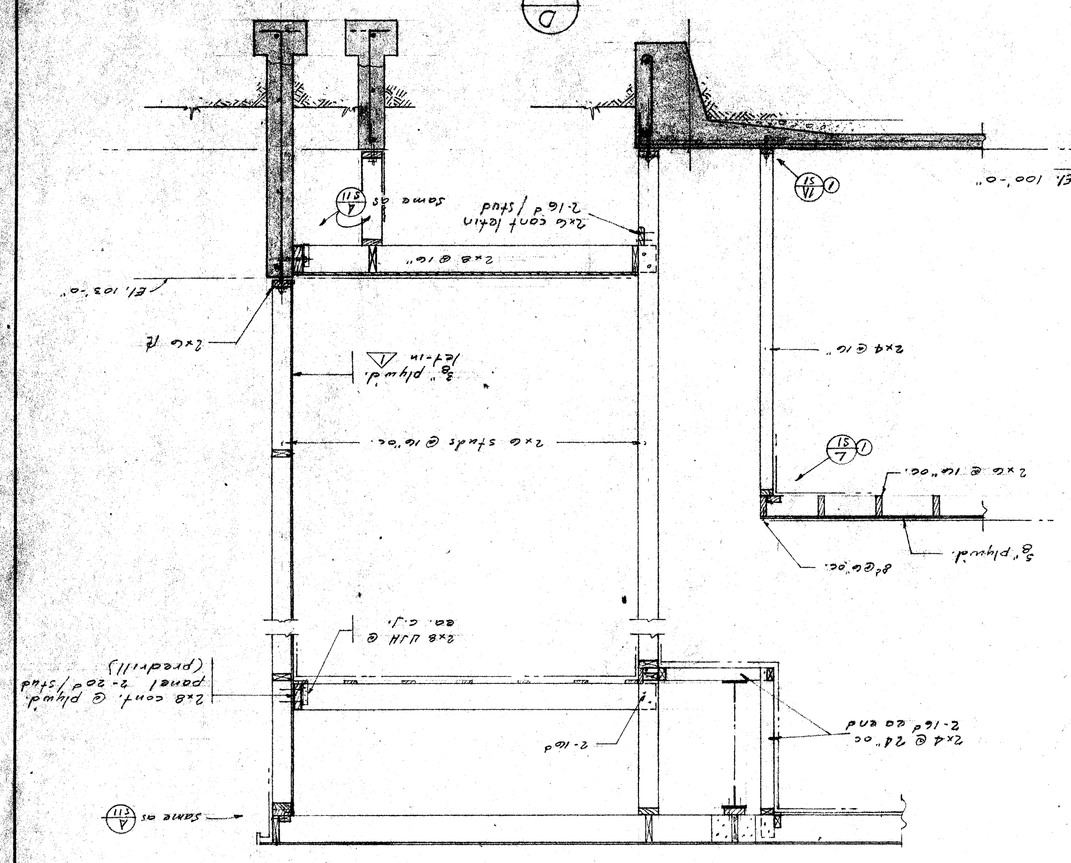

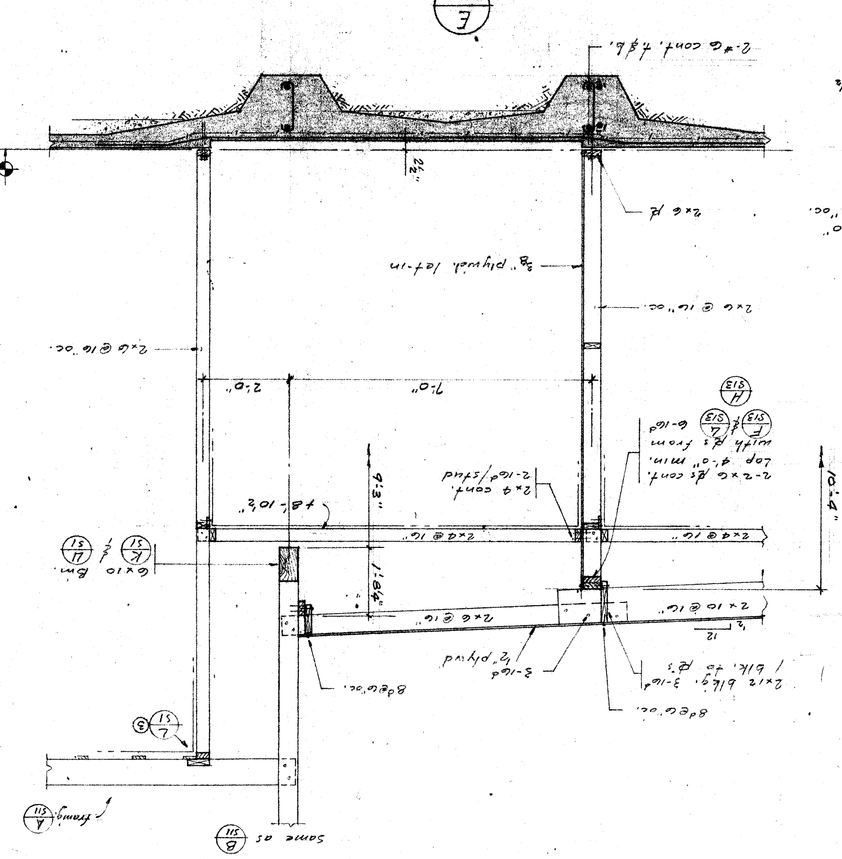
E S11
El. 100'-0"
2-4 @ conf. 4 ea.
2x6 @ 16" oc.
3/8" plywd. 1st-in
2x10 @ 16" oc.
2x4 @
2x10
2x12 @ 16"
2-16d / stud
2-2x6 @ 16" oc.
2-16d
2-2x6 conn. 4 ea.
2x10 Bm.
same as
3/8" plywd. 1st-in
2x4 @ 16" oc.
2x4 conn.
2-16d
2x12 blkg. 3-16d / blk. to 2x4
8d @ 6" oc.
8d @ 12" oc.
2x4 @ 16" oc.
2x4 @ 16"
2x10
2x4 @ 16" oc.
2x4 @ 16"
2x10 @ 16" oc.
2x4 @ 16"
2x10 @ 16" oc.
2x4