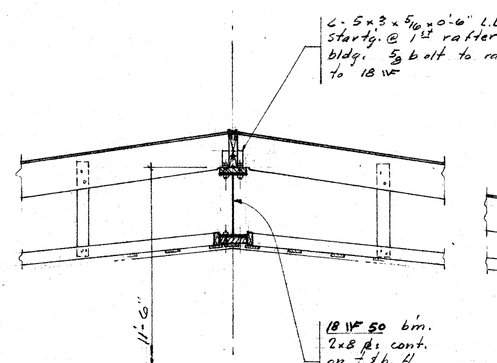

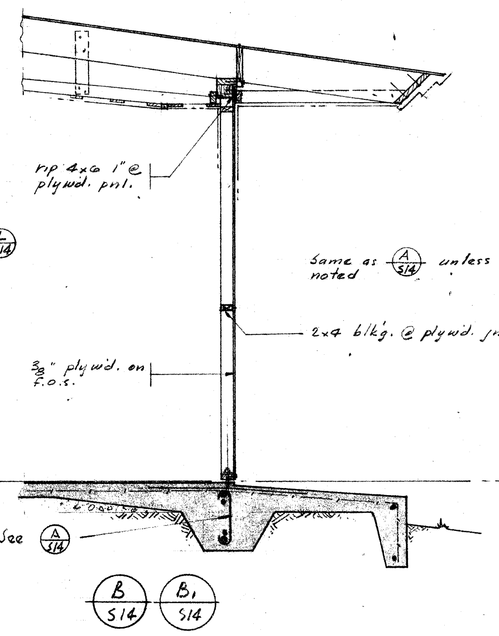

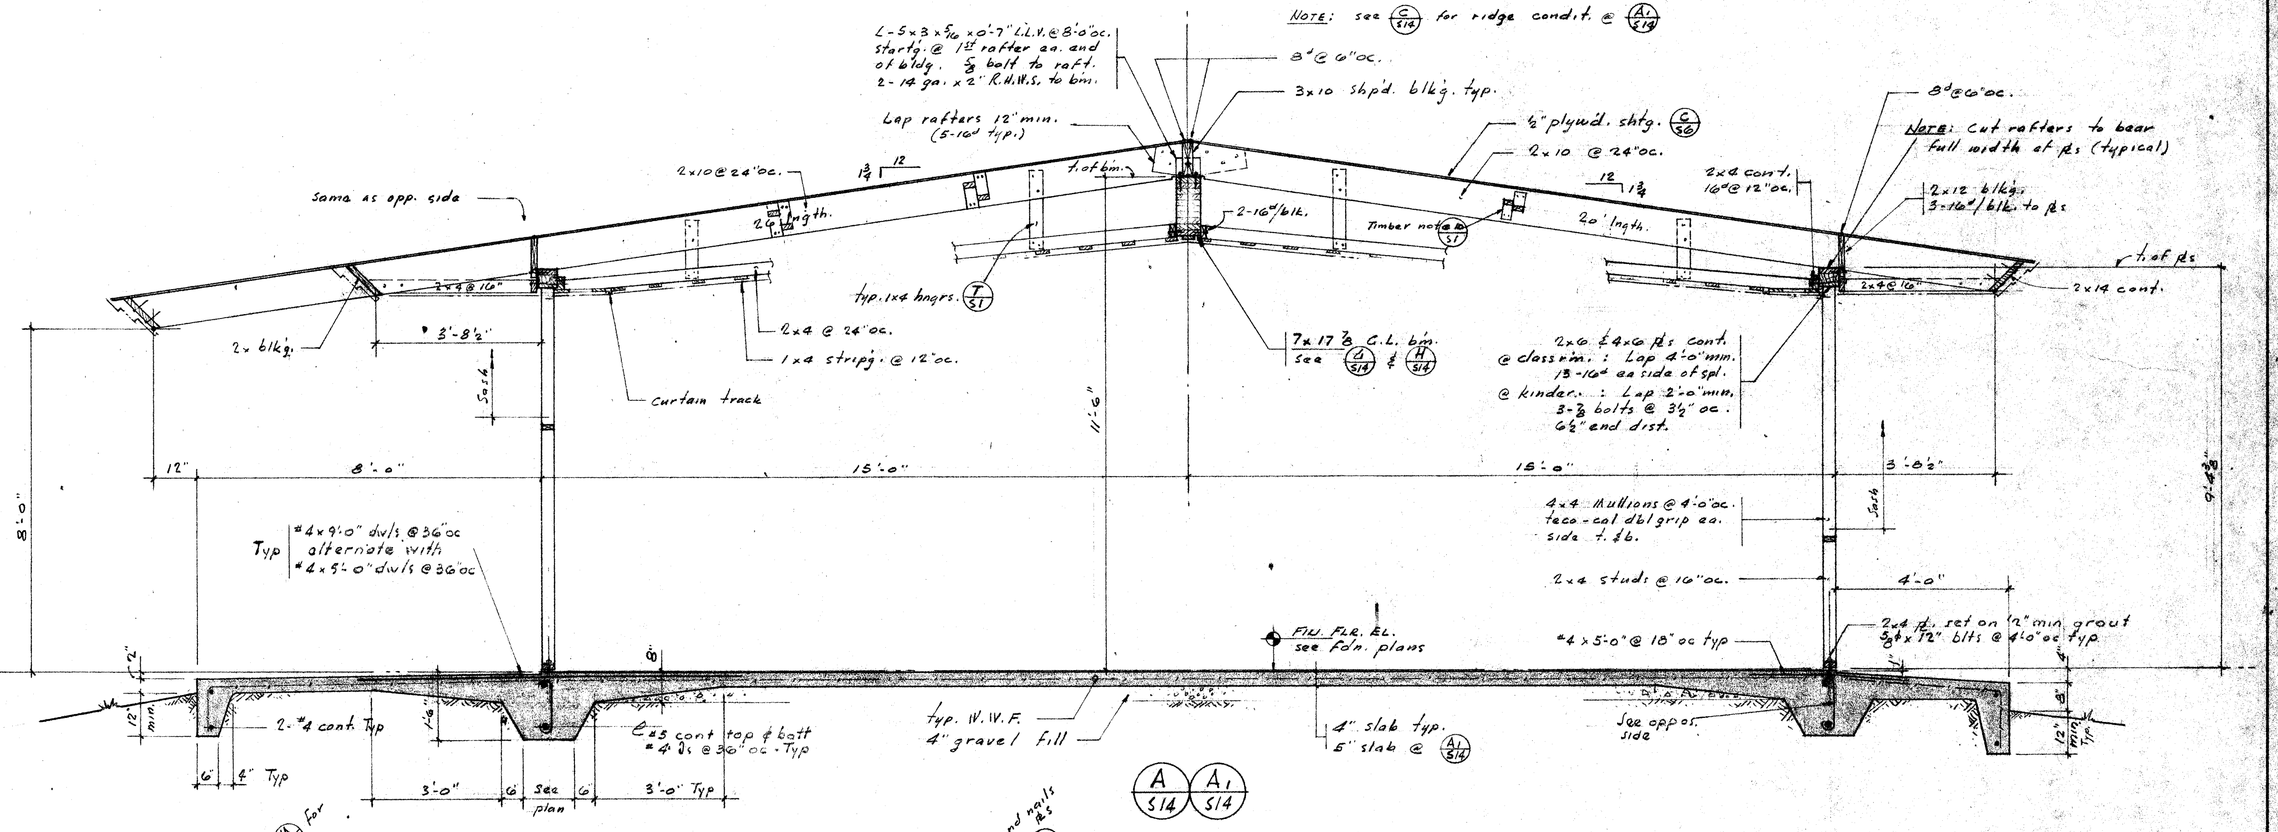

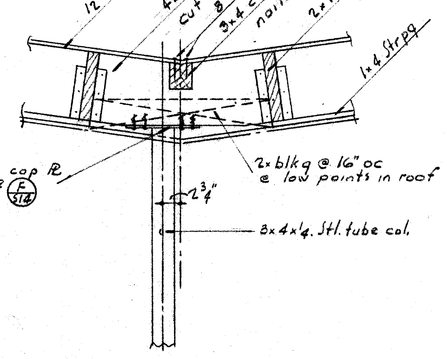

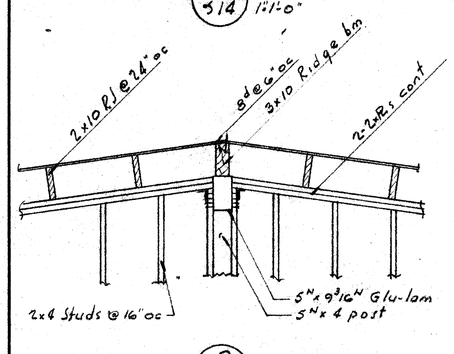

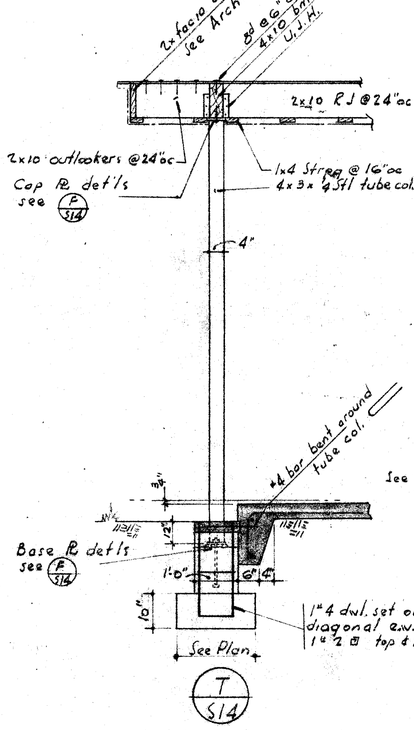

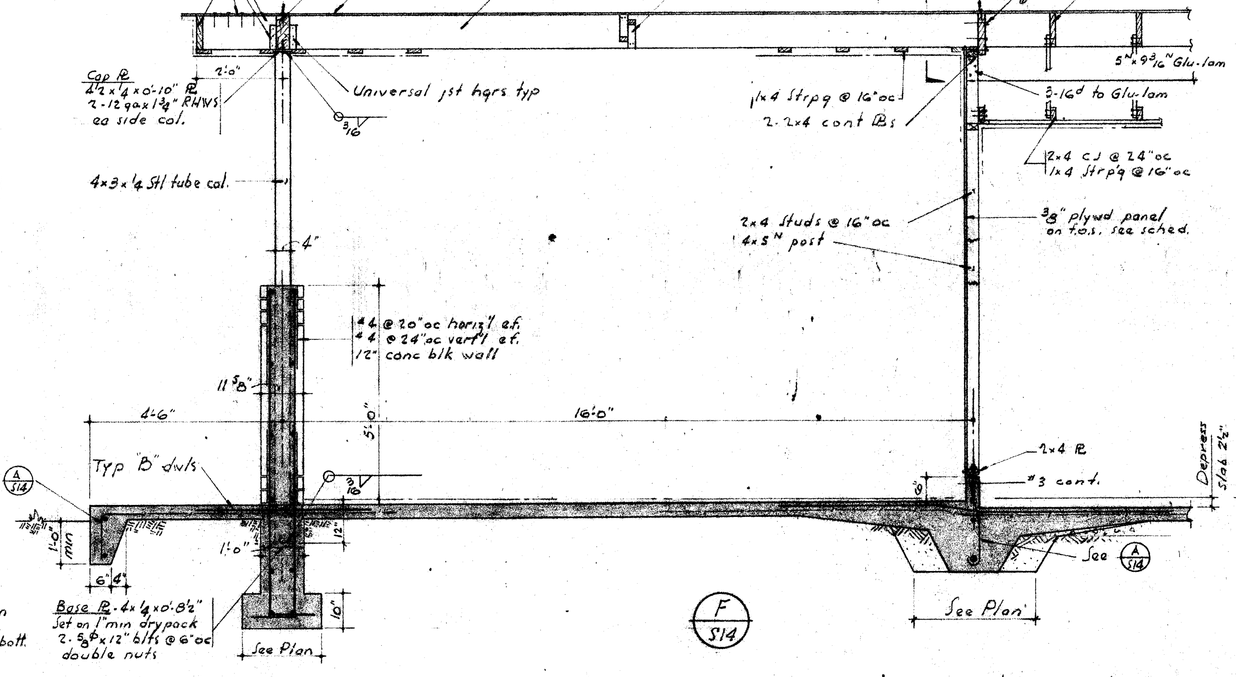

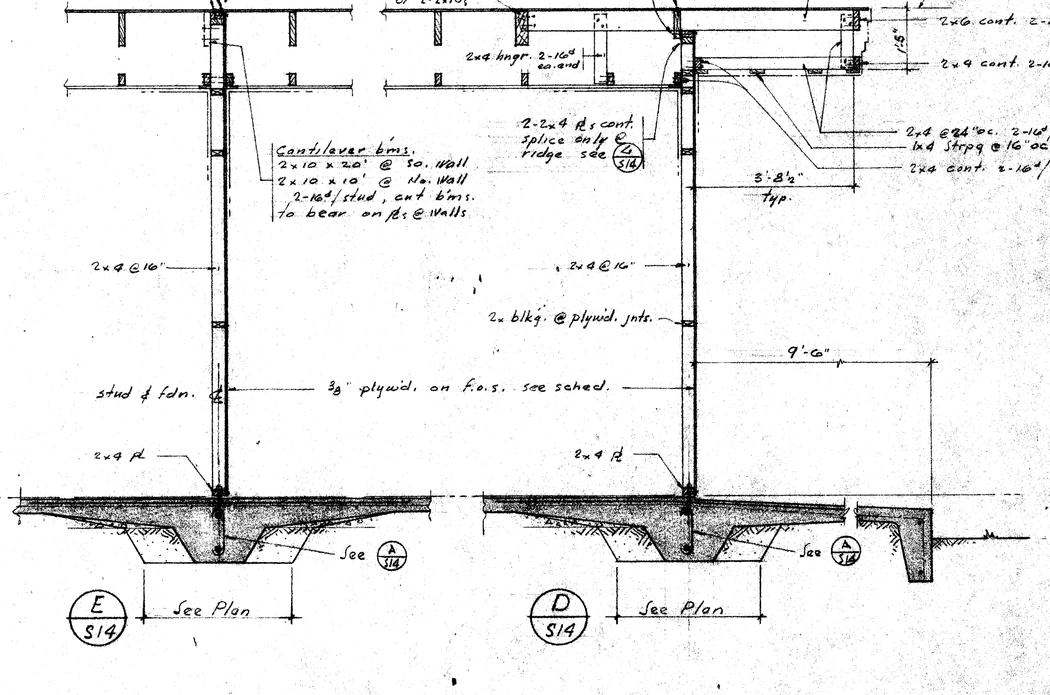

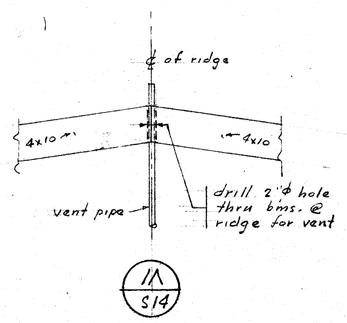

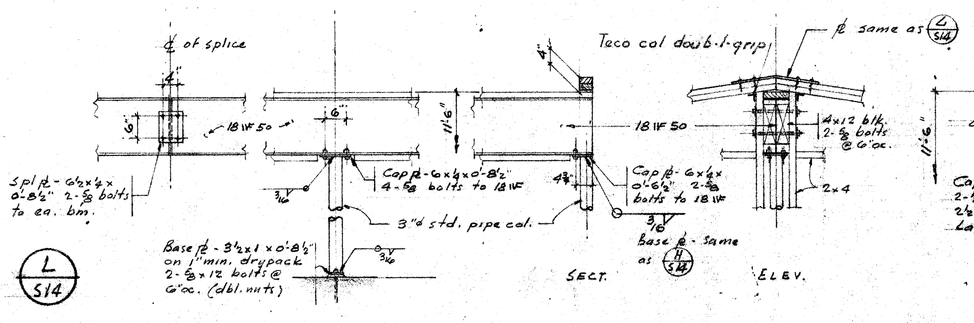

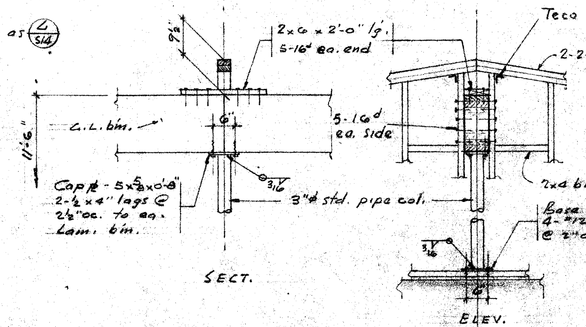

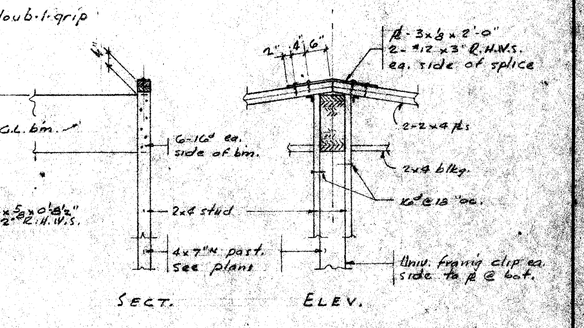

BEAM DETAILS

FRAMING SECTIONS - UNITS D, E & F

Unless otherwise noted, Scale: 3" = 1'-0"

CHECK AND VERIFY ALL DIMENSIONS AND CONDITIONS AT JOB SITE BEFORE PROCEEDING WITH WORK. REPORT ANY DISCREPANCIES TO THE ARCHITECT.

OFFICE OF SUPERINTENDENT OF SCHOOLS
APPROVED
DATE

STATE OF CALIFORNIA
DEPARTMENT OF PUBLIC WORKS
DIVISION OF ARCHITECTURE

STATE OF CALIFORNIA — DEPARTMENT OF PUBLIC WORKS — DIVISION OF ARCHITECTURE
17225 APPROVED JUN 6 1958
by T Wong

BAKERSFIELD CITY SCHOOL DISTRICT,
BAKERSFIELD, CALIFORNIA.
BOARD OF EDUCATION.

APPROVED BY BOARD OF EDUCATION
BAKERSFIELD CITY SCHOOL DISTRICT
DATE: 4/14/58
BY: Helen R. Loughran
SUPERINTENDENT OF SCHOOLS

MARK	DATE	REVISIONS
1		
2		
3		
4		
5		

HILLMAN & NOWELL
STRUCTURAL ENGINEERS
ARCHITECTS BUILDING LOS ANGELES 17
Lawrence Nowell

DATE
DRAWN R. MOHLER
CHECKED

Ernest L McCoy C-335 JOB No.
ERNEST L. McCOY A. I. A. ARCHITECT
2811 H STREET PHONE FA. 4-2851
BAKERSFIELD CALIFORNIA

PICO STREET SCHOOL
PICO STREET AND EDWARDS AVE.
BAKERSFIELD, CALIFORNIA.

SHEET No. S14 OF SHEETS

DIETZGEN-POST CLEARPRINT 1000H