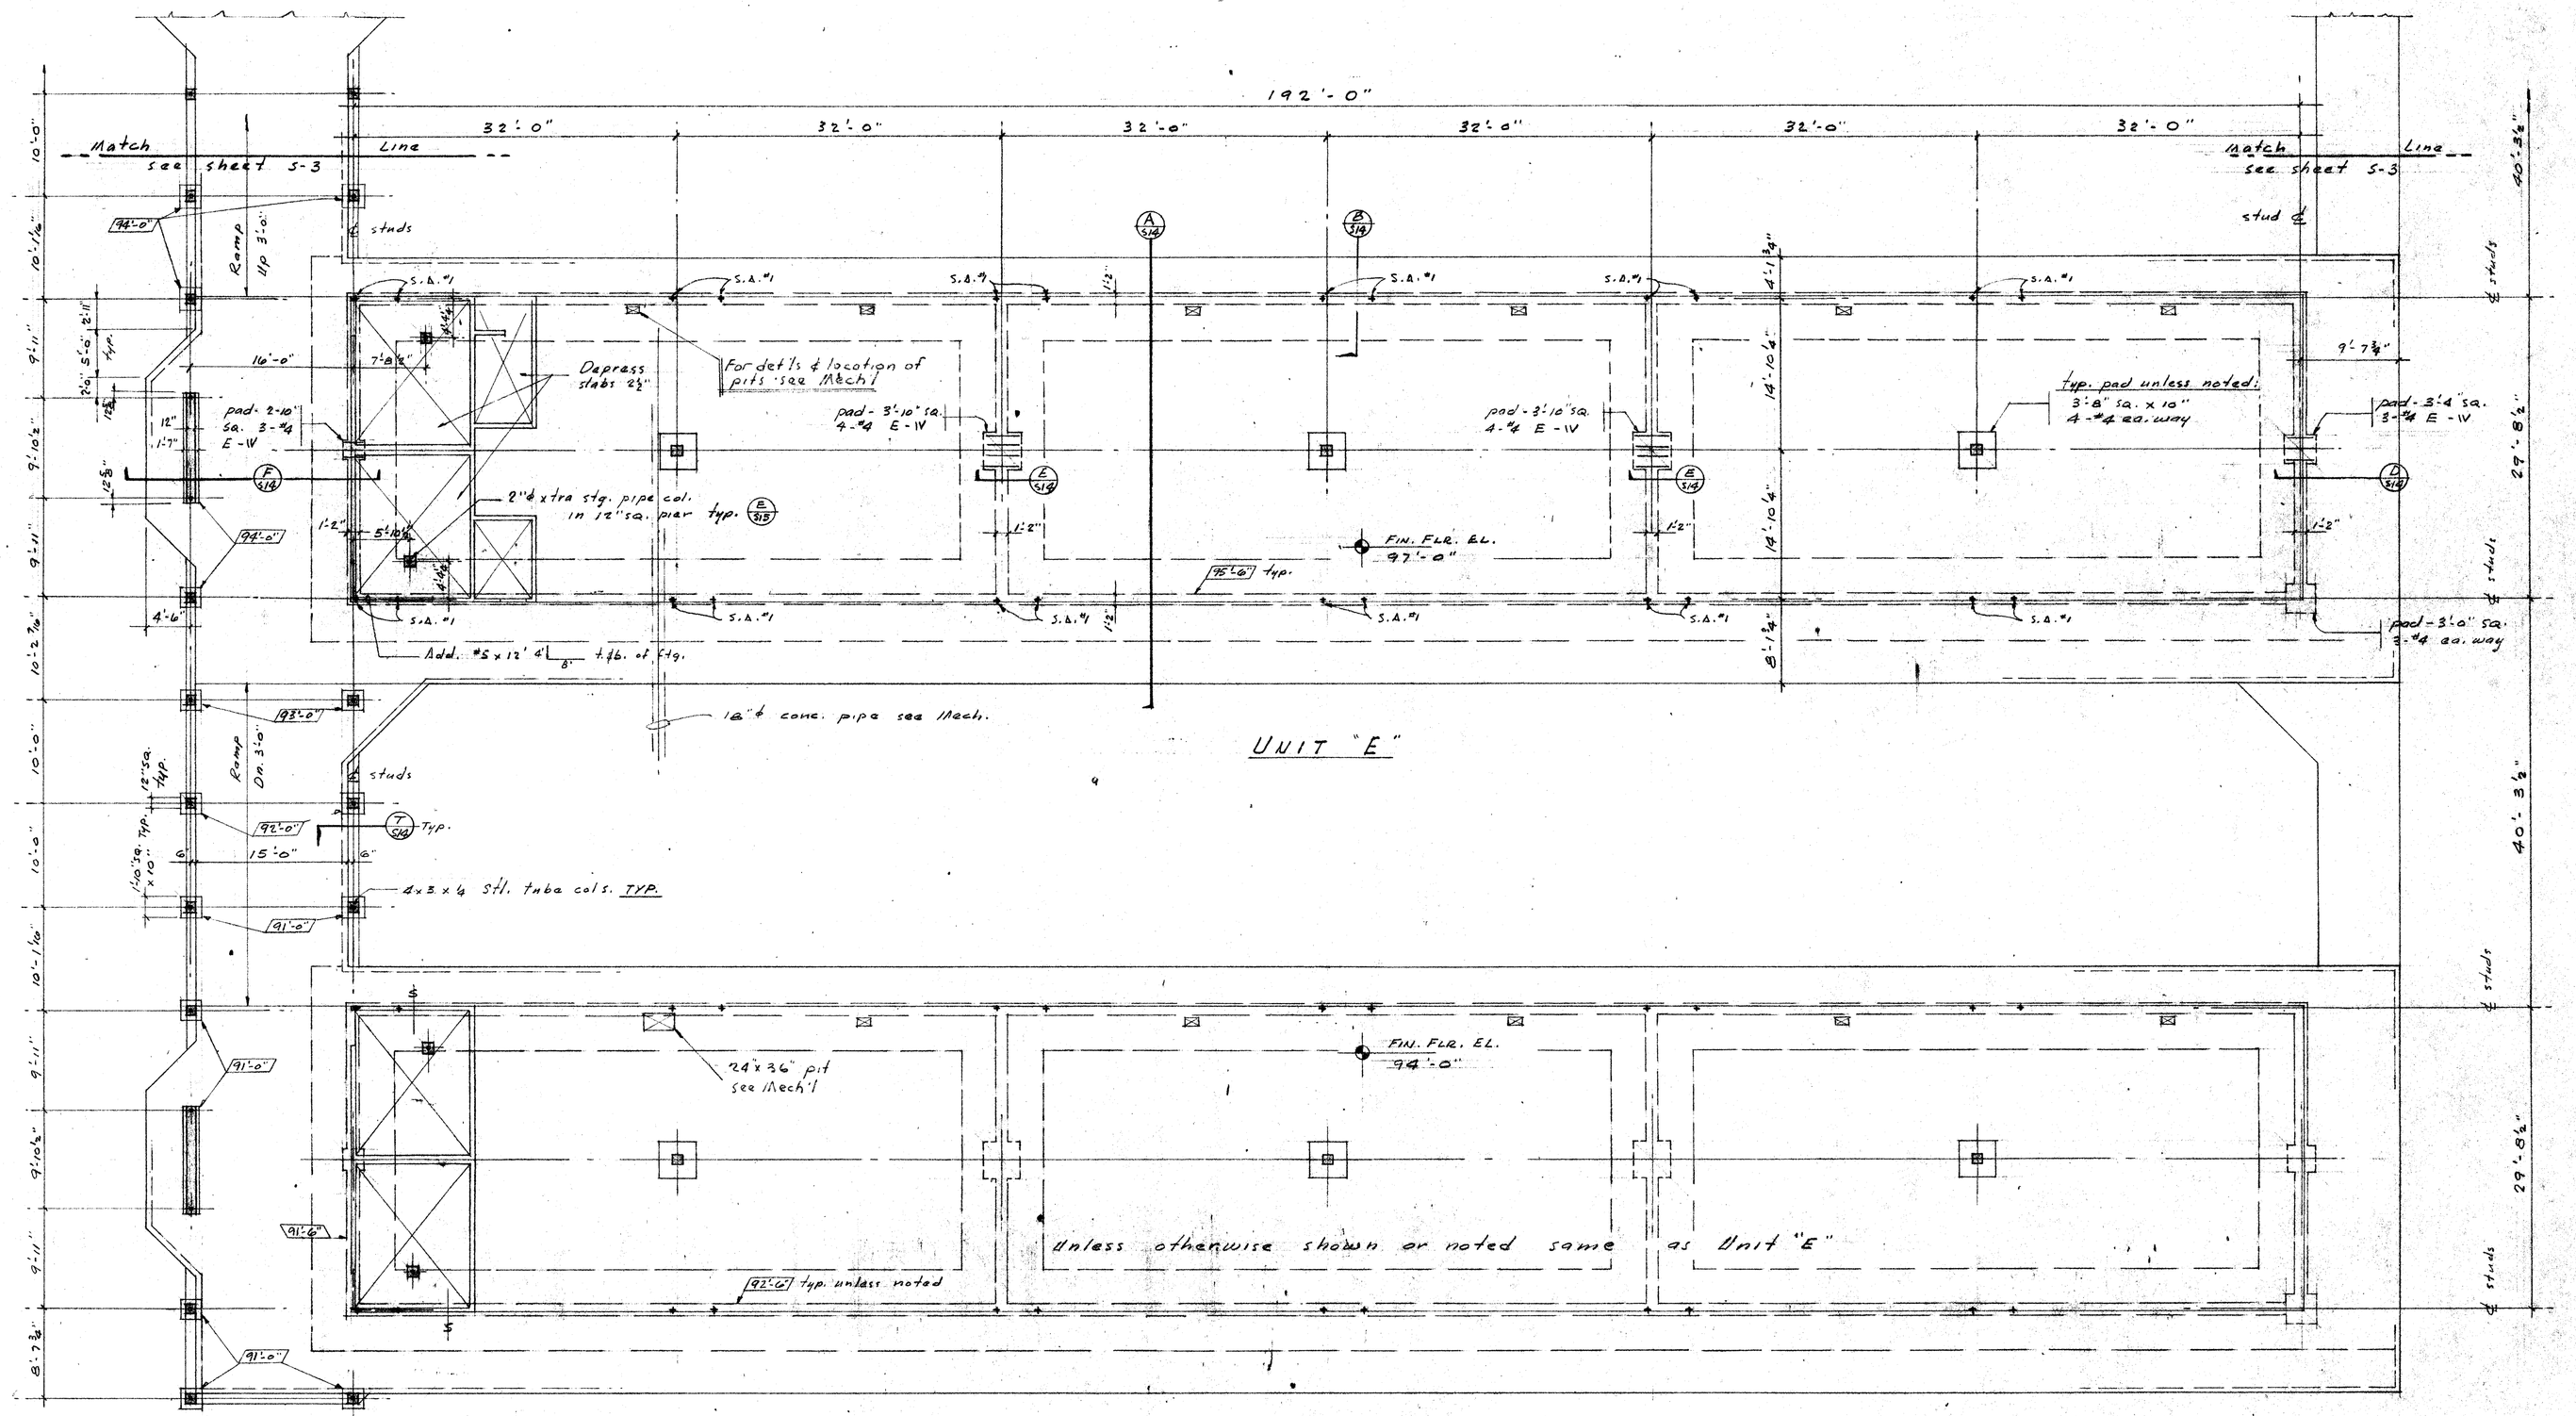

FOUNDATION PLANS 1/8" = 1'-0"

For typical notes, see sht. S-3

El. 100'-0" = Datum 647.67'

FOUNDATION PLANS - UNITS "E" & "F"

CHECK AND VERIFY ALL DIMENSIONS AND CONDITIONS AT JOB SITE BEFORE PROCEEDING WITH WORK. REPORT ANY DISCREPANCIES TO THE ARCHITECT.

OFFICE OF SUPERINTENDENT OF SCHOOLS APPROVED DATE	STATE OF CALIFORNIA DEPARTMENT OF PUBLIC WORKS DIVISION OF ARCHITECTURE	STATE OF CALIFORNIA — DEPARTMENT OF PUBLIC WORKS DIVISION OF ARCHITECTURE 17225 APPROVED JUN-6-1958	BAKERSFIELD CITY SCHOOL DISTRICT. BAKERSFIELD, CALIFORNIA. BOARD OF EDUCATION.	APPROVED APPROVED BY BOARD OF EDUCATION BAKERSFIELD CITY SCHOOL DISTRICT DATE 4/14/58 BY John L. Hampton SUPERINTENDENT OF SCHOOLS AND EXECUTIVE OFFICER	MARK / DATE / REVISIONS	HILLMAN & NOWELL STRUCTURAL ENGINEERS ARCHITECTS BUILDING LOS ANGELES 17 Lawrence Nowell	DATE DRAWN R. MOHLER CHECKED	Ernest L. McCoy ERNEST L. McCOY A. I. A. ARCHITECT 2811 H STREET BAKERSFIELD PHONE FA. 4-9851 CALIFORNIA	C-338 JOB No.	PICO STREET SCHOOL PICO STREET AND EDWARDS AVE. BAKERSFIELD, CALIFORNIA.	SHEET No. S4 OF SHEETS