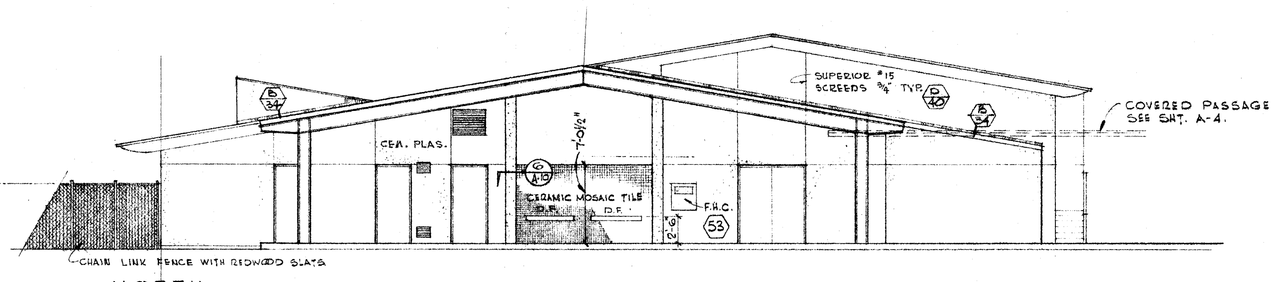

NORTH

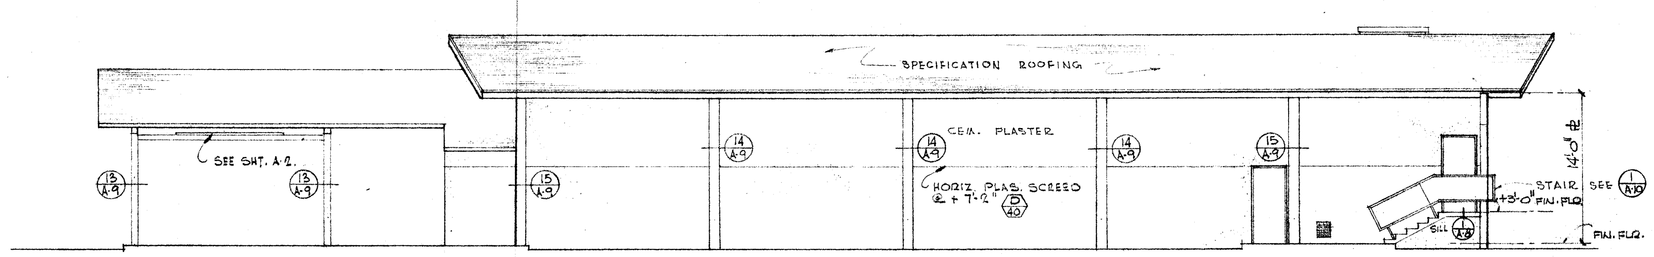

WEST

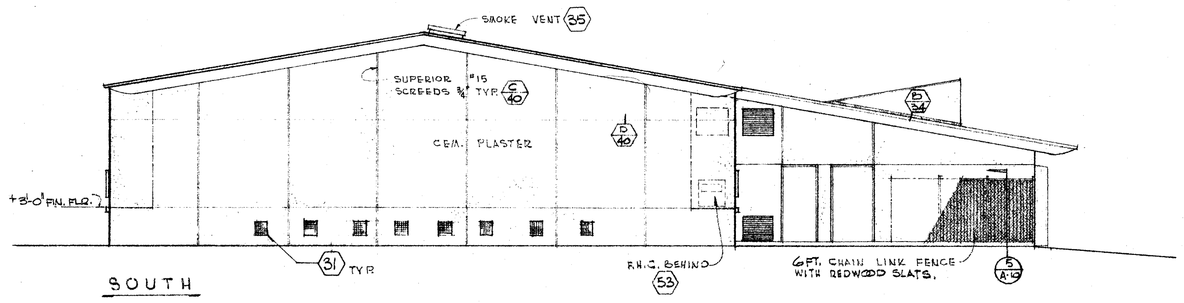

SOUTH

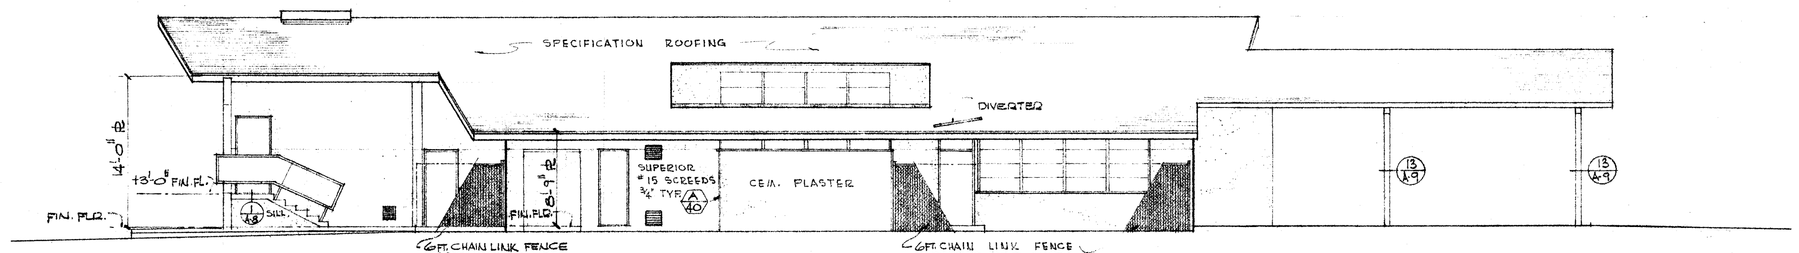

EAST

EXTERIOR ELEVATIONS

1/8"=1'-0" SHOWN WITHOUT COVERED PASSAGE

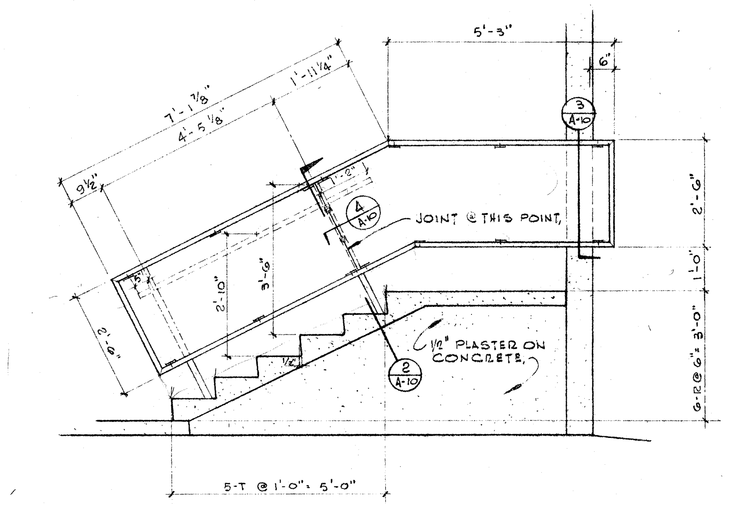

1 STAIR ELEVATION.
1/2"=1'-0"

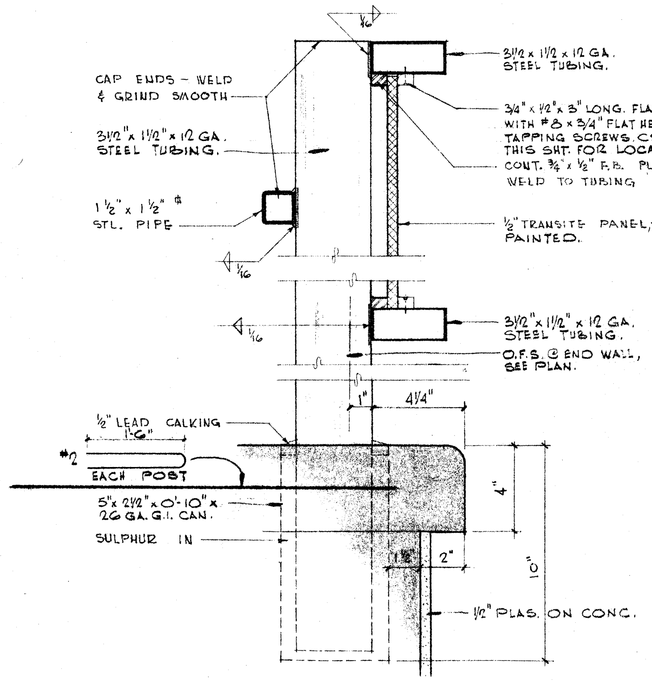

2 SECTION
3"=1'-0"

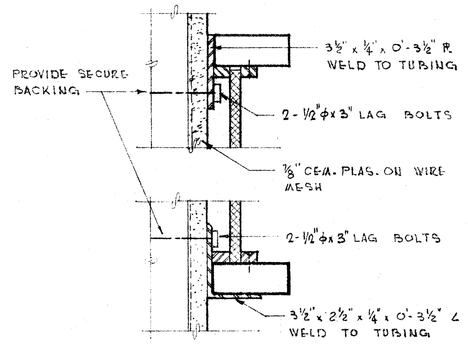

3 SECT. @ WALL CONN.
3"=1'-0"

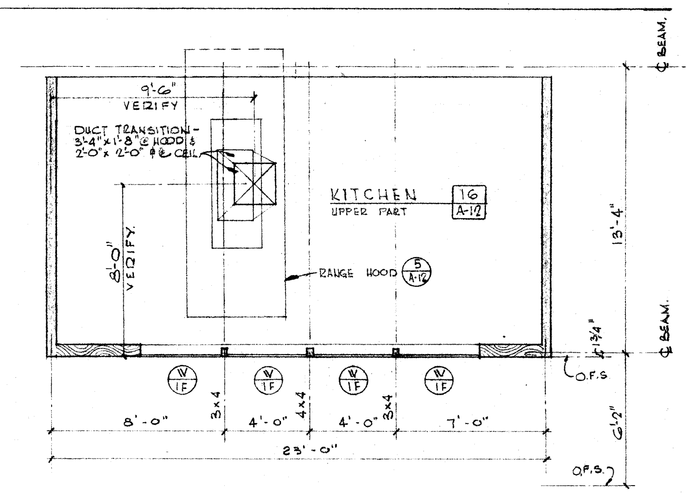

CLERESTORY PLAN
¼"=1'-0"

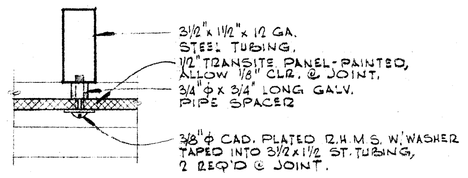

4 SECT. @ PNL. JOINT
3"=1'-0"

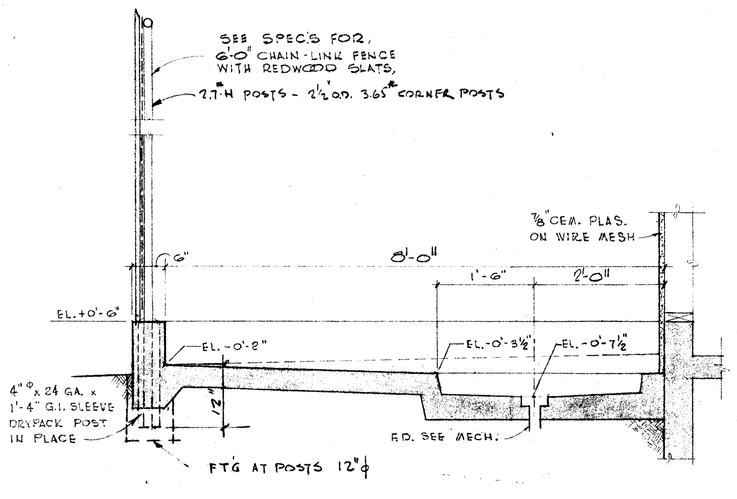

5 SECTION @ CAN WASH
¾"=1'-0"

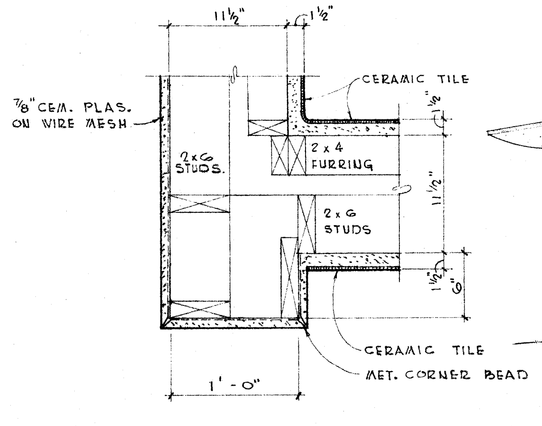

6 SECTION.
1½"=1'-0"

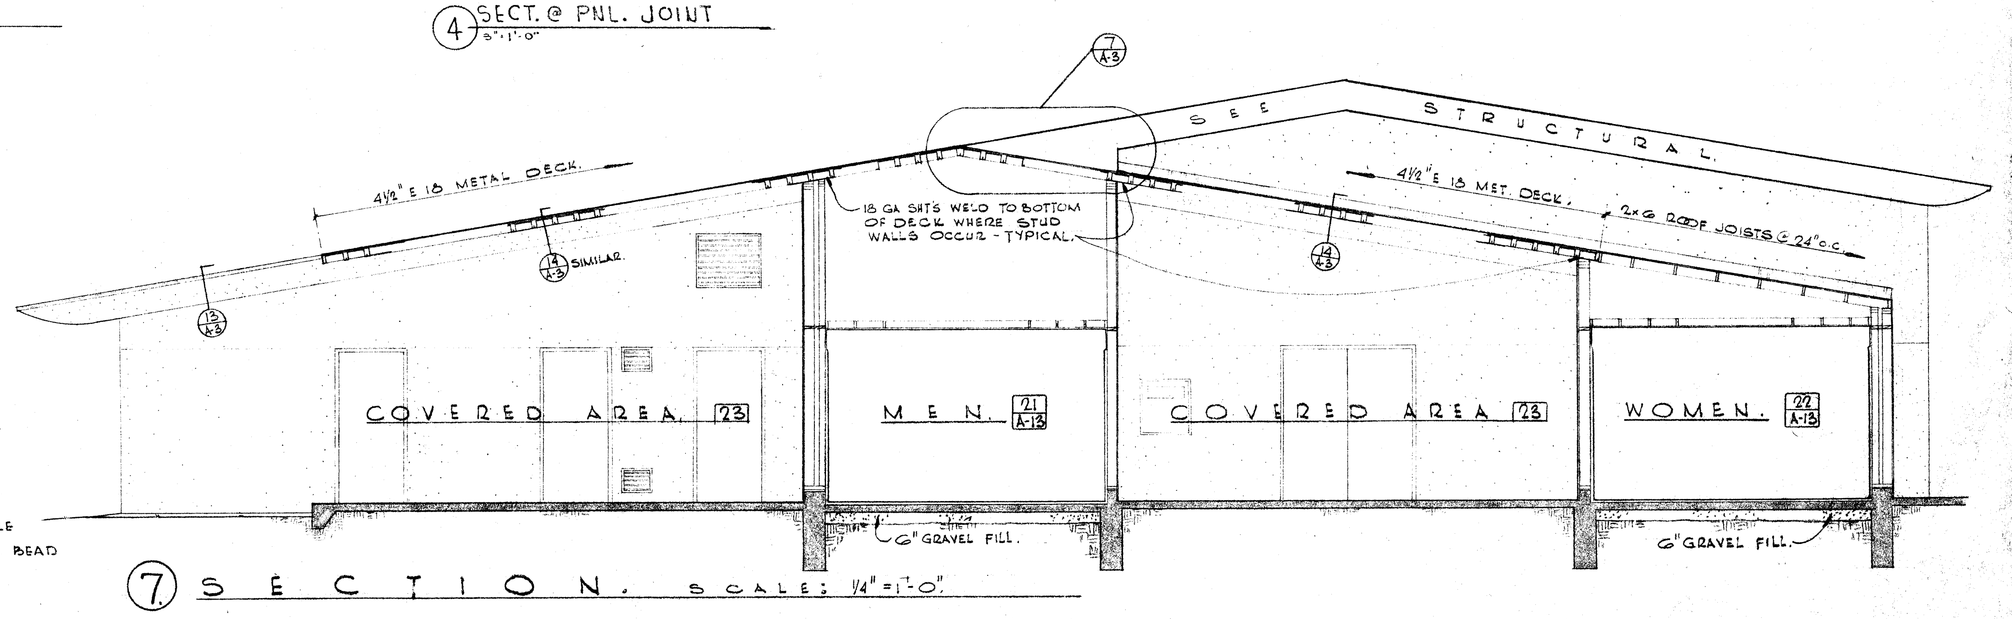

7 SECTION. SCALE: ¼"=1'-0"

1. DETAIL NUMBER, SECTION SYM. SEE "SPECIAL"
2. DETAIL NUMBER, SHEET NUMBER

CHECK AND VERIFY ALL DIMENSIONS BEFORE PROCEEDING WITH THE WORK. REPORT ANY DISCREPANCIES TO THE ARCHITECT

STATE OF CALIFORNIA — DEPARTMENT OF PUBLIC WORKS DIVISION OF ARCHITECTURE
APPLICATION NO. 38817 APPROVED JUN 18 1959 DATE
SUPERVISING STRUCTURAL ENGINEER

BAKERSFIELD CITY SCHOOL DISTRICT BOARD OF EDUCATION
Approved by BOARD OF EDUCATION BAKERSFIELD CITY SCHOOL DISTRICT
DATE JUN 23 1959
BY Elmer L. Compton EXECUTIVE OFFICER

JOB NO. 58-14
DRAWN
CHECKED
DATE JUN 17 1959

Stuhr and Hicks ARCHITECTS
C-1810 C-983
BAKERSFIELD CALIFORNIA

EXTERIOR ELEVATIONS, CLERESTORY PLAN, STAIR DET., & MISC. DET.
MULTI-USE UNIT "B"
SECTION 55 SCHOOL
BAKERSFIELD CITY SCHOOL DISTRICT
BAKERSFIELD KERN COUNTY CALIFORNIA

A10 OF 20