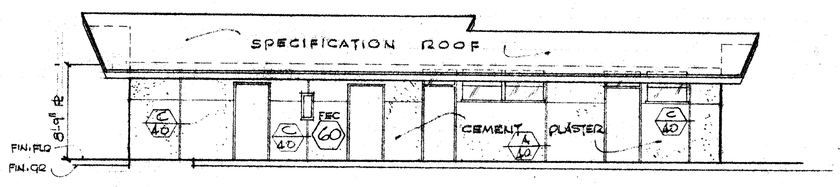

NORTH

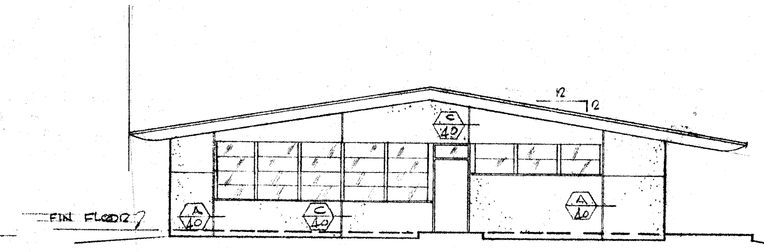

EAST

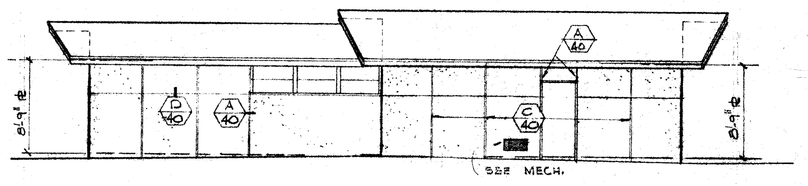

SOUTH

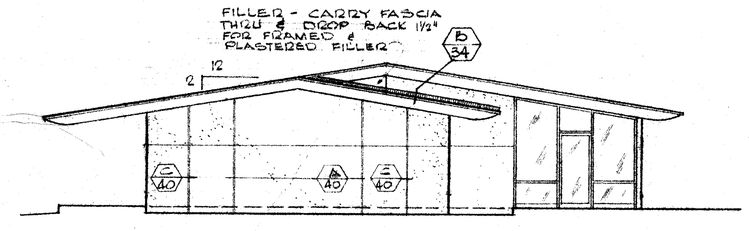

WEST

EXTERIOR ELEVATIONS — SCALE 1/8" = 1'-0"

SHOWN WITHOUT COVERED PASSAGE FOR CLARITY - SEE SHEET # A-4 FOR COVERED PASSAGE

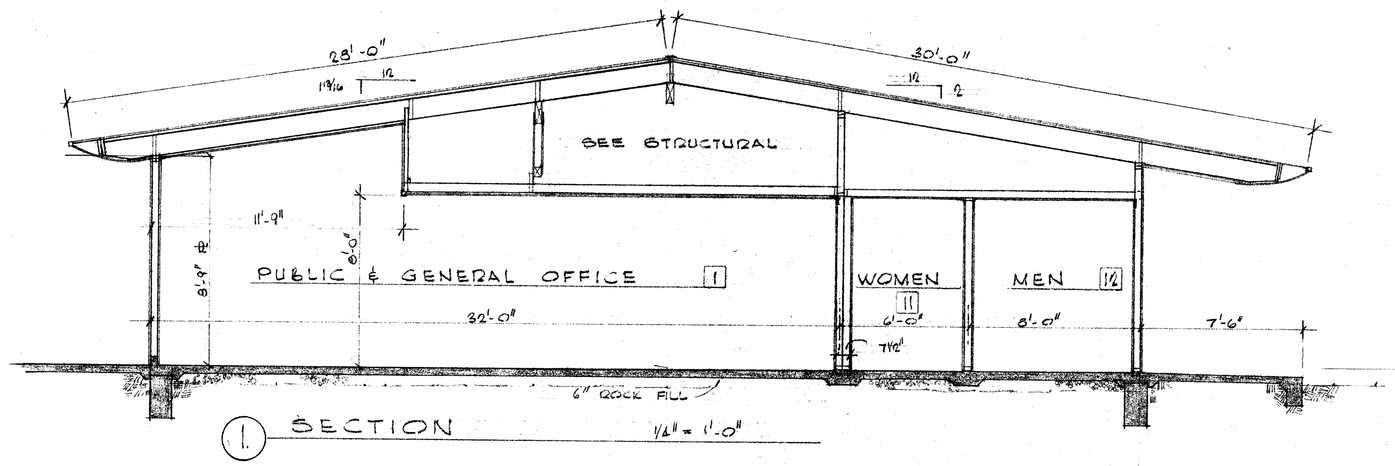

1. SECTION 1/2" = 1'-0"

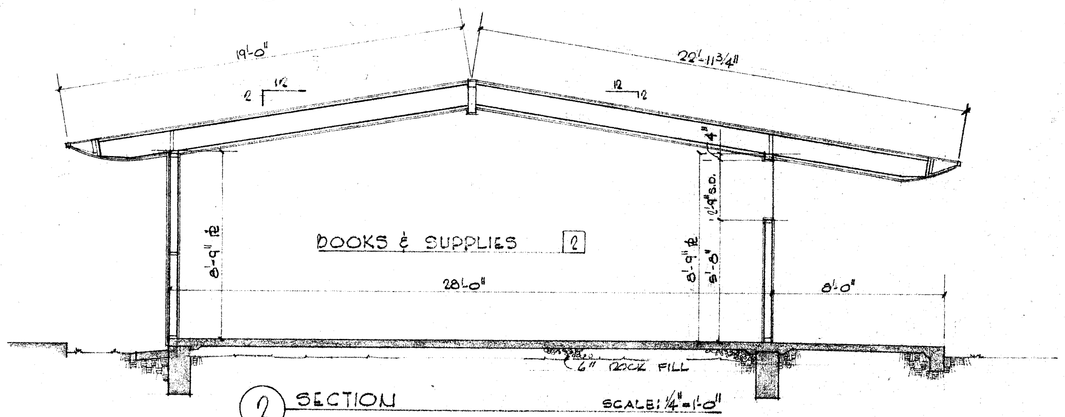

2. SECTION SCALE: 1/4" = 1'-0"

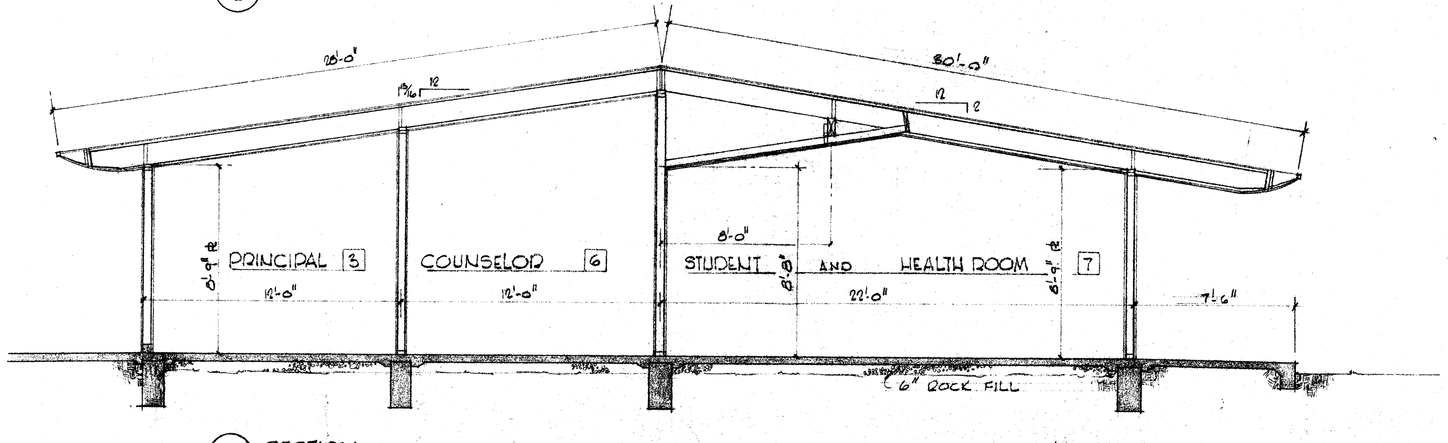

3. SECTION SCALE: 1/4" = 1'-0"

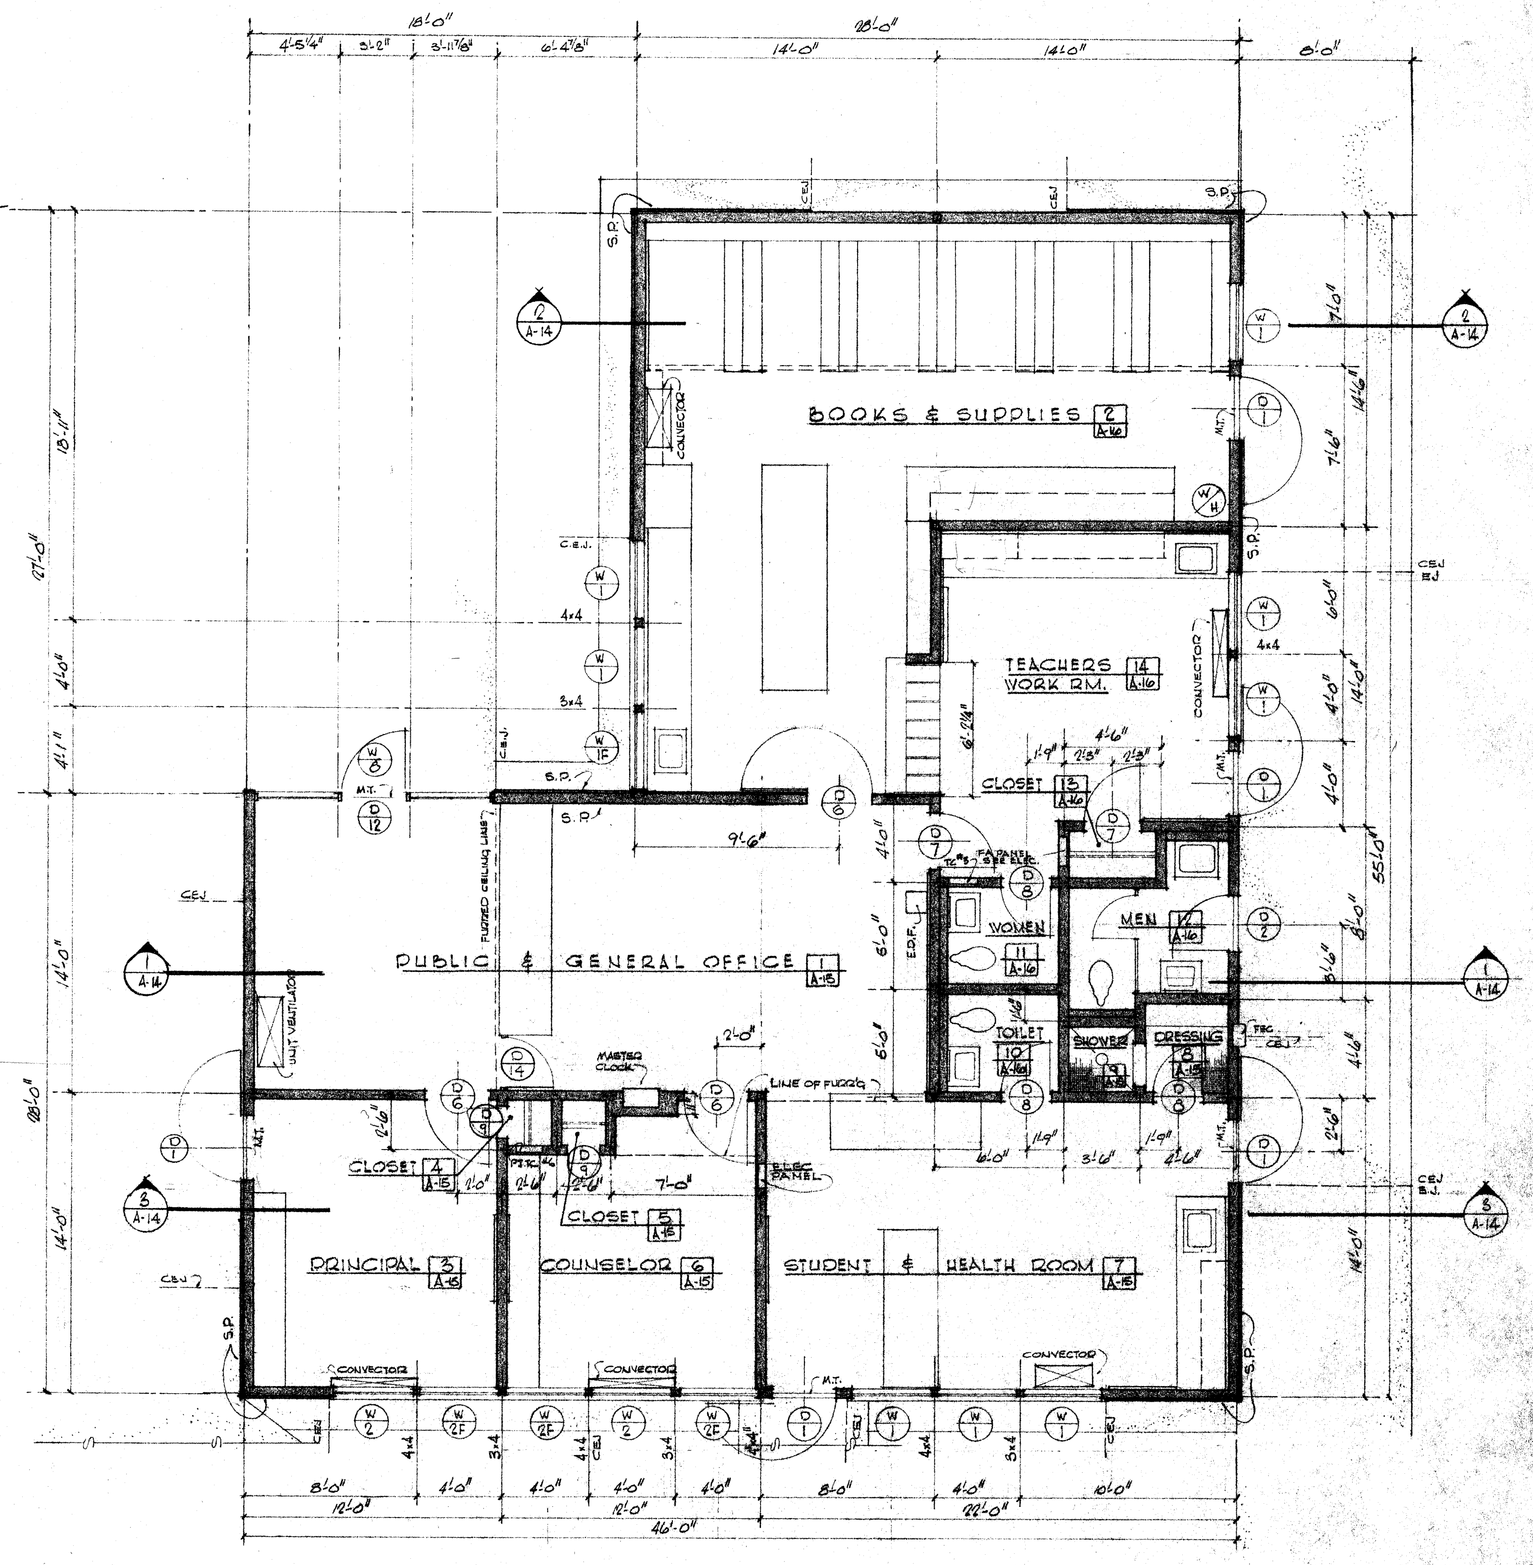

FLOOR PLAN — SCALE 1/4" = 1'-0"

SEE SHEET A-2 SITE PLAN & SHEET A-1 GRADING PLAN FOR ALL WALKS
SEE SHEET A-4 FOR PLAN OF COVERED WALKS.

LEGEND

CEJ CEILING EXPANSION JOINT
E.J. EXPANSION JOINT
S.P. 3/8 PLY W/O SEAM FACE
M.T. METAL TREADS
D/1 DOORS NO/ SEE SIZE NO. A-13
W/1 WINDOWS NO/ SEE SIZE NO. A-13
L LOUVERS NO/ SEE SIZE NO. A-13
1/A-1 ROOM NO/ SHT. OF INT. ELEV.
1. DETAIL NO/ SEE SHT. SEC. 2
1/A1 DETAIL NO/ SHEET NUMBER

CHECK AND VERIFY ALL DIMENSIONS BEFORE PROCEEDING WITH THE WORK. REPORT ANY DISCREPANCIES TO THE ARCHITECT

STATE OF CALIFORNIA — DEPARTMENT OF PUBLIC WORKS DIVISION OF ARCHITECTURE
APPLICATION NO. 10617 APPROVED JUN 15 1959 DATE
SUPERVISING STRUCTURAL ENGINEER

BAKERSFIELD CITY SCHOOL DISTRICT BOARD OF EDUCATION
APPROVED BY BOARD OF EDUCATION
BAKERSFIELD CITY SCHOOL DISTRICT
DATE JUN 22 1959
BY Superintendent of Schools and Executive Officer

JOB NO. 58-74
DRAWN DF JGV
CHECKED JH
DATE JUN 1 7 1959

Stuhr and Hicks ARCHITECTS
C-1810 James M. Hicks C-993
BAKERSFIELD CALIFORNIA

FLOOR PLAN - INTERIOR ELEVATIONS, CABINET DETAILS
SECTION 35 SCHOOL
BAKERSFIELD CITY SCHOOL DISTRICT
BAKERSFIELD KERN COUNTY CALIFORNIA

ADMIN. UNIT "C"

A1
SHEET