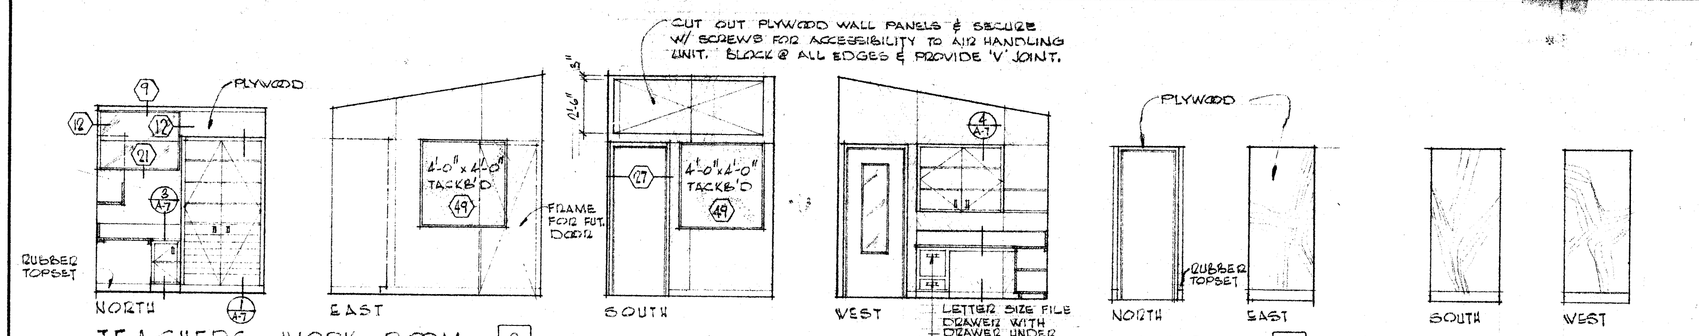

TEACHER'S WORK ROOM 2

CLOSET 3

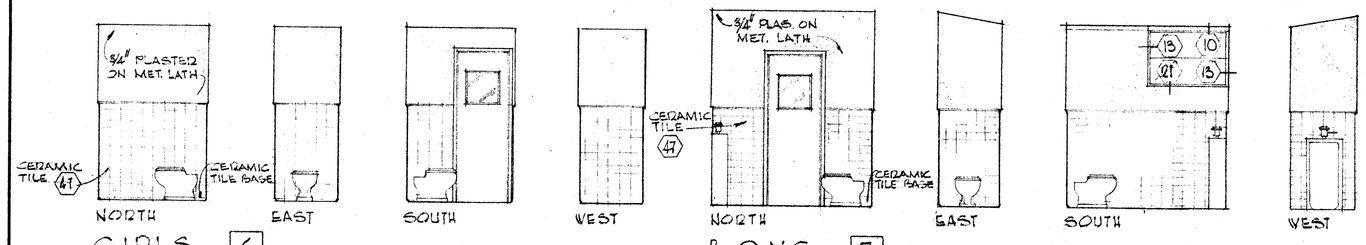

GIRLS 6

BOYS 7

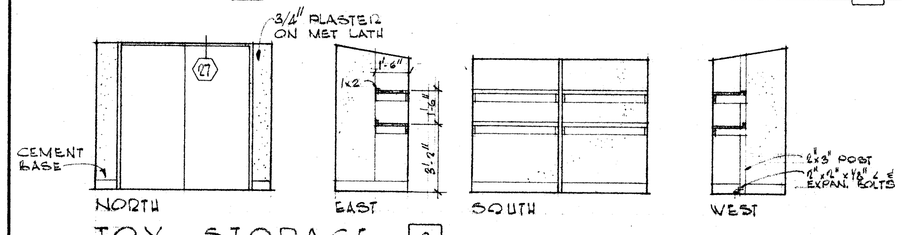

TOY STORAGE 8

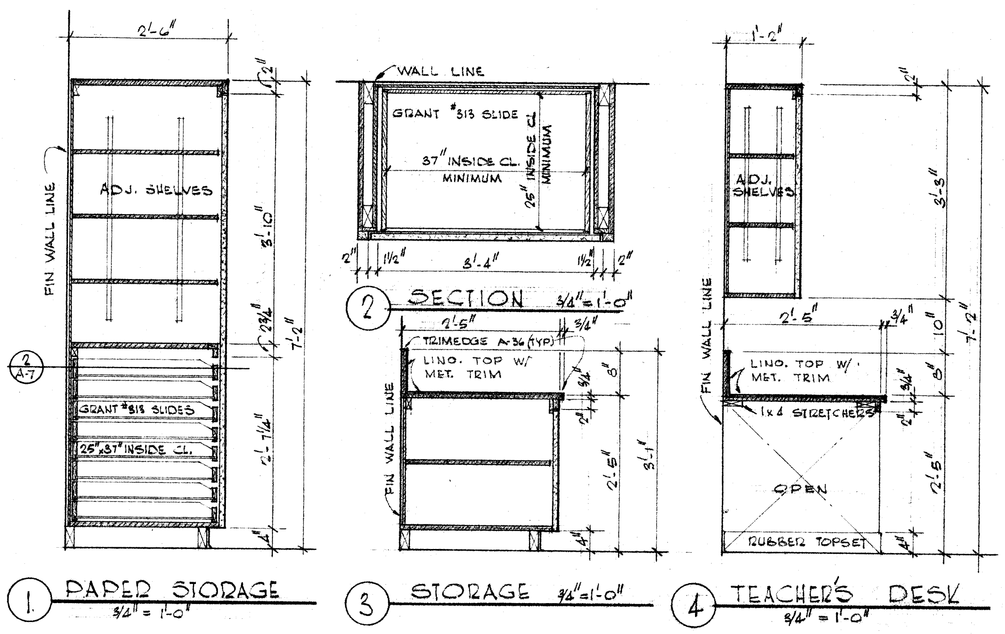

1. PAPER STORAGE 3/4" = 1'-0"

2 SECTION 3/4" = 1'-0"

3. STORAGE 3/4" = 1'-0"

4. TEACHER'S DESK 3/4" = 1'-0"

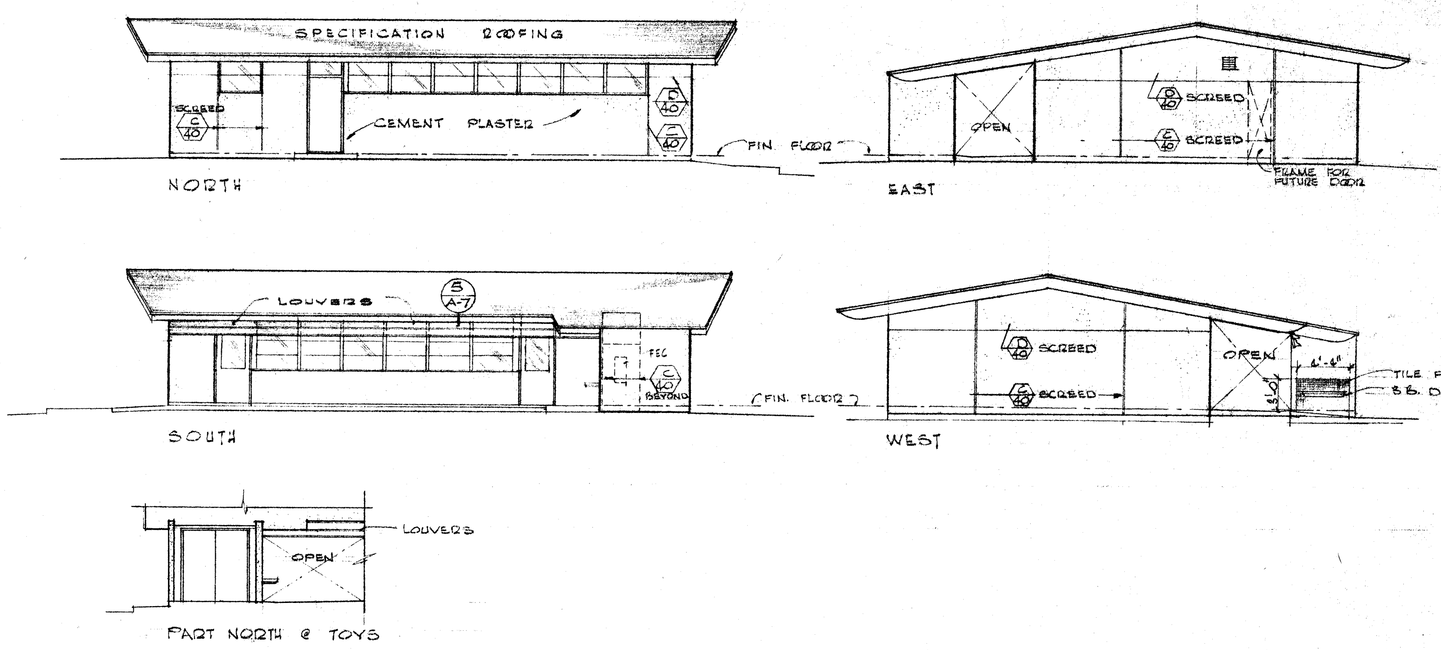

EXTERIOR ELEVATIONS 1/8" = 1'-0"

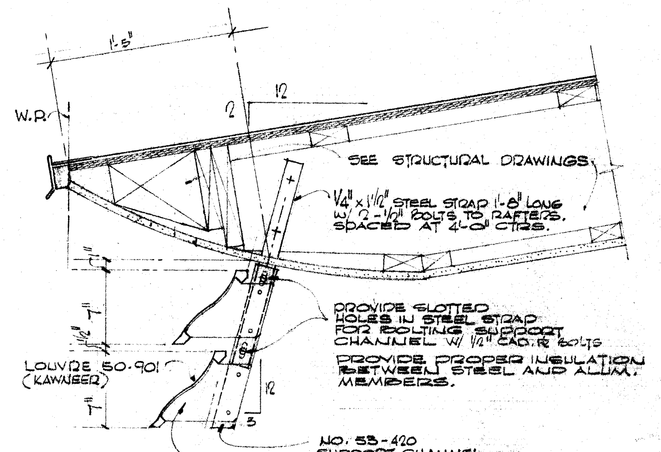

5. LOUVER DETAIL
SCALE: 1 1/2" = 1'-0"

NOTE! ALL ATTACH BOLTS FITTINGS ETC. FOR LOUVERS TO BE NON-CORROSIVE TYPE.

KAWNEER NO. USED FOR DETAILING - SEE SPECS. FOR EQUALS OR APPROVALS REQ'D.

SEE SHEET A-3 FOR OVERHANG DETAILS.

NOTES

1. ALL BASE AND WALL MATERIALS SHOWN ON NORTH ELEVATIONS ARE TYPICAL FOR ALL ELEVATIONS UNLESS OTHERWISE NOTED.
2. FOR CABINET ANCHORAGE SEE DETAIL 10

LEGEND

DETAIL NO. SEE SPEC'S.

DETAIL NUMBER SHEET NUMBER

CHECK AND VERIFY ALL DIMENSIONS BEFORE PROCEEDING WITH THE WORK. REPORT ANY DISCREPANCIES TO THE ARCHITECT

STATE OF CALIFORNIA — DEPARTMENT OF PUBLIC WORKS DIVISION OF ARCHITECTURE
APPLICATION NO. 18617 APPROVED JUN 18 1958 DATE
SUPERVISING STRUCTURAL ENGINEER

BAKERSFIELD CITY SCHOOL DISTRICT BOARD OF EDUCATION APPROVED: BAKERSFIELD CITY SCHOOL DISTRICT DATE JUN 22 1959 By Fabian La Bounty SUPERINTENDENT OF SCHOOLS AND EXECUTIVE OFFICER

JOB NO. 58 74
DRAWN L.S.
CHECKED JH
DATE JUN 17 1958

Stuhr and Hicks ARCHITECTS
C-1810 C-983
BAKERSFIELD CALIFORNIA

KINDERGARTEN - INTERIOR ELEVATIONS & CABINETS - EXTERIOR ELEVATIONS UNIT 'A'
SECTION 35 SCHOOL
BAKERSFIELD CITY SCHOOL DISTRICT
BAKERSFIELD KERN COUNTY CALIFORNIA

A-7 OF 20