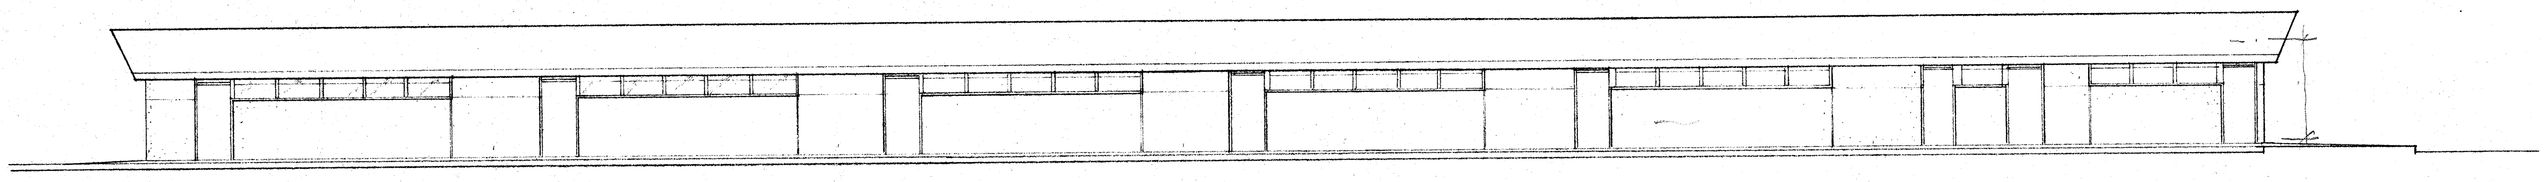

· SOUTH ELEVATION ·
SCALE: 1/8" = 1'-0"

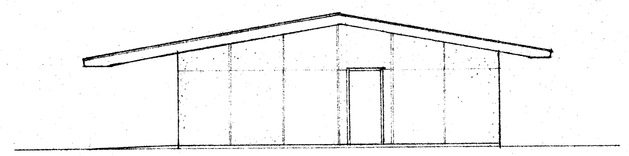

· EAST ELEVATION ·

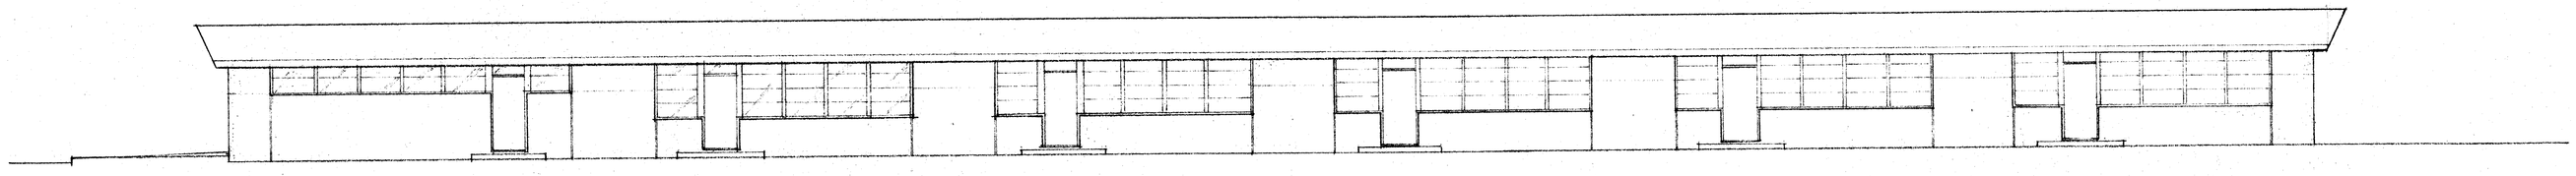

· NORTH ELEVATION :
TYPICAL CLASSROOM WING

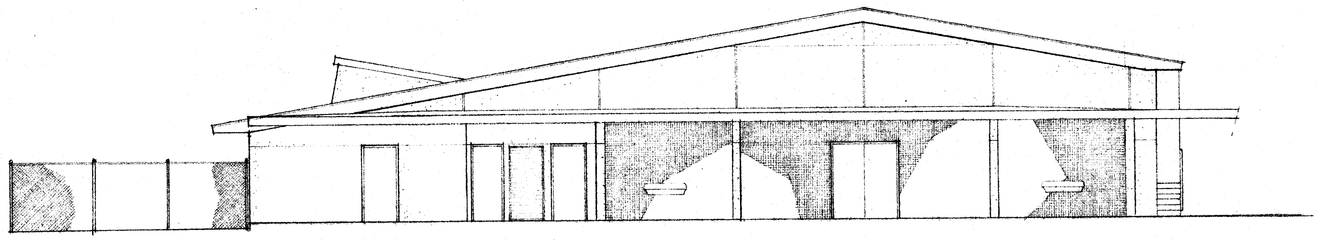

NORTH ELEVATION
MULTI-USE
SCALE: 1/8" = 1'-0"

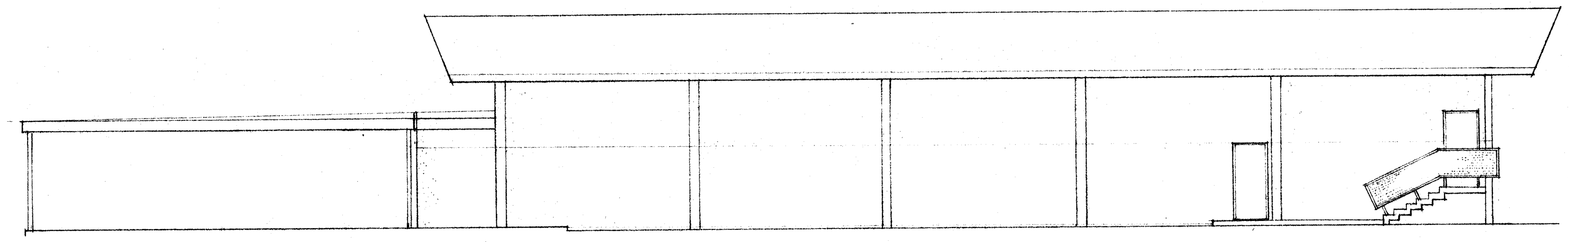

WEST ELEVATION
MULTI-USE

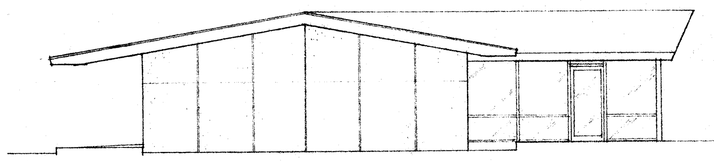

WEST ELEVATION

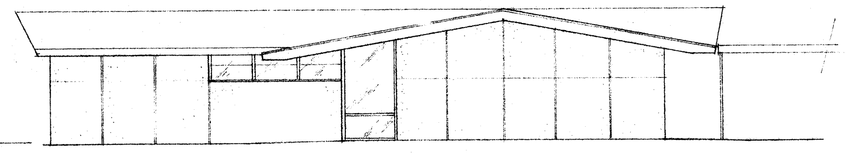

SOUTH ELEVATION

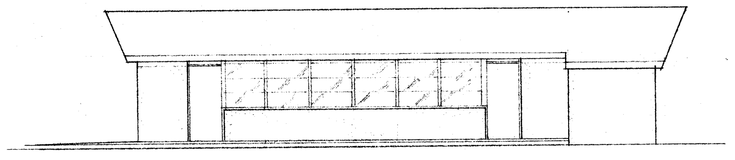

SOUTH ELEVATION

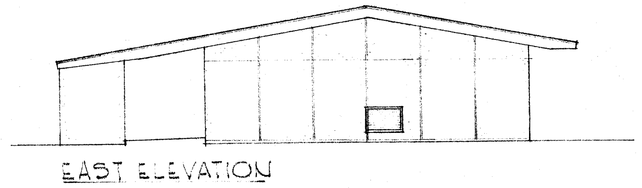

EAST ELEVATION

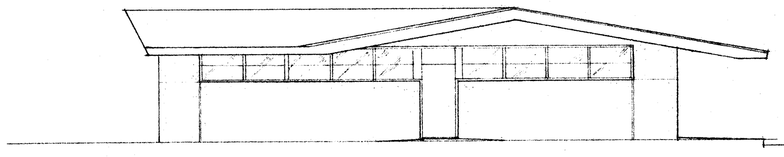

EAST ELEVATION
ADMINISTRATION BUILDING
SCALE: 1/8" = 1'-0"

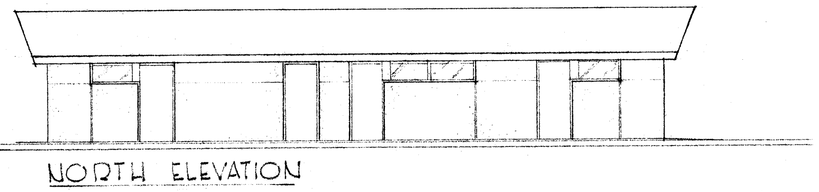

NORTH ELEVATION

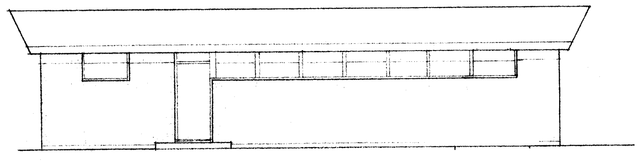

NORTH ELEVATION
KINDERGARTEN UNIT
SCALE: 1/8" = 1'-0"

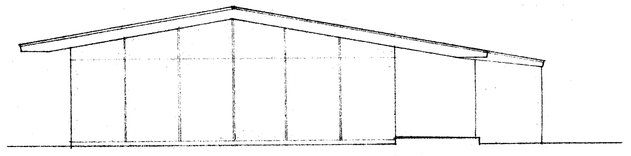

WEST ELEVATION

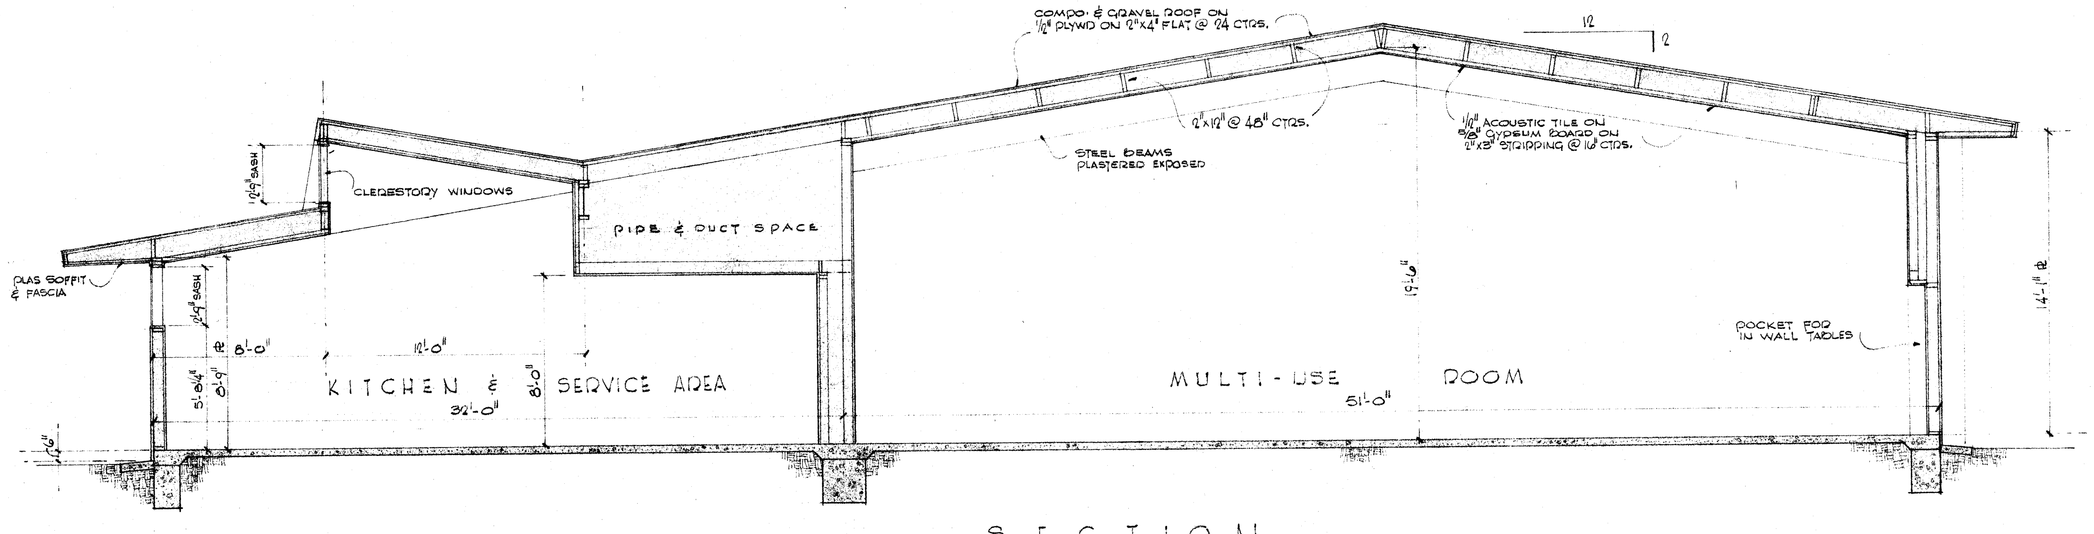

SECTION
SCALE: 1/8" = 1'-0"

DETAIL NUMBER
SHEET NUMBER

CHECK AND VERIFY ALL DIMENSIONS BEFORE PROCEEDING WITH THE WORK. REPORT ANY DISCREPANCIES TO THE ARCHITECT

BAKERSFIELD CITY SCHOOL DISTRICT
BOARD OF EDUCATION APPROVED

JOB NO. 5874

DRAWN CY.
CHECKED
DATE

Stuhr and Hicks ARCHITECTS
AMERICAN INSTITUTE OF ARCHITECTS
C-1510 C-083
924 TRUXTUN AVENUE
BAKERSFIELD
CALIFORNIA
FAIRVIEW 5-7897

PRELIMINARY ELEVATIONS - TYPICAL CLASSROOM WING, MULTI-USE, ADMINISTRATION & KINDERGARTEN UNITS

PROPOSED NEW SCHOOL SECTION 35
BAKERSFIELD CITY SCHOOL DISTRICT
BAKERSFIELD KERN COUNTY CALIFORNIA

P4
OF 5