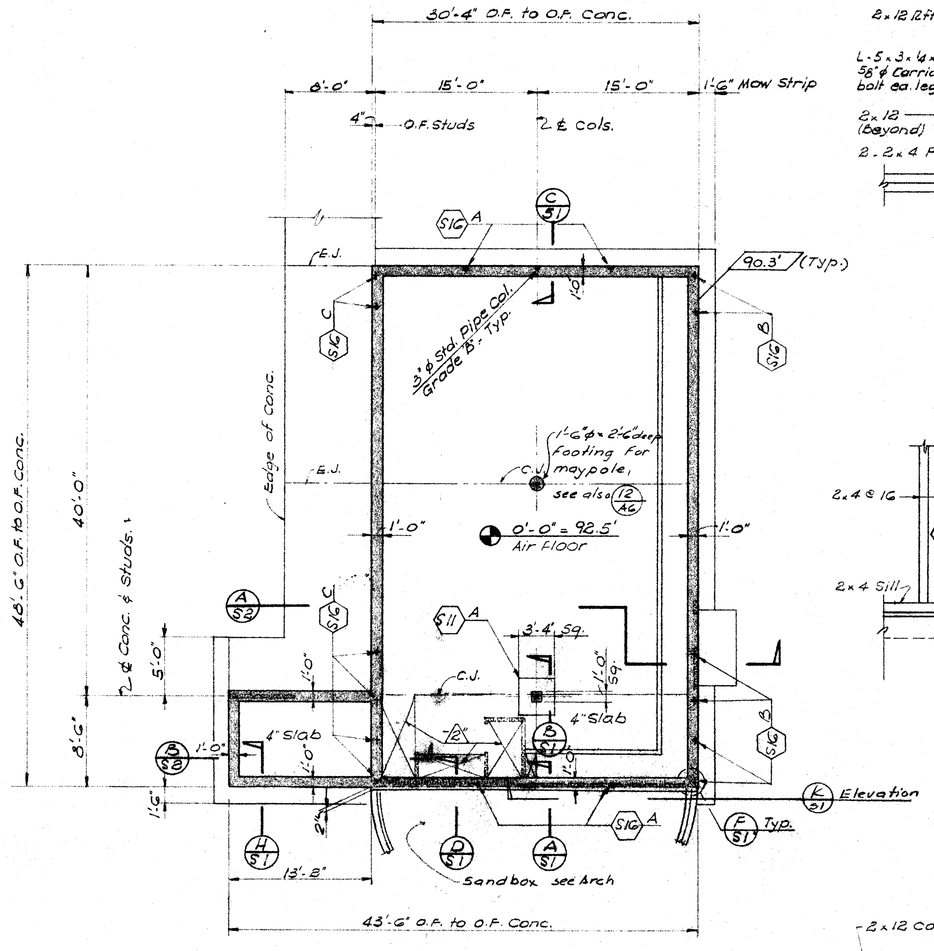

FOUNDATION PLAN UNIT "A"
1/8" = 1'-0"

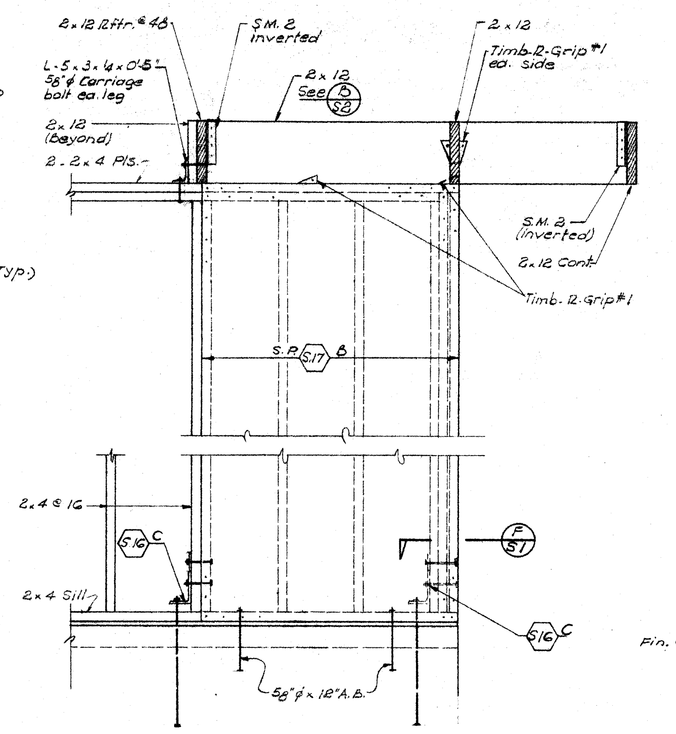

SECTION G
3/4" = 1'-0"

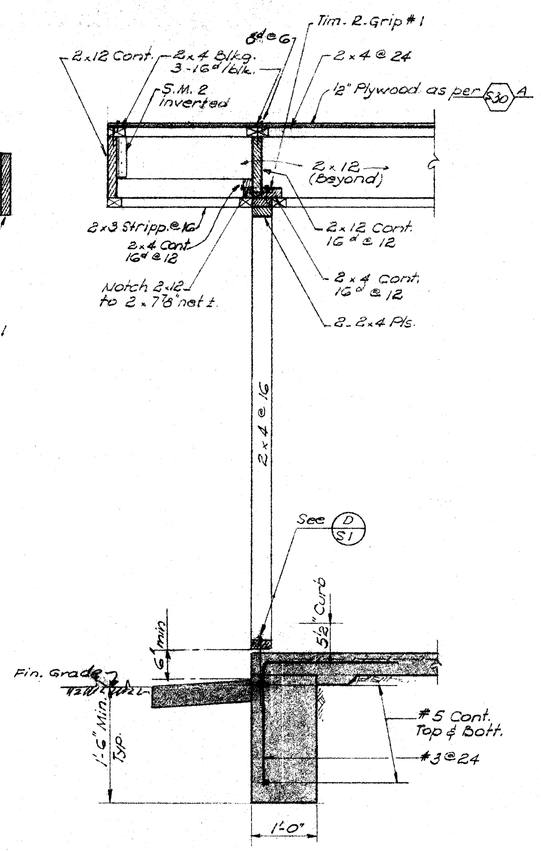

SECTION H
3/4" = 1'-0"

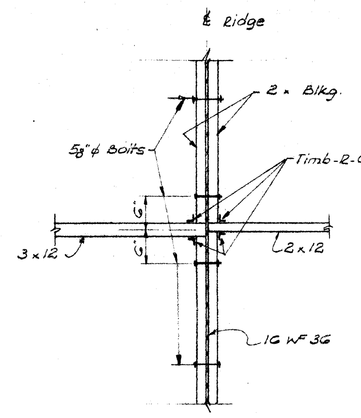

DETAIL J / S1
3/4" = 1'-0"
TYP. @ 1200F BEAM SUPPORTING END OF OUTLOOKERS.

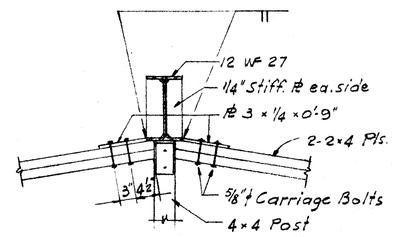

SECTION A1 / S1
3/16" = 1'-0"

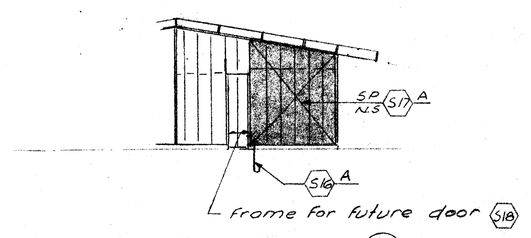

ELEVATION K / S1 east wall.
1/8" = 1'-0"

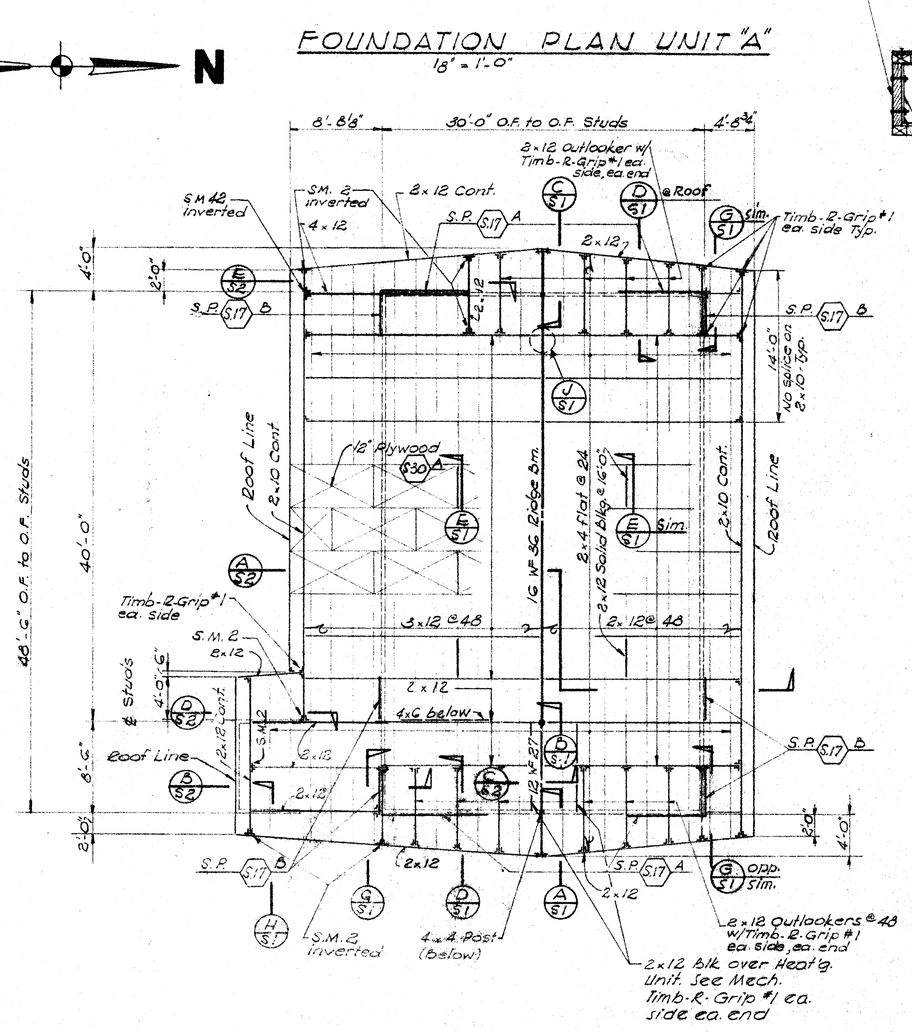

ROOF FRAMING PLAN UNIT "A"
1/8" = 1'-0"

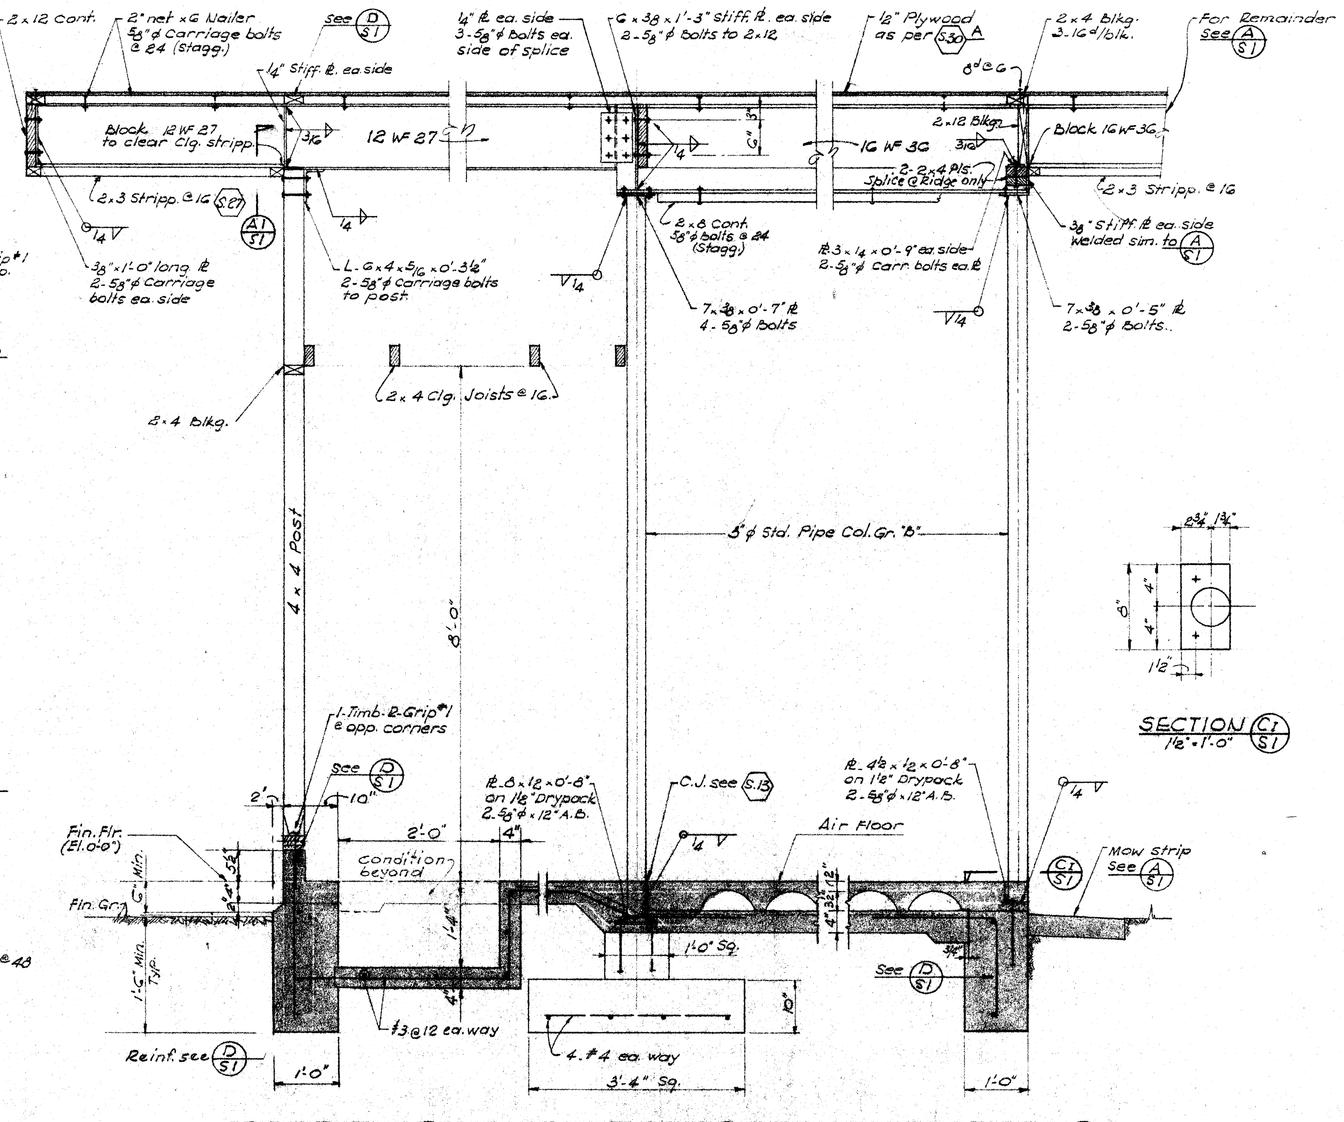

SECTION A / S1
3/4" = 1'-0"

SECTION D / S1
3/4" = 1'-0"

SECTION C / S1
3/4" = 1'-0"

SECTION C1 / S1
1½" = 1'-0"

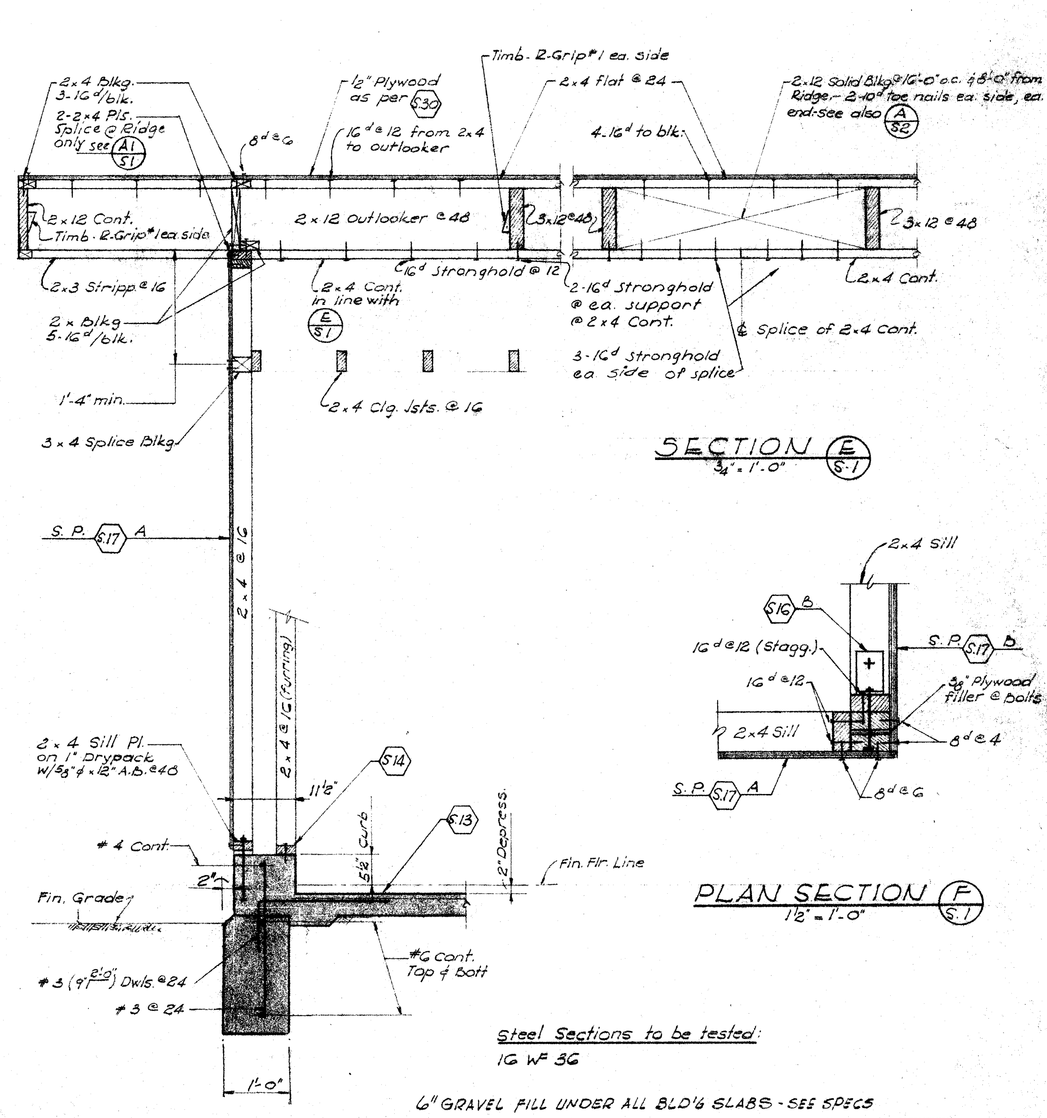

SECTION E / S1
3/4" = 1'-0"

PLAN SECTION F / S1
1½" = 1'-0"

SECTION D / S1
3/4" = 1'-0"

Steel Sections to be tested:
1G WF 3G

6" GRAVEL FILL UNDER ALL BLD'G SLABS - SEE SPECS

FOR NOTES & TYPICAL STRUCTURAL DETAILS SEE SPECS. SHTS. S1 THRU S31

A1 / S1 DETAIL NUMBER / SHEET NUMBER

CHECK AND VERIFY ALL DIMENSIONS BEFORE PROCEEDING WITH THE WORK. REPORT ANY DISCREPANCIES TO THE ARCHITECT

STATE OF CALIFORNIA – DEPARTMENT OF PUBLIC WORKS DIVISION OF ARCHITECTURE
APPLICATION NO. 38617 APPROVED DATE JUN 2 1959
SUPERVISING STRUCTURAL ENGINEER

WILSON AND WILSON STRUCTURAL ENGINEERS
2802 N. FIGUEROA ST. CAPITOL 2-0251 LOS ANGELES 65 CALIFORNIA

BAKERSFIELD CITY SCHOOL DISTRICT
BOARD OF EDUCATION
APPROVED BY BOARD OF EDUCATION
BAKERSFIELD CITY SCHOOL DISTRICT
DATE JUN 22 1959
BY Glen L. Langston
SUPERINTENDENT OF SCHOOLS AND EXECUTIVE OFFICER

JOB NO. 58-74
DRAWN J.B.M.-J.B.
CHECKED P.L.
DATE JUN 17 1959

Stuhr and Ficks ARCHITECTS
C-1610 C-983
BAKERSFIELD CALIFORNIA

FOUNDATION & ROOF FRAMING PLANS & SECTIONS
KINDERGARTEN UNIT "A"
SECTION 35 SCHOOL
BAKERSFIELD CITY SCHOOL DISTRICT
BAKERSFIELD KERN COUNTY CALIFORNIA

S 1 OF 15