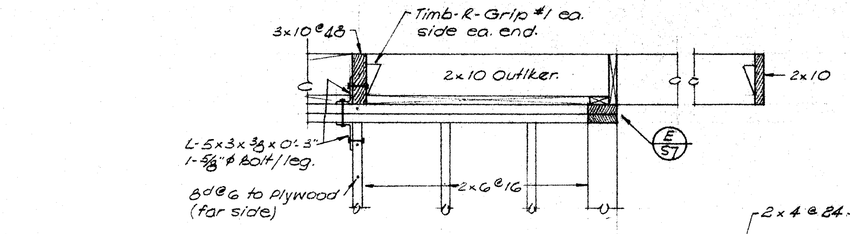

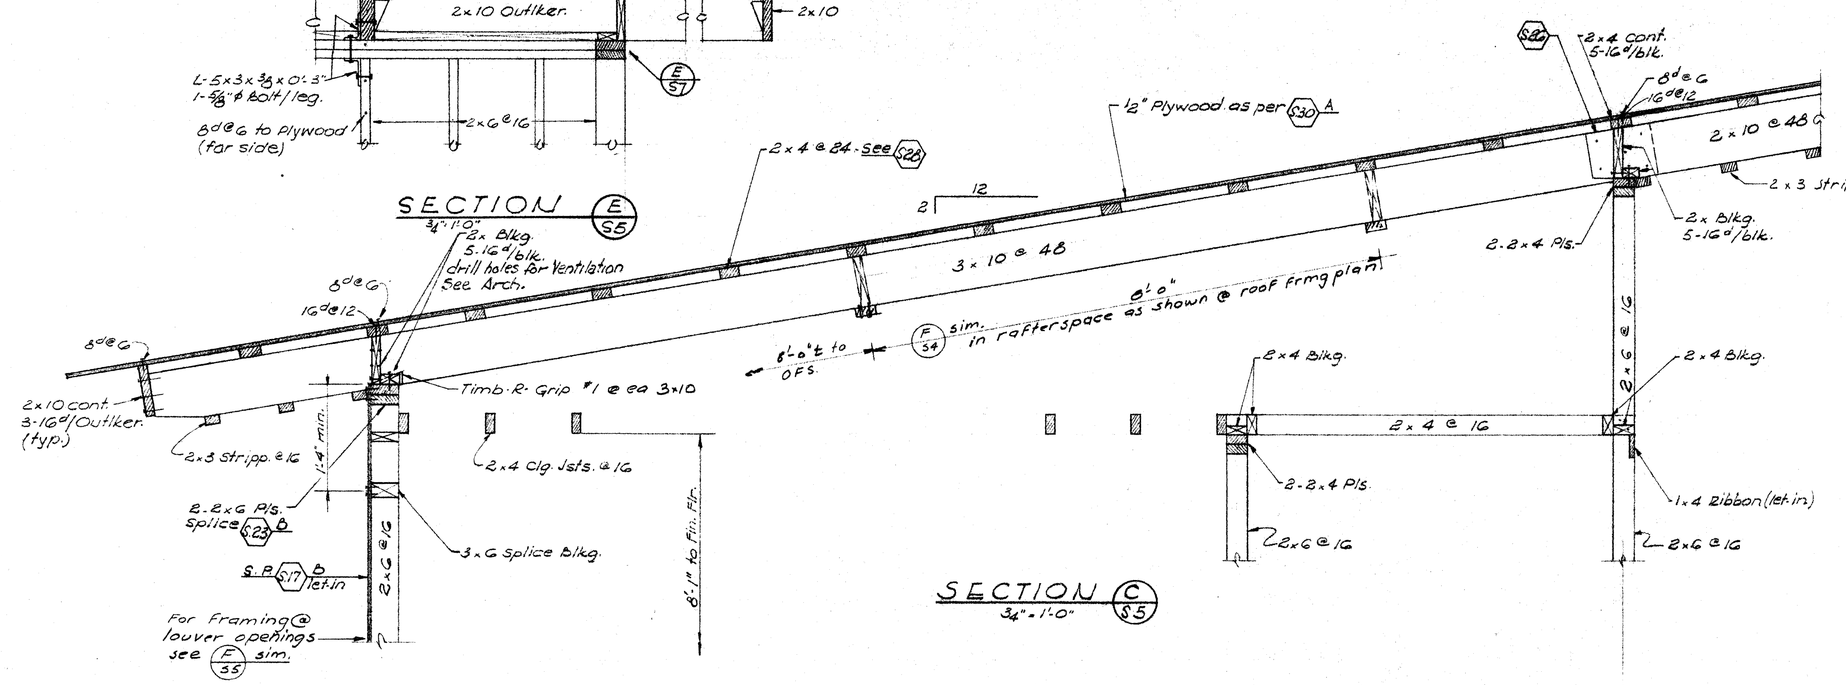

SECTION E S5
3/4" = 1'-0"

SECTION C S5
3/4" = 1'-0"

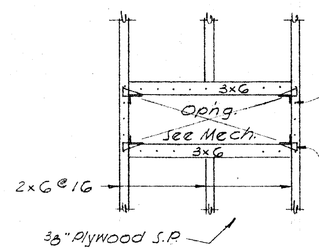

TYP. OPENING for FORCED AIR HEATING GRILLE F S5
NO SCALE

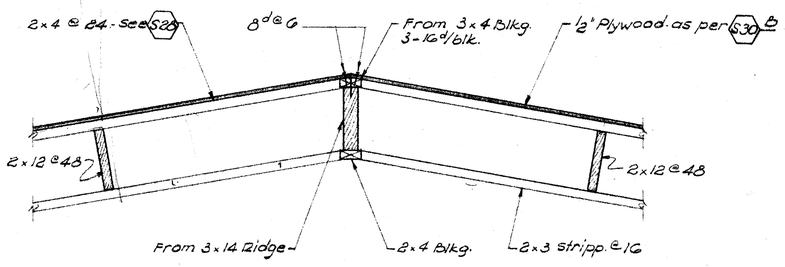

SECTION D S5
3/4" = 1'-0"

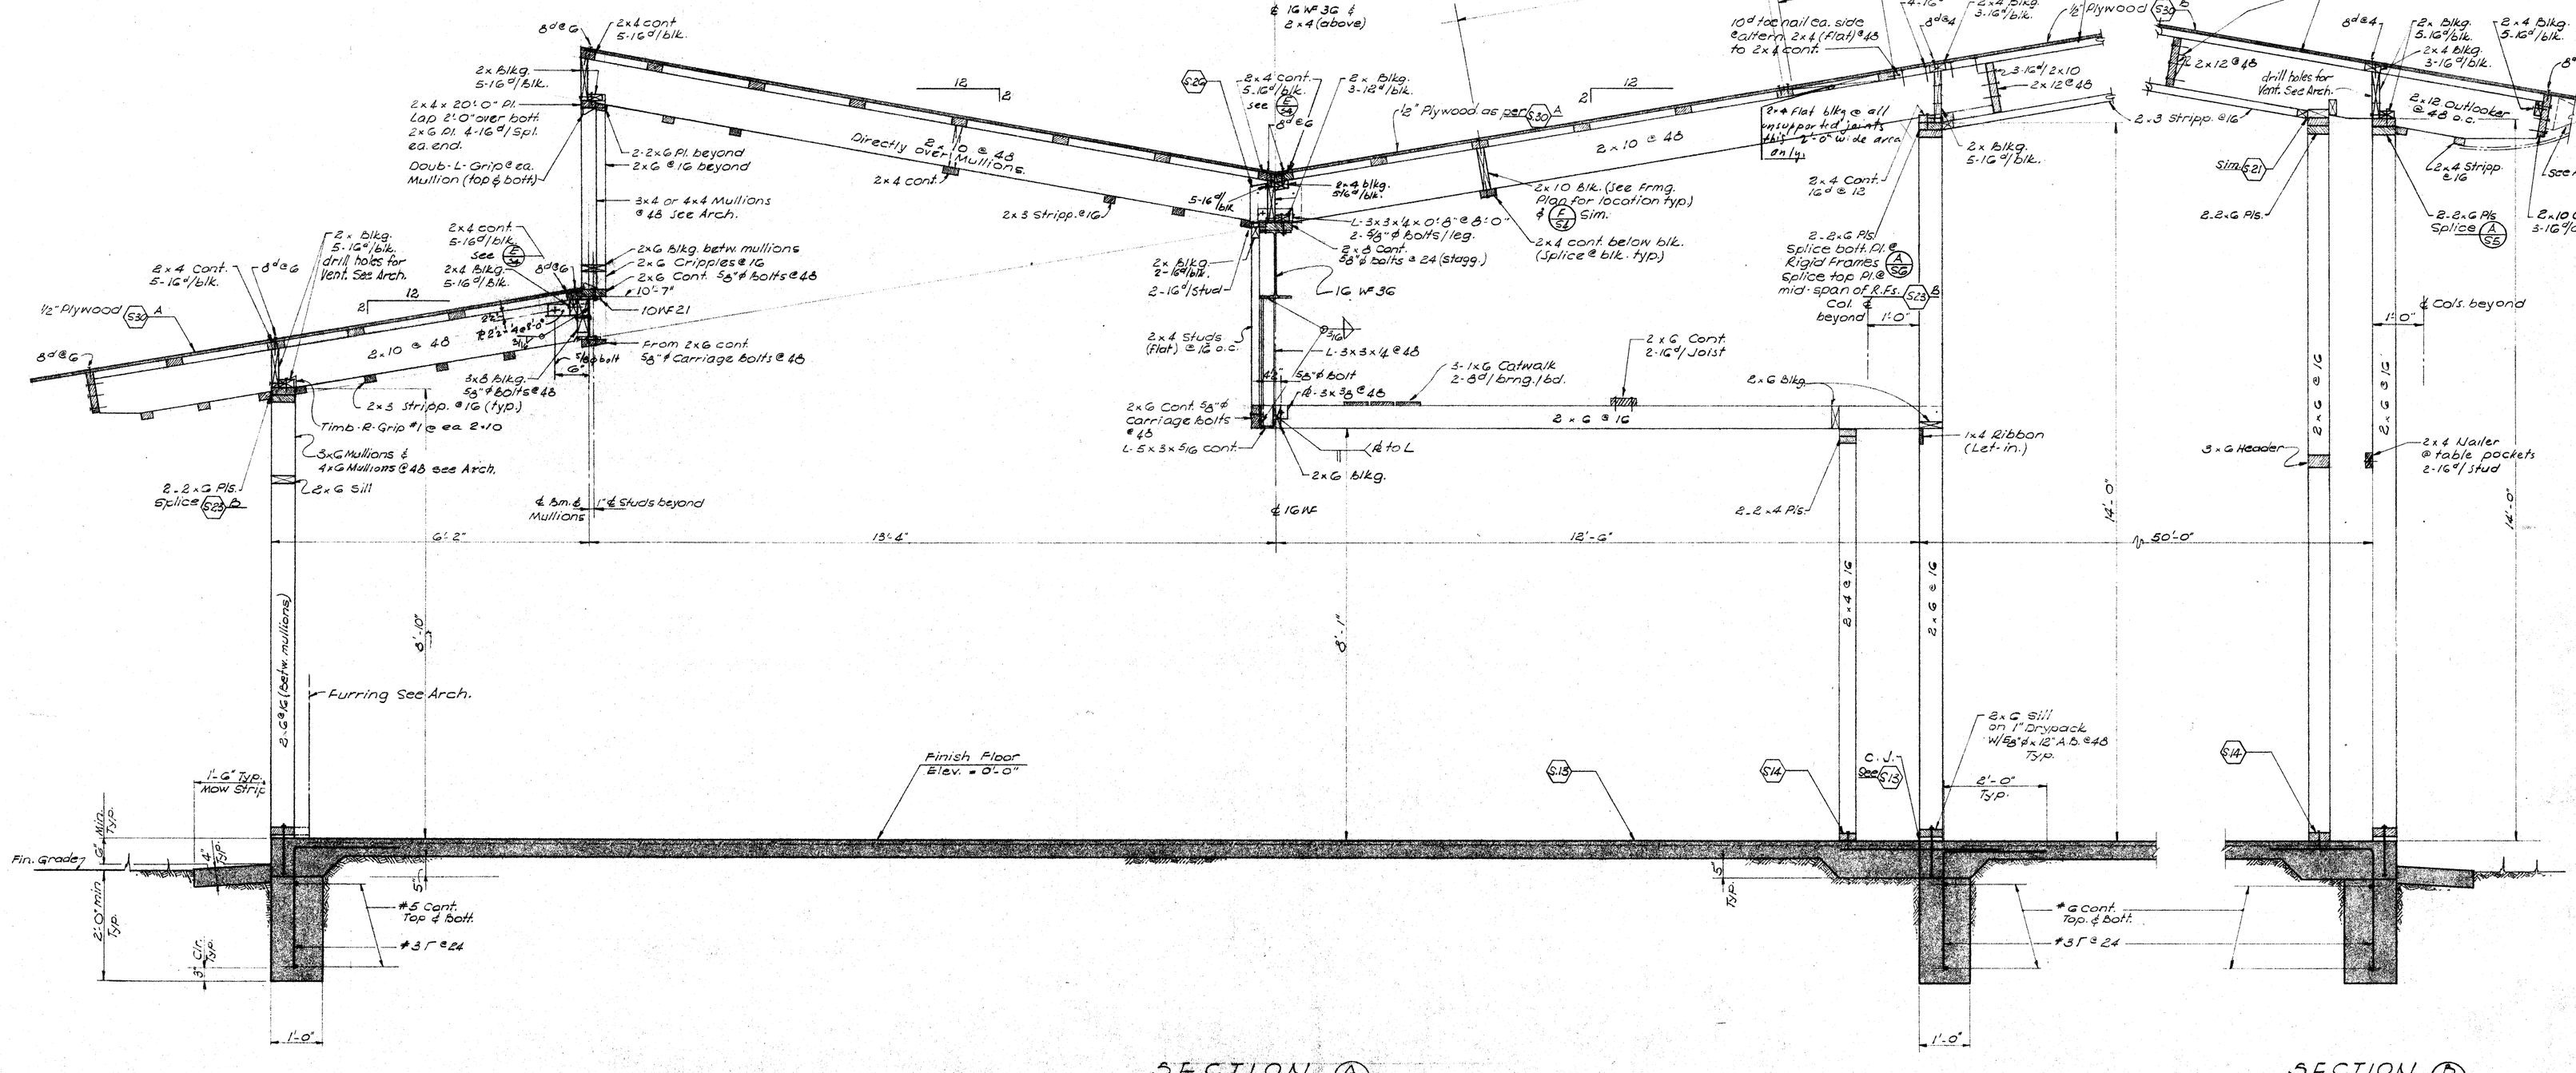

SECTION A S5
3/4" = 1'-0"

SECTION B S5
3/4" = 1'-0"

6" GRAVEL FILL UNDER ALL BLD'G SLABS - SEE SPECS

DETAIL NUMBER / SHEET NUMBER

CHECK AND VERIFY ALL DIMENSIONS BEFORE PROCEEDING WITH THE WORK. REPORT ANY DISCREPANCIES TO THE ARCHITECT

STATE OF CALIFORNIA — DEPARTMENT OF PUBLIC WORKS DIVISION OF ARCHITECTURE
APPLICATION NO. 18612 1 APPROVED JUN 18 1969 DATE
SUPERVISING STRUCTURAL ENGINEER

WILSON AND WILSON STRUCTURAL ENGINEERS
1000 W. FOMERON ST. PASADENA 6 2293 LOS ANGELES 57 CALIFORNIA

BAKERSFIELD CITY SCHOOL DISTRICT
BOARD OF EDUCATION APPROVED BY BOARD OF EDUCATION
BAKERSFIELD CITY SCHOOL DISTRICT
DATE JUN 22 1969 19
BY SUPERINTENDENT OF SCHOOLS AND EXECUTIVE OFFICER

JOB NO. 58-74
DRAWN J.B.M.
CHECKED P.L.
DATE JUN 17 1969

Stuhr and Hicks ARCHITECTS
C-1819 C-983
BAKERSFIELD CALIFORNIA

SECTION & DETAILS | MULTI-USE UNIT "D"

SECTION 35 SCHOOL
BAKERSFIELD CITY SCHOOL DISTRICT
BAKERSFIELD KERN COUNTY CALIFORNIA

S 5 OF 13