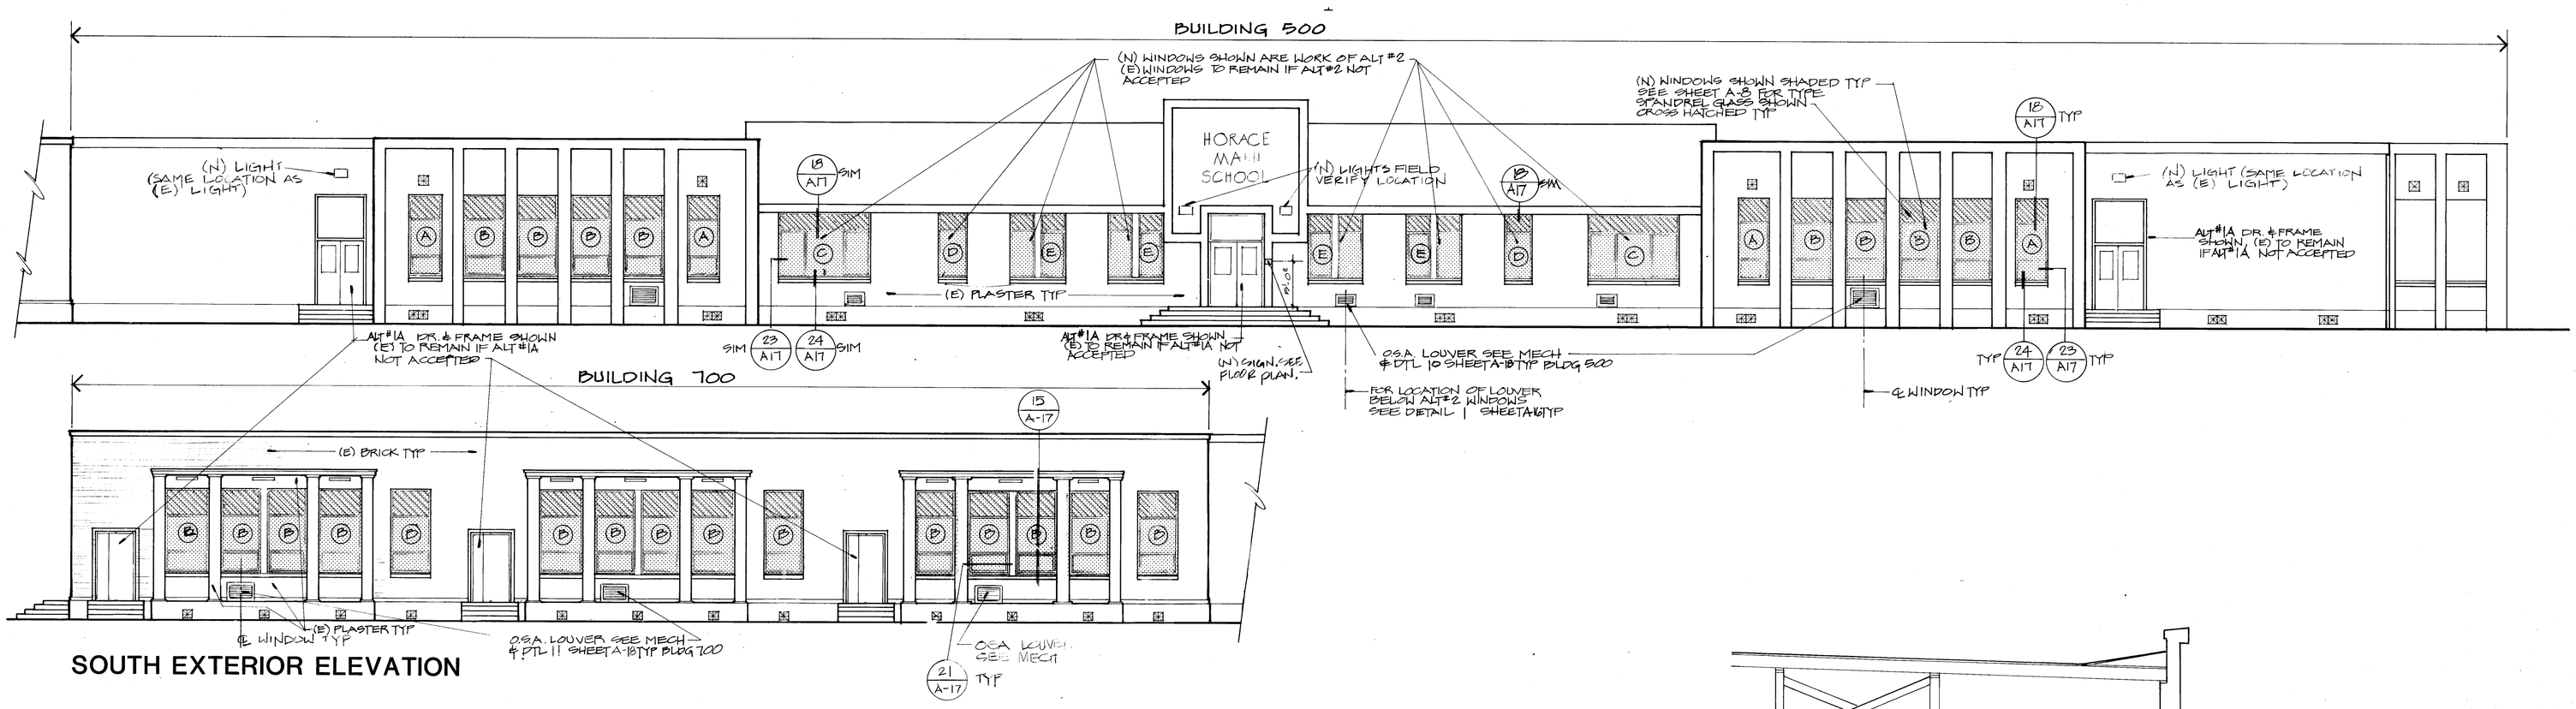

SOUTH EXTERIOR ELEVATION

SEE SHEET 1A4 FOR ALTERNATE LISTING

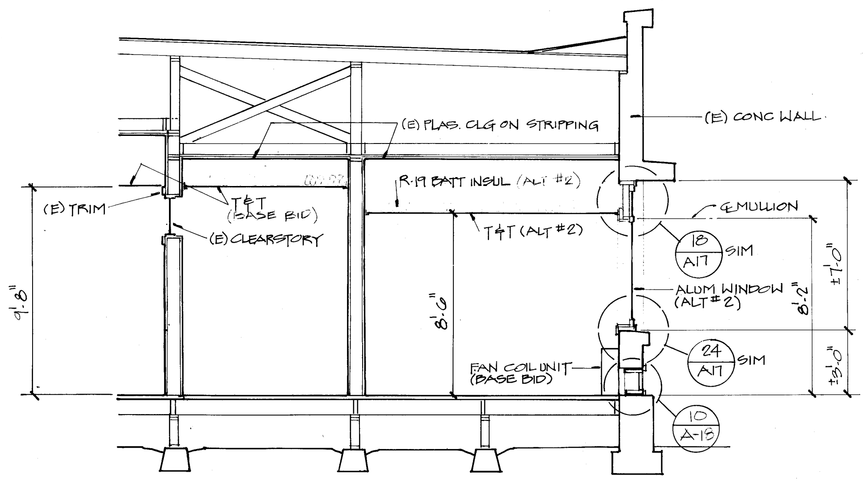

SECTION E

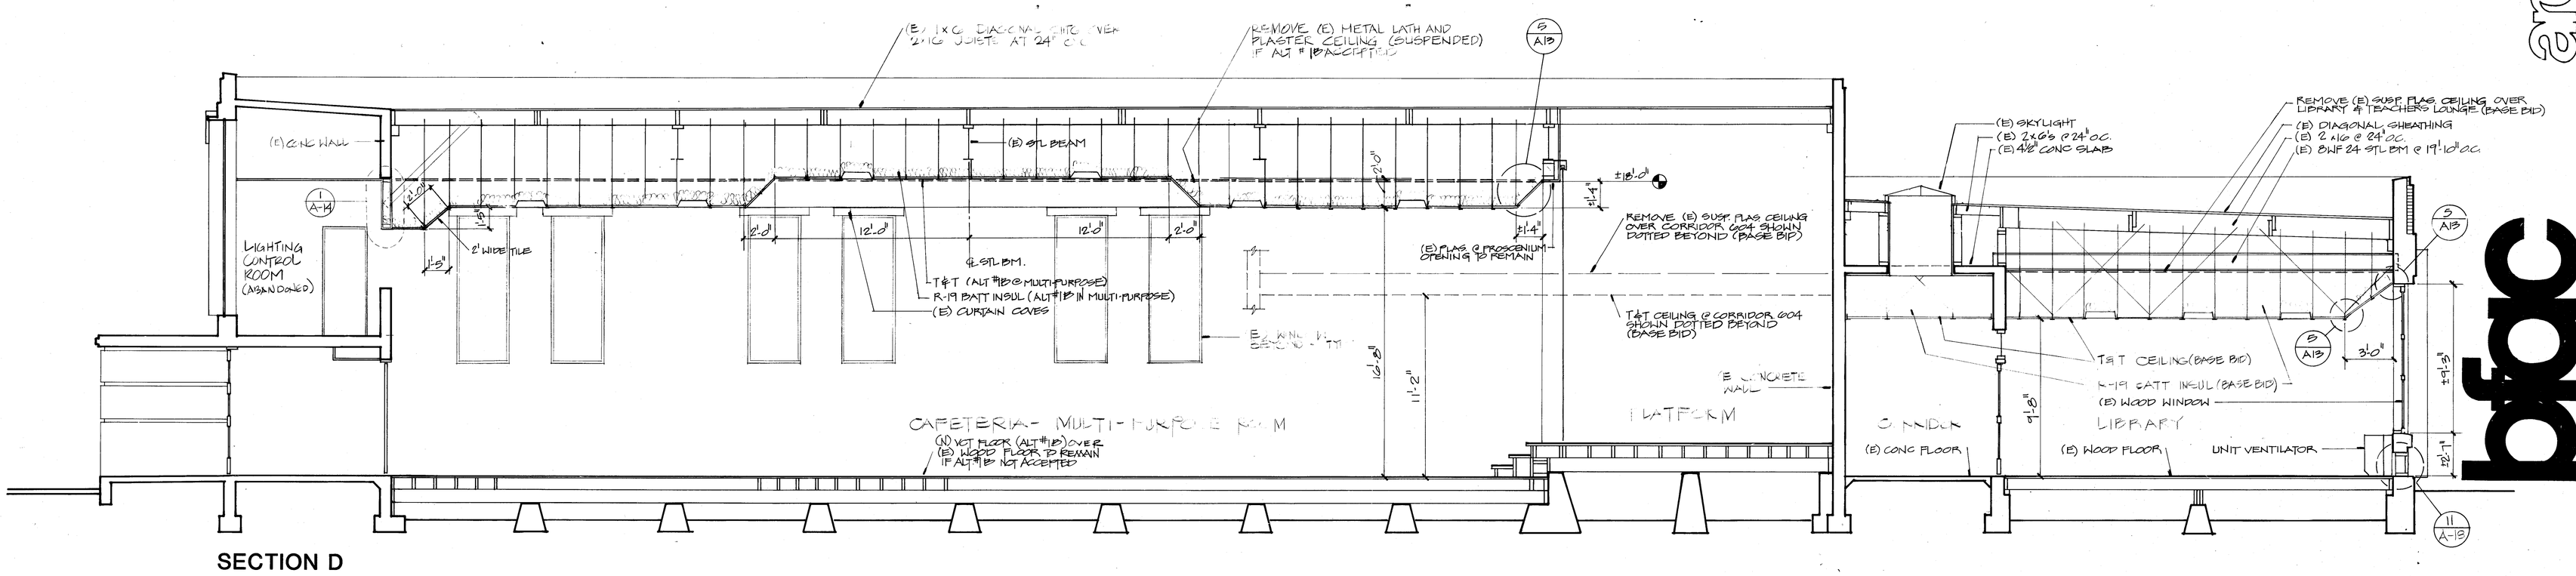

SECTION D

approved

C. 3132
C. 3269
C. 6564
C. 8021
C. 8702

D.R. Curtner

© copyrighted 198

bfgc inc.
architects planners
31 south real road box 9698
bakersfield california 93309
805 832 8122

SECTIONS & SOUTH EXTERIOR ELEVATION 1/4"=1'-0"

HORACE MANN MODERNIZATION

BAKERSFIELD CITY SCHOOL DISTRICT
2710 NILES AVENUE
BAKERSFIELD, CALIFORNIA 93307

job 87-127

date 1 FEB 89

sheet A11

architects - planners
bfgc