ROOF FRAMING PLAN NOTES

1. NEW OPNGS THRU (E) RF SHTG ARE NOT SHOWN FOR CLARITY. SEE MECH FOR SIZE & LOCATION OF OPNGS.
2. SEE ARCH & MECH DRAWINGS FOR DEMOLITION, ADDITIONAL DIMENSIONS & ITEMS NOT SHOWN ON STRUCTURAL DRAWINGS.
3. SEE GENERAL NOTES & TYPICAL DETAILS ON SHT S1.

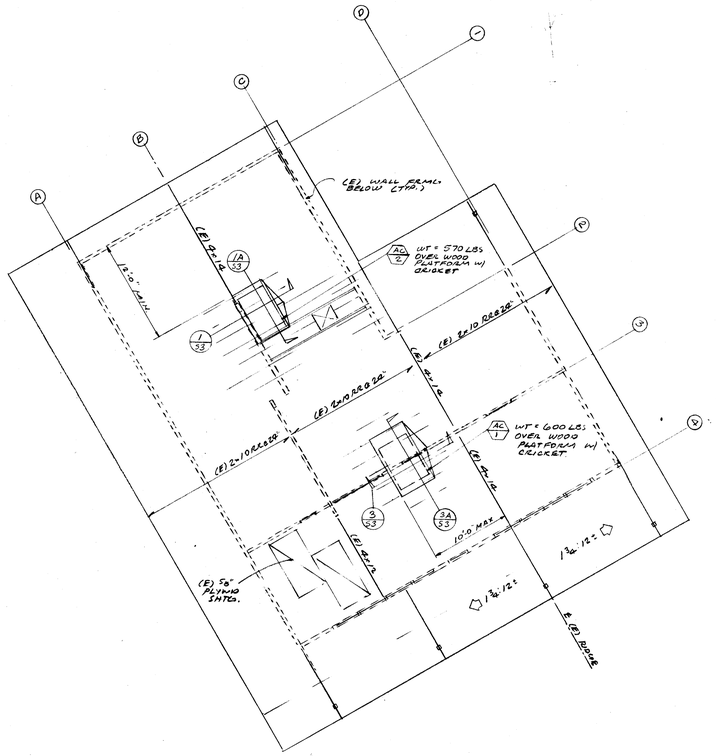

ROOF FRAMING PLAN / ADMINISTRATION BLDG 1/8"=1'-0" N
APP. NO. 24839 (1964)

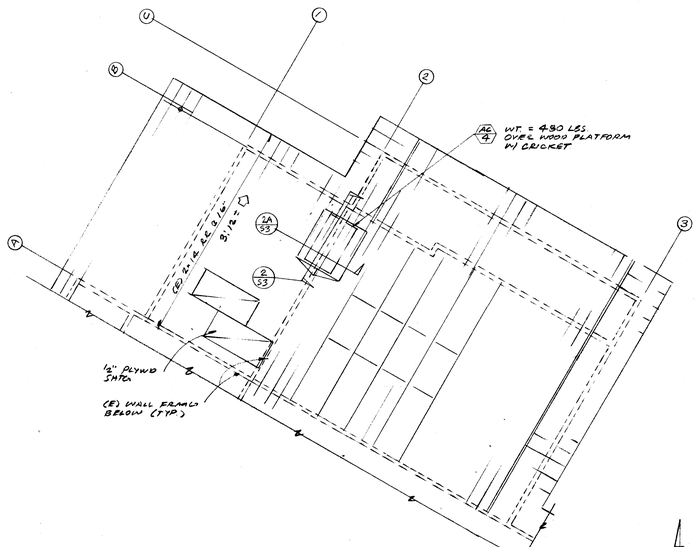

PARTIAL ROOF FRAMING PLAN / MULTI-PURPOSE BUILDING 1/8"=1'-0" N
APP. NO. 16453 (1957)

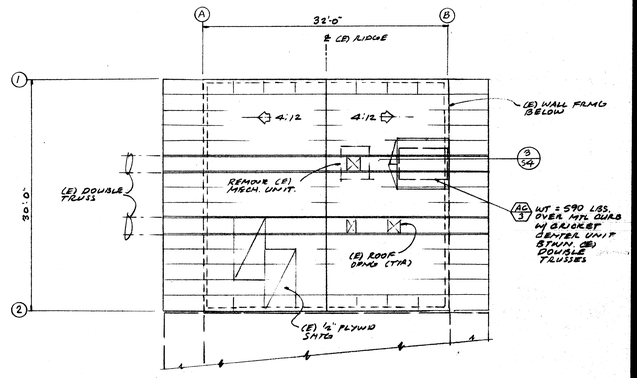

ROOF FRAMING PLAN / UNITS #18 THRU #23 1/8"=1'-0" N
APP. NO. 48000 (1986)

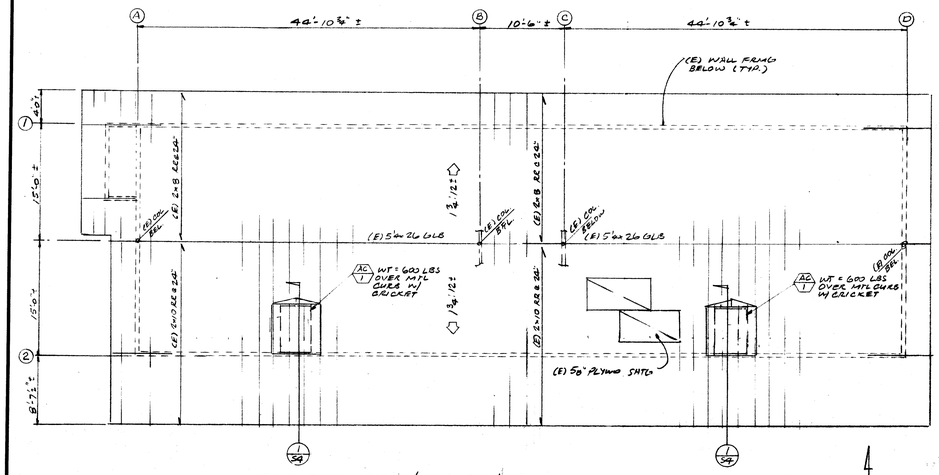

ROOF FRMG PLAN / UNITS #1 & #2 1/8"=1'-0" N
APP. NO. 24839 (1964)

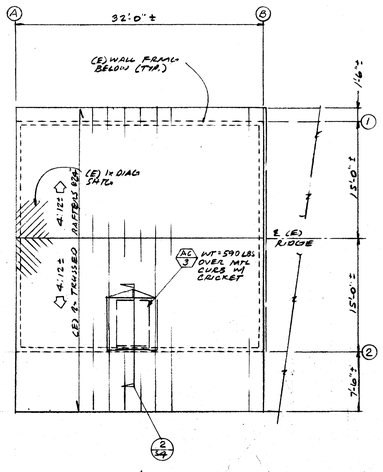

ROOF FRMG PLAN / UNITS #3 THRU #7 & #8 THRU #11 1/8"=1'-0" N
APP. NO. 12093 (1954)

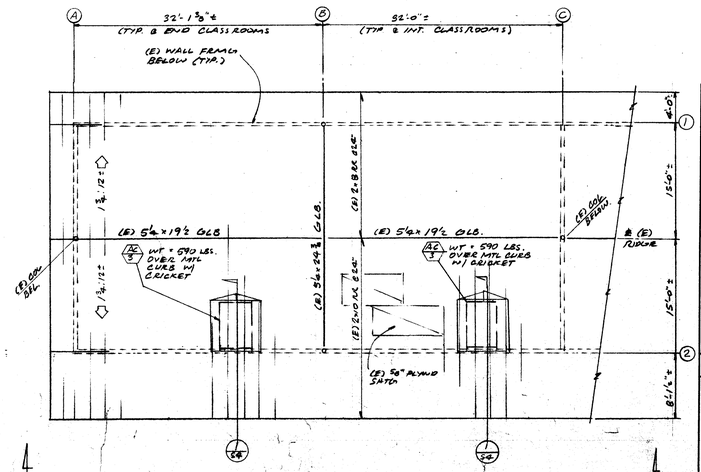

ROOF FRMG. PLAN / UNITS #12 THRU #17 1/8"=1'-0" N
APP. NO. 24839 (1964)

REGISTERED PROFESSIONAL ENGINEER JOHN O. FORESTER No. 2528 EXP. 3-31-92 STRUCTURAL STATE OF CALIFORNIA

NO.	REVISION	DATE	BY

FIRE MARSHAL
TITLE 24 & 1988 UBC
IDENTIFICATION STAMP
Department of General Services
Office of the State Architect
APR 4 1991
Structural Safety Section
Arch # A 55660
Reviewed By J.P. R.K.

O.S.A.

LICENSED ARCHITECT GLENN E. HARTZELL No. C-10298 OCT. 31 1991 REN. DATE STATE OF CALIFORNIA

Glenn Hartzell A.I.A.
26 'H' STREET, 93304 (805) 324-6416
P.O. BOX 2344, 93303, BAKERSFIELD, CALIFORNIA
ARCHITECT C-10298 DATE

BAKERSFIELD CITY SCHOOL DISTRICT
BY RESOLUTION OF THE BOARD OF TRUSTEES APPROVED:
DATE

ROOF FRAMING PLANS
(AIR CONDITIONING)
HORT SCHOOL
BAKERSFIELD CITY SCHOOL DISTRICT
2301 PARK DRIVE, BAKERSFIELD, CALIFORNIA

DATE 2-11-91
DRAWN J.O.F.

JOB NO. 142
SHEET NO. S2
SHEET 2 OF 4

#90068