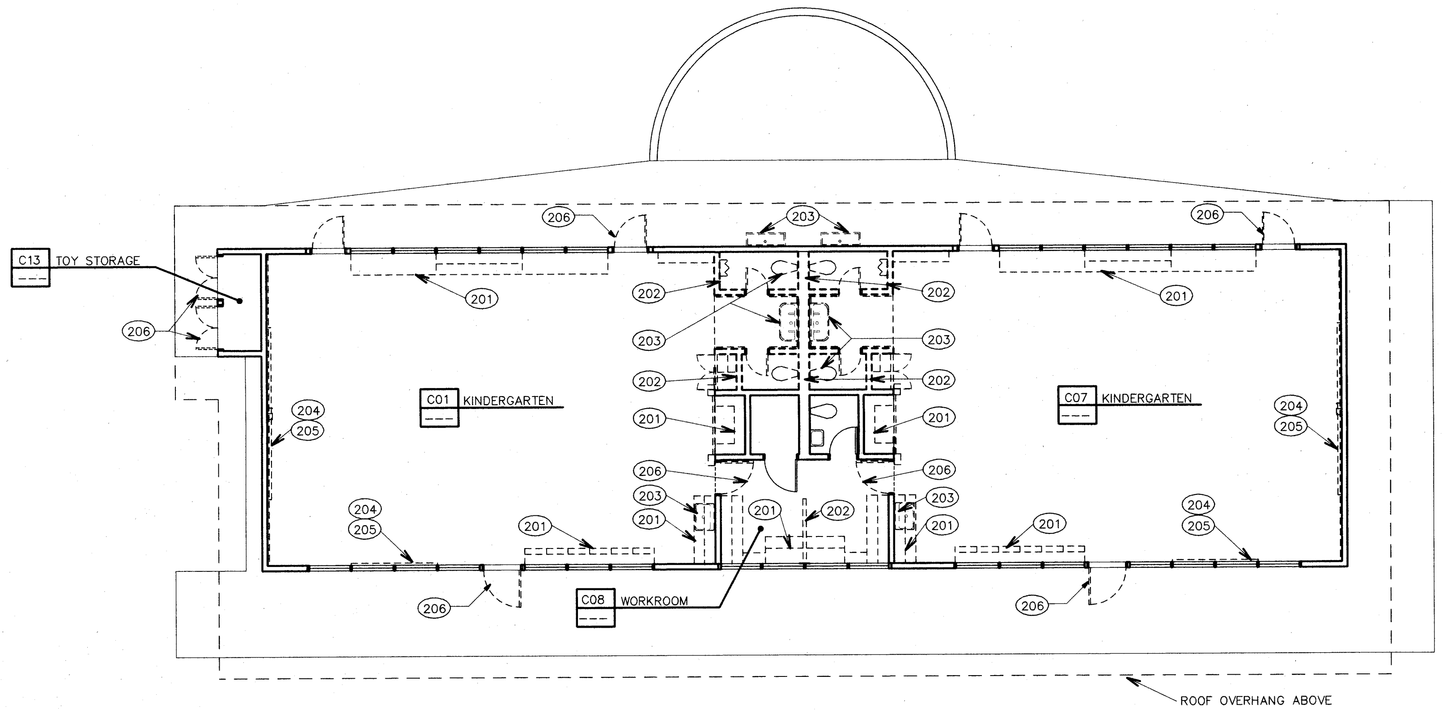

DEMOLITION FLOOR PLAN - BUILDING C

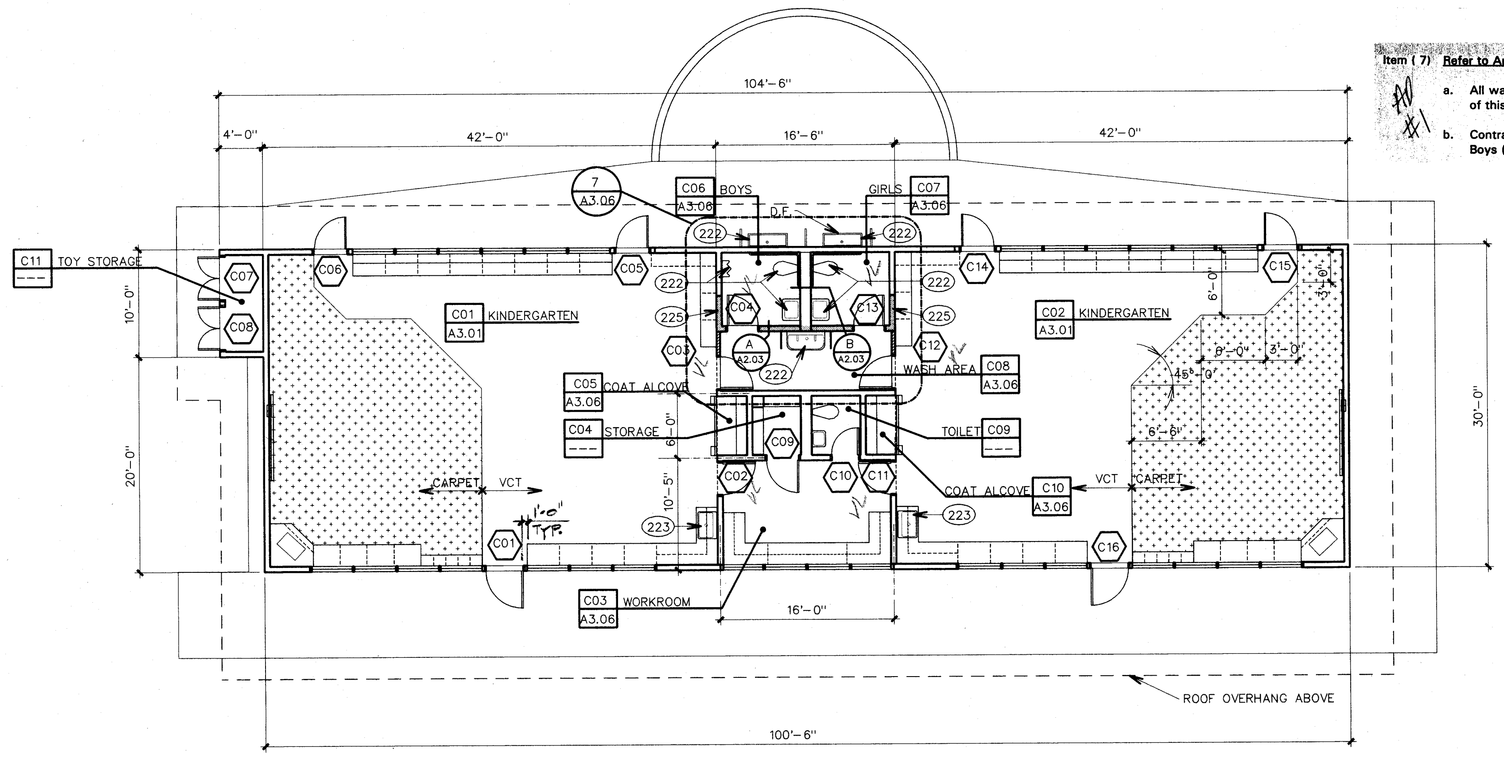

NOTE: ALL DIMENSIONS IN THIS SHEET IN THE FLOOR PLAN ARE EXISTING.

FLOOR PLAN - BUILDING C

Item (7) Refer to Architectural Drawings, Sheet A2.03, specifically Toilets C06 and C07:

a. **All walls (except north wall) surrounding C06 and C07 shall be new, and a part of this project.**

b. **Contractor shall REMOVE AND REPLACE existing ceramic tile on north wall of Boys (C06) and Girls (C07).**

KEYNOTES

201 REMOVE (E) CABINETS
202 REMOVE (E) WALL
203 REMOVE (E) PLUMBING FIXTURE
204 REMOVE (E) CHALKBOARD
205 REMOVE (E) TACKBOARD
206 REMOVE (E) DOOR & FRAME
207 REMOVE (E) CARPET
208 REMOVE (E) CERAMIC TILE FLOOR
209 REMOVE (E) CERAMIC TILE WAINSCOT
210 REMOVE (E) DRINKING FOUNTAIN
211 REMOVE (E) BOILER
212 REMOVE (E) CONCRETE RAMP & HANDRAILS
213 REMOVE (E) COUNTERTOP & BASE CABINET SHELVES, REFINISH EXPOSED END OF CABINETS
214 REMOVE (E) FIRE HOSE CABINET
215 REMOVE (E) PEGBOARD WALL FACE
216 REMOVE (E) MAP RACK & SCREEN
217 REMOVE (E) ASPHALT PAVEMENT
218 CONCRETE RAMP AND WALKWAY
219 INFILL AND PATCH (E) DOOR OPENING, MATCHING THE SAME MATERIALS & FINISHES AS EXTERIOR WALLS
220 PATCH & FINISH WALL MATCH W/ SAME MATERIALS AND FINISHES AS EXISTING
221 PLATFORM LIFT
222 PLUMBING FIXTURE
223 CABINET SINK
224 3'-0" WOOD GATE W/ LATCH –MATCH (E) OFFICE FRONT DESK MATERIAL
225 WALL

LEGEND

EXISTING WALL TO REMAIN

TYP. WALL @ BLDG. A
2 X 6 WOOD STUDS @ 16" O.C. W/ 5/8" GYP. BOARD ONE SIDE & 1" EXTERIOR PLASTER @ OTHER SIDE W/ 5 1/2" BATT. INSULATION, ALSO W/ 6" HIGH CONC. CURB.

TYP. WALL @ BLDG. B
2 X 4 WOOD STUDS @ 16" O.C. W/ 5/8" GYP. BD. @ EACH SIDE

TYP. WALL @ BLDG. C
2 X 4 WOOD STUDS @ 16" O.C. WITH 5/8" GYP. BD. ON BOTH SIDES AND WITH 4'-8" CERAMIC TILE WAINSCOAT IN ONE SIDE, ALSO W/ 6" HIGH CONC. CURB.

(E) WALL TO BE REMOVED

(E) DOOR\FRAME TO BE REMOVED

(E) DOOR/FRAME TO REMAIN

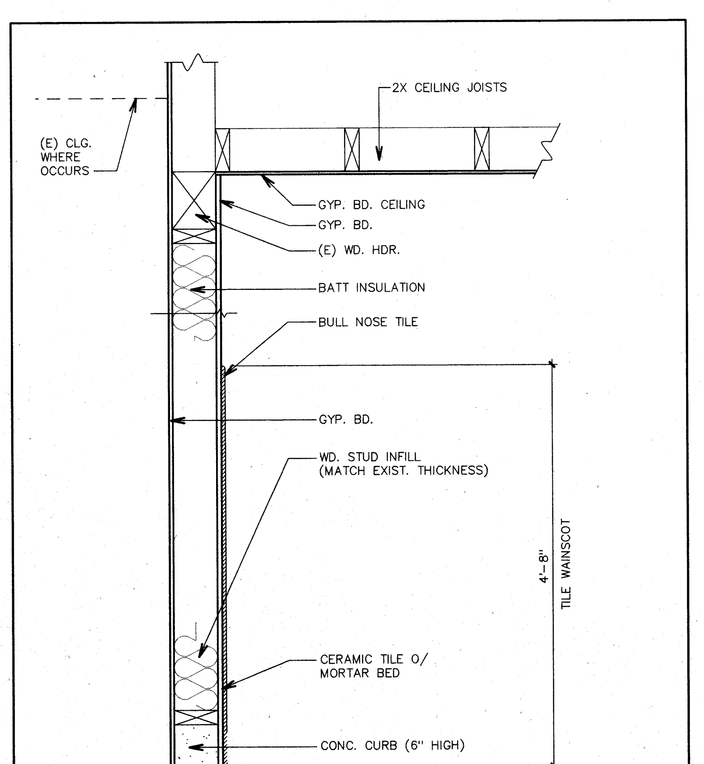

A REFER TO EXISTING DETAIL C THIS SHEET CONNECTION TO EXISTING FRAMING

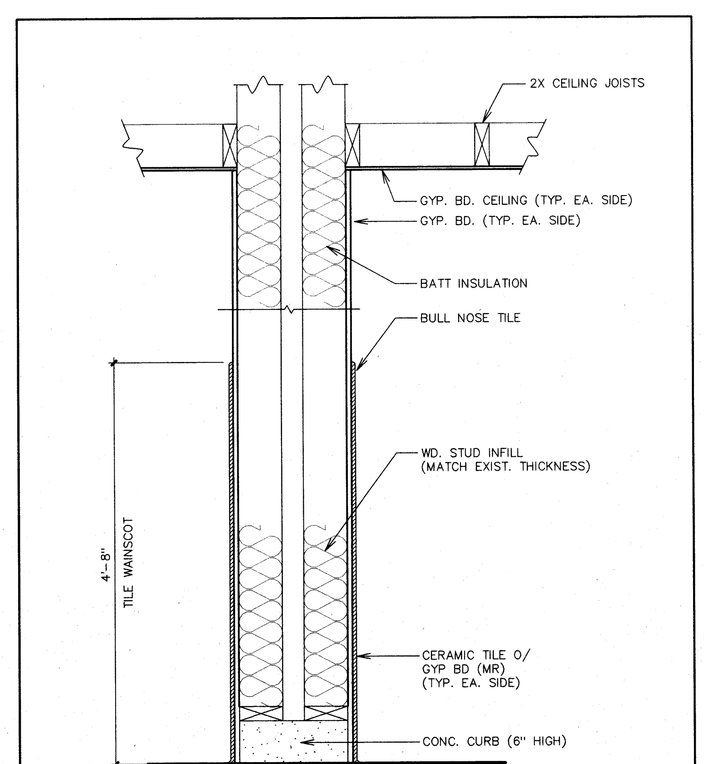

B REFER TO EXISTING DETAIL C THIS SHEET CONNECTION TO EXISTING FRAMING

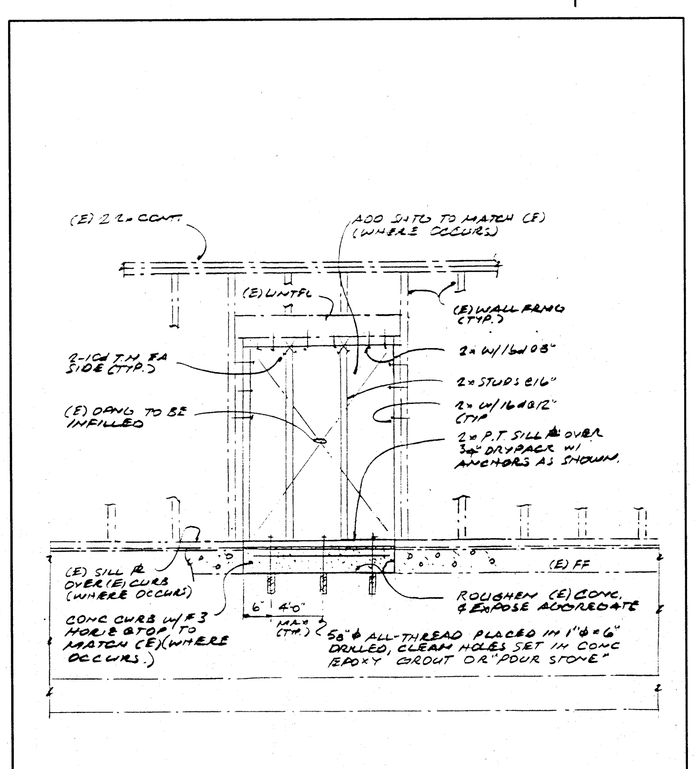

C INFILL EXISTING (E) CONC. & (E) STUD WALL (N.T.S.)

WILLIS AVENUE

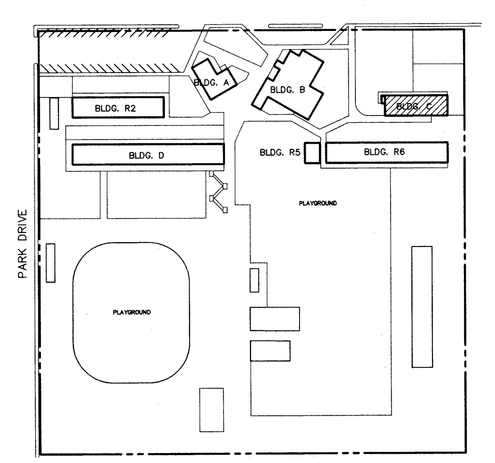

KEY PLAN

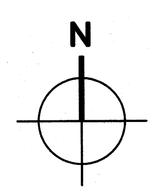

IDENTIFICATION STAMP
DIV. OF THE STATE ARCHITECT
OFFICE OF REGULATION SERVICES
APPL 101118
AC. FLS. SS 4.7
DATE OCT 07 1998

bfgc architects planners inc.
bakersfield
5500 ming avenue, suite 450, bakersfield ca. 93309-4631
805 836-4300 fax 805 836-4311

san luis obispo
221 broad street suite 113
san luis obispo, california 93401
805 546-0433

san jose
160 west santa clara st. suite 525
san jose, california 95113
408 924-0841

principal architects
david r. cartnal, a.i.a., C-6564
frank a. ghezzi, a.i.a., C-3132
mark engelen, a.i.a., C-8021
william r. tuculet, a.i.a., C-8702
dean a lateuno, a.i.a., C- 9190
bruce m. biggar, a.i.a., C-23134
brad a. henderson, a.i.a., C-10901
richard i. mello, a.i.a., C-18079

LICENSED ARCHITECT
RICHARD I. MELLO
No. C-18079
EXPIRES 7-31-99
STATE OF CALIFORNIA

HORT SCHOOL MODERNIZATION

BAKERSFIELD CITY SCHOOL DISTRICT

2301 PARK DRIVE
BAKERSFIELD, CA. 93306

FLOOR PLAN

BUILDING C
1/8" = 1'-0"

job no.	97-276
date	JULY 8, 98
drawn by	J.L.G.
chk'd by	ROB T.
copyright	1997

A 2.03

PLOT DATE: 10-6-98
PATH\NAME: \LISA\DRAWING\97-276\DWG\776P203.dc5