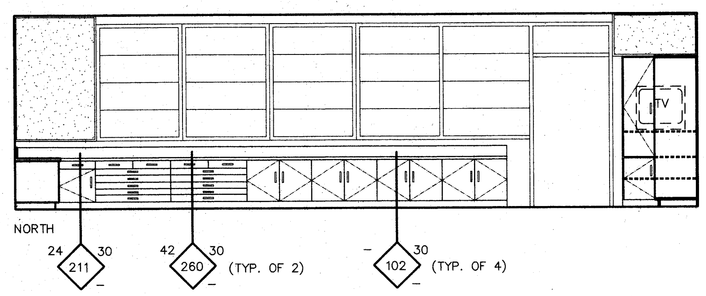

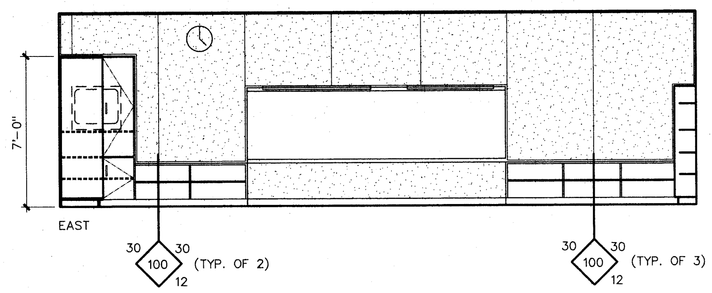

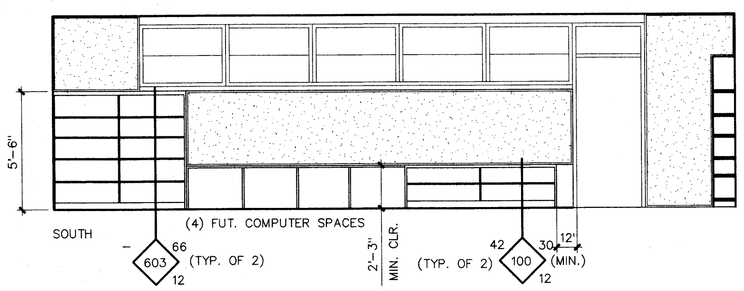

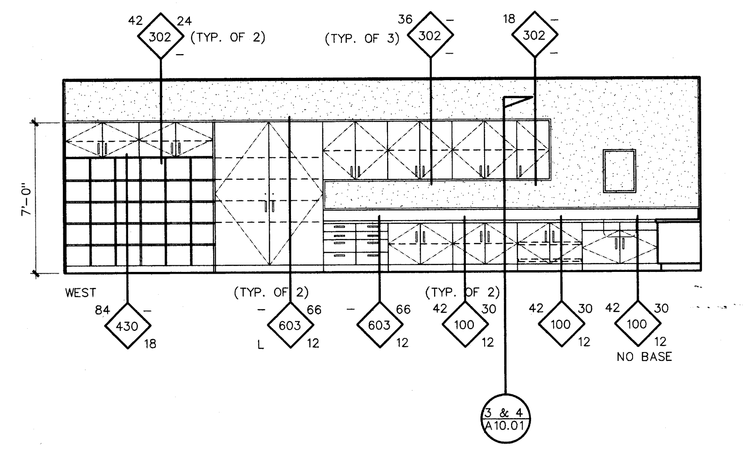

TYP. CLASSROOM INTERIOR ELEVATIONS - ROOMS 201, 202 & 203

0 2 4 8 12

REFER TO DETAILS 2, 3, & 4/ A10.01 FOR CABINET ANCHORAGE.

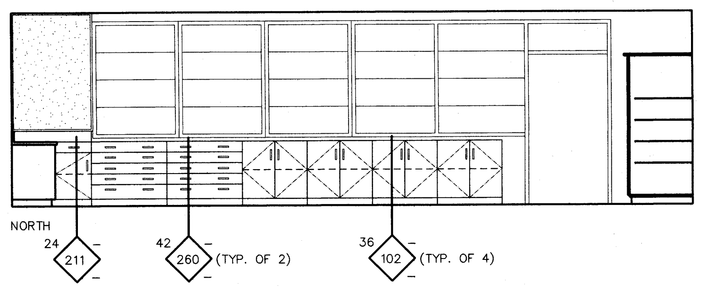

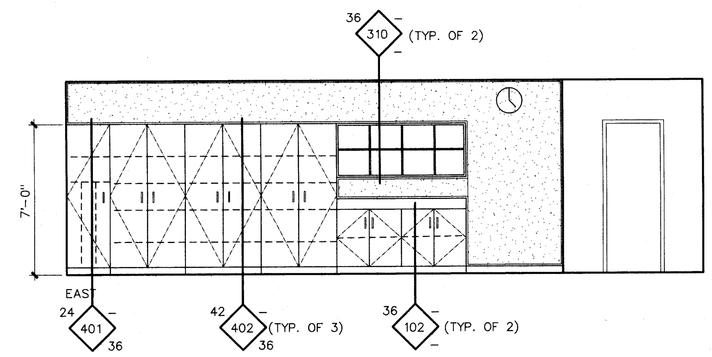

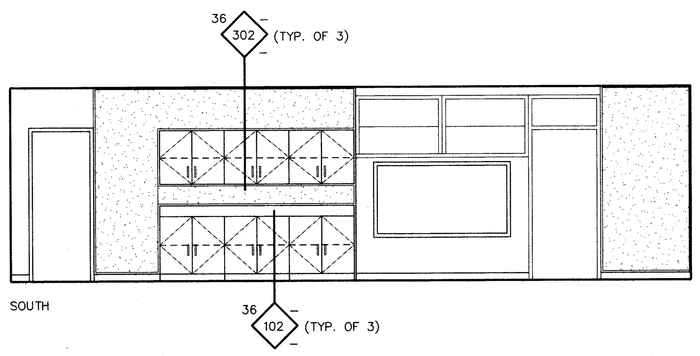

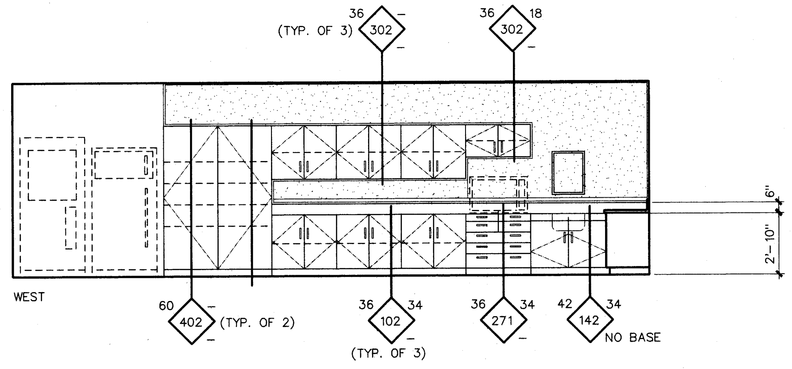

TEACHERS WORK ROOM INTERIOR ELEVATIONS - ROOM 204-205

0 2 4 8 12

REFER TO DETAILS 2, 3, & 4/ A10.01 FOR CABINET ANCHORAGE.

bfgc architects planners inc.

bakersfield
5500 ming avenue, suite 450, bakersfield ca. 93309-4631
805 836-4300 fax 805 836-4311

san luis obispo
2211 broad street suite 113
san luis obispo, california 93401
805 546-0433

san jose
160 west santa clara st. suite 525
san jose, california 95113
408 924-0841

principal architects

david r. cartnal, a.i.a., C-8564
frank a. ghezzi, a.i.a., C-3132
mark engelen, a.i.a., C-8021
william r. tuculet, a.i.a., C-8702
dean a tatsuno, a.i.a., C- 9190
bruce m. biggar, a.i.a., C-23134
brad a. henderson, a.i.a., C-19801
richard l. mello, a.i.a., C-18079

HORT SCHOOL MODERNIZATION

BAKERSFIELD CITY SCHOOL DISTRICT

2301 PARK DRIVE
BAKERSFIELD, CA. 93306

INTERIOR ELEVATIONS

BUILDING R2
1/4" = 1'-0"

job no.	97-276
date	JULY 8, 98
drawn by	J.L.G.
chk'd by	ROB T.
copyright	1998

A 3.03

IDENTIFICATION STAMP
DIV. OF THE STATE ARCHITECT
OFFICE OF REGULATION SERVICES
APPL 101118
AC. FLS. SS.
DATE

PLOT DATE: 10-6-98
PATH\NAME: \LISA\DRAWING\97-276\DWG\776P303.dc5