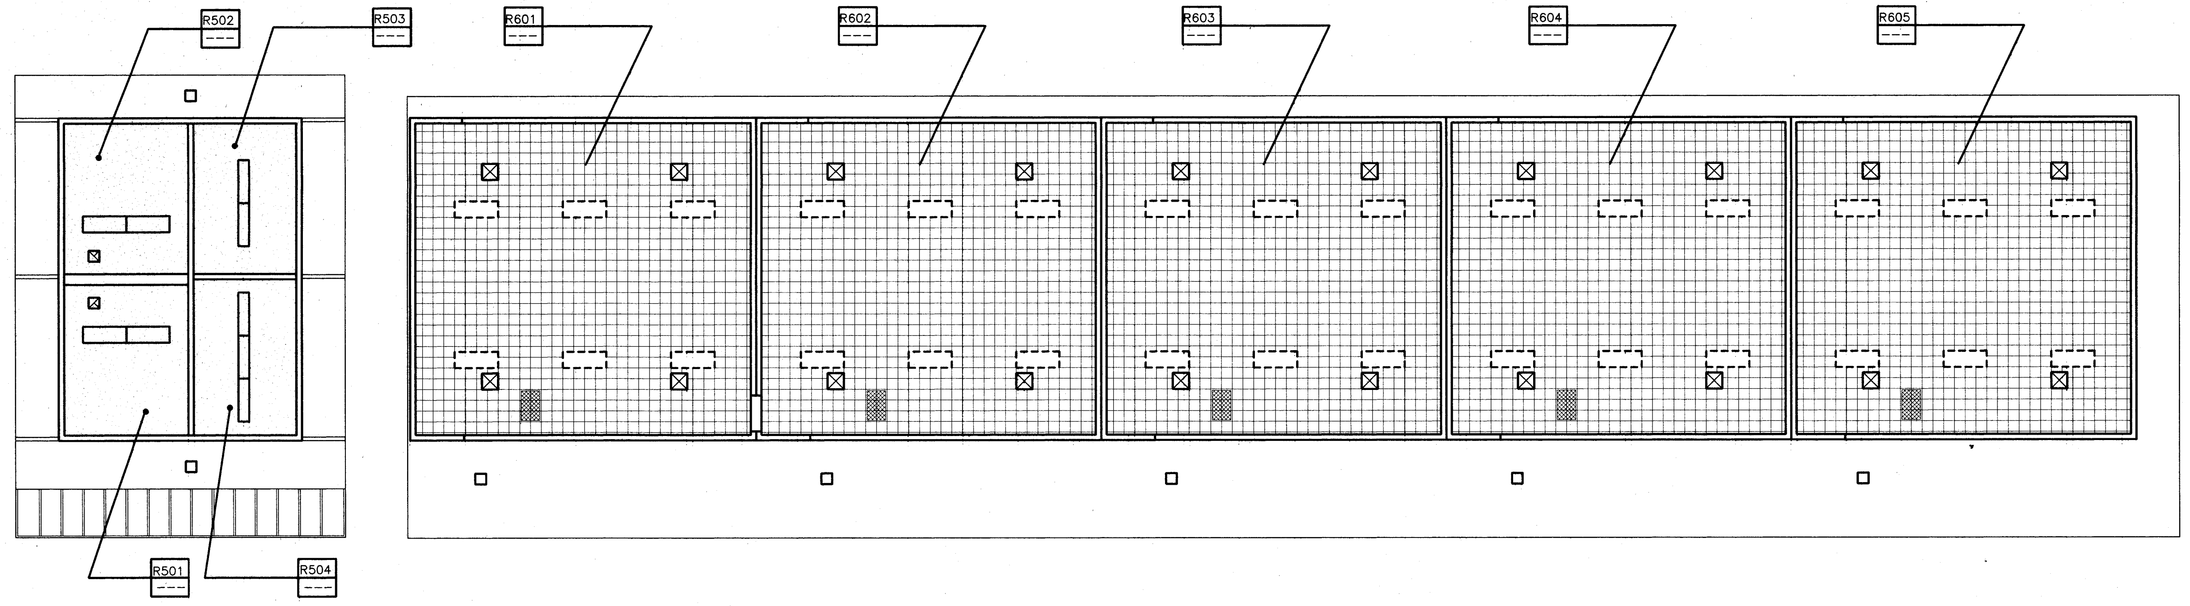


**R5** **R6**

NOTE: NO WORK REQUIRED IN THIS BUILDING

# DEMOLITION REFLECTED CEILING PLAN BUILDINGS R5 & R6

0 2 4 8 16 24

N

## LEGEND

- (E) 2' X 4' ACOUSTIC TILE
- (E) 1' X 1' ACOUSTIC TILE
- GYPSUM BOARD CEILING (SMOOTH FINISH)
- EXISTING GYPSUM BOARD CEILING (SMOOTH FINISH) PATCH, REPAIR & PAINT
- EXPOSED ABOVE OR EXISTING CEILING TO REMAIN REFER TO ROOM FINISH SCHEDULE
- ELEC. FIXTURE RECESSED
- ELEC. FIXTURE SURFACE MTD.
- ELEC. FIXTURE RECESSED
- ELEC. FIXTURE SURFACE MTD.
- EXTERIOR ELEC. FIXTURE SURFACE MTD.
- (E) SUPPLY AIR DIFFUSER
- (E) RETURN AIR GRILLE
- (E) EXHAUST AIR GRILLE
- ILLUMINATED EXIT SIGN ARROW INDICATES DIRECT.


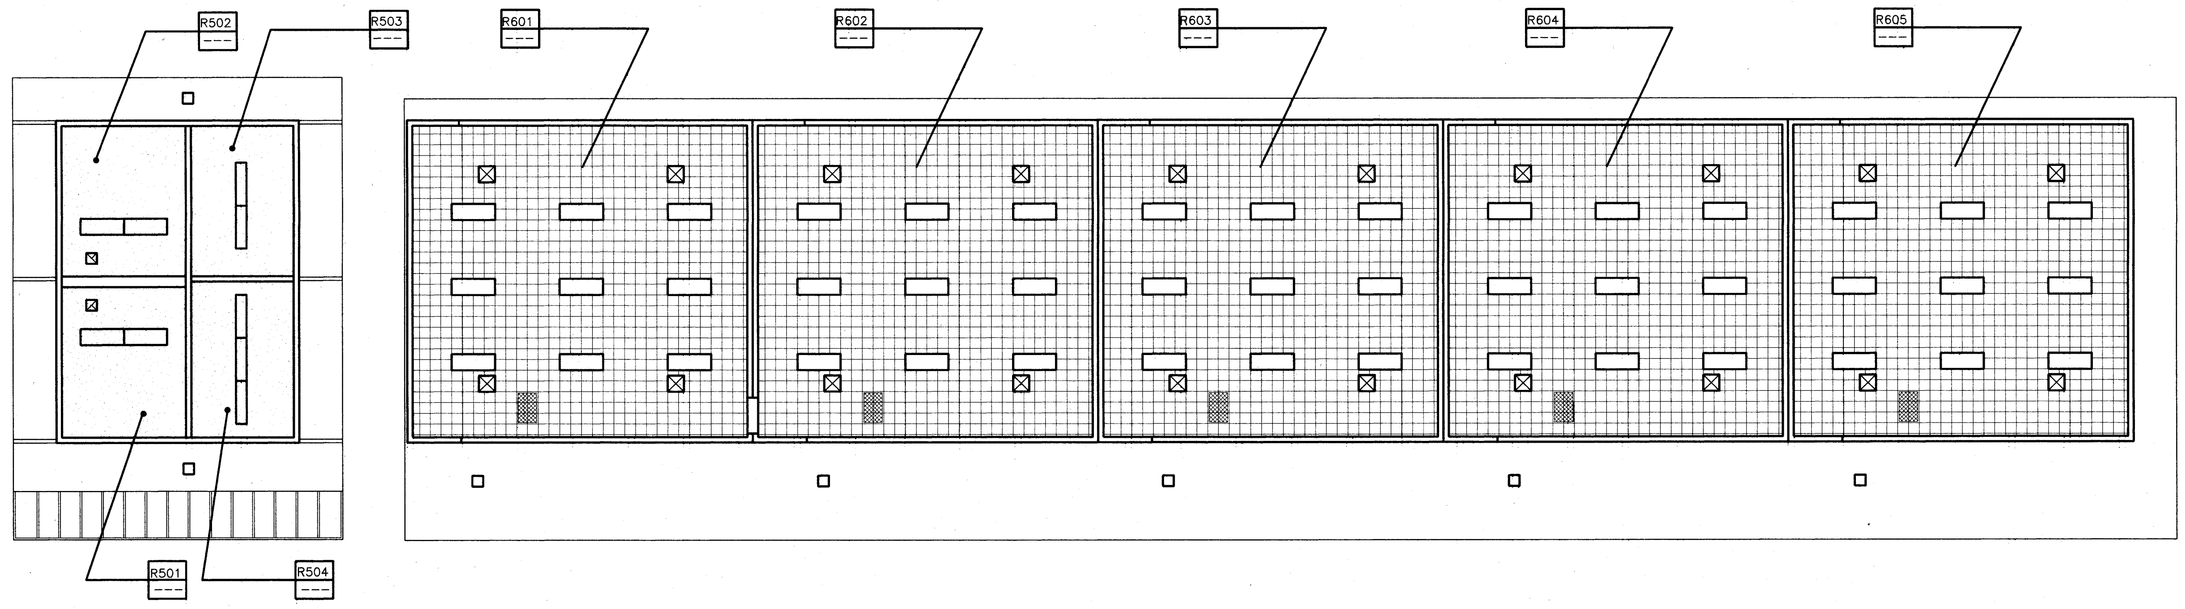


**R5** **R6**

NOTE: NO WORK REQUIRED IN THIS BUILDING

# REFLECTED CEILING PLAN BUILDINGS R5 & R6

0 2 4 8 16 24

N


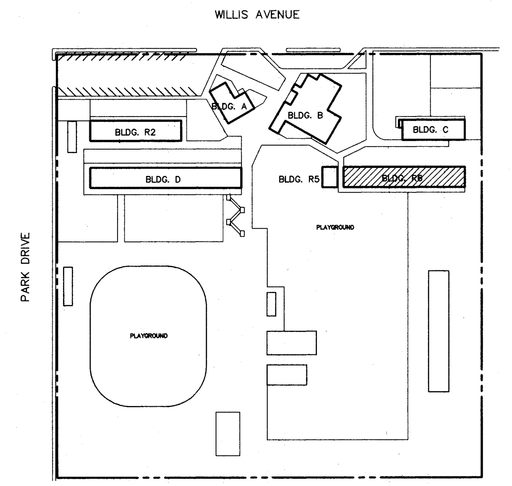


N

**KEY PLAN**

IDENTIFICATION STAMP
DIV. OF THE STATE ARCHITECT
OFFICE OF REGULATION SERVICES
APPL 101118
AC. — FLS. 7/7 SS 6 of 7
DATE OCT 07 1998


**bfgc architects planners inc.**

**bakersfield**

5500 ming avenue, suite 450, bakersfield ca. 93309-4631
805 836-4300 fax 805 836-4311

san luis obispo

3211 broad street suite 113
san luis obispo, california 93401
805 546-0433

san jose

160 west santa clara st. suite 525
san jose, california 95113
408 924-0841

principal architects

david r. cartnal, a.i.a. C-6564
frank a. ghezzi, a.i.a. C-3132
mark engelen, a.i.a. C-8021
william r. tuculet, a.i.a. C-8702
dean a. tatsuno, a.i.a. C- 9190
bruce m. biggar, a.i.a. C-23134
brad a. henderson, a.i.a. C-10901
richard l. mello, a.i.a. C-18079


# HORT SCHOOL MODERNIZATION

**BAKERSFIELD CITY SCHOOL DISTRICT**

2301 PARK DRIVE
BAKERSFIELD, CA. 93306

**REFLECTED CEILING PLAN**

**BUILDINGS R5 & R6**
1/8" = 1'-0"

| | |
|---|---|
| job no. | 97-276 |
| date | JULY 8, 98 |
| drawn by | J.L.G. |
| chk'd by | ROB T. |
| copyright | 1998 |

A 8.04

PLOT DATE: 10-6-98
PATH\NAME: \LISA\DRAWING\97-276\DWG\776C804.dc5