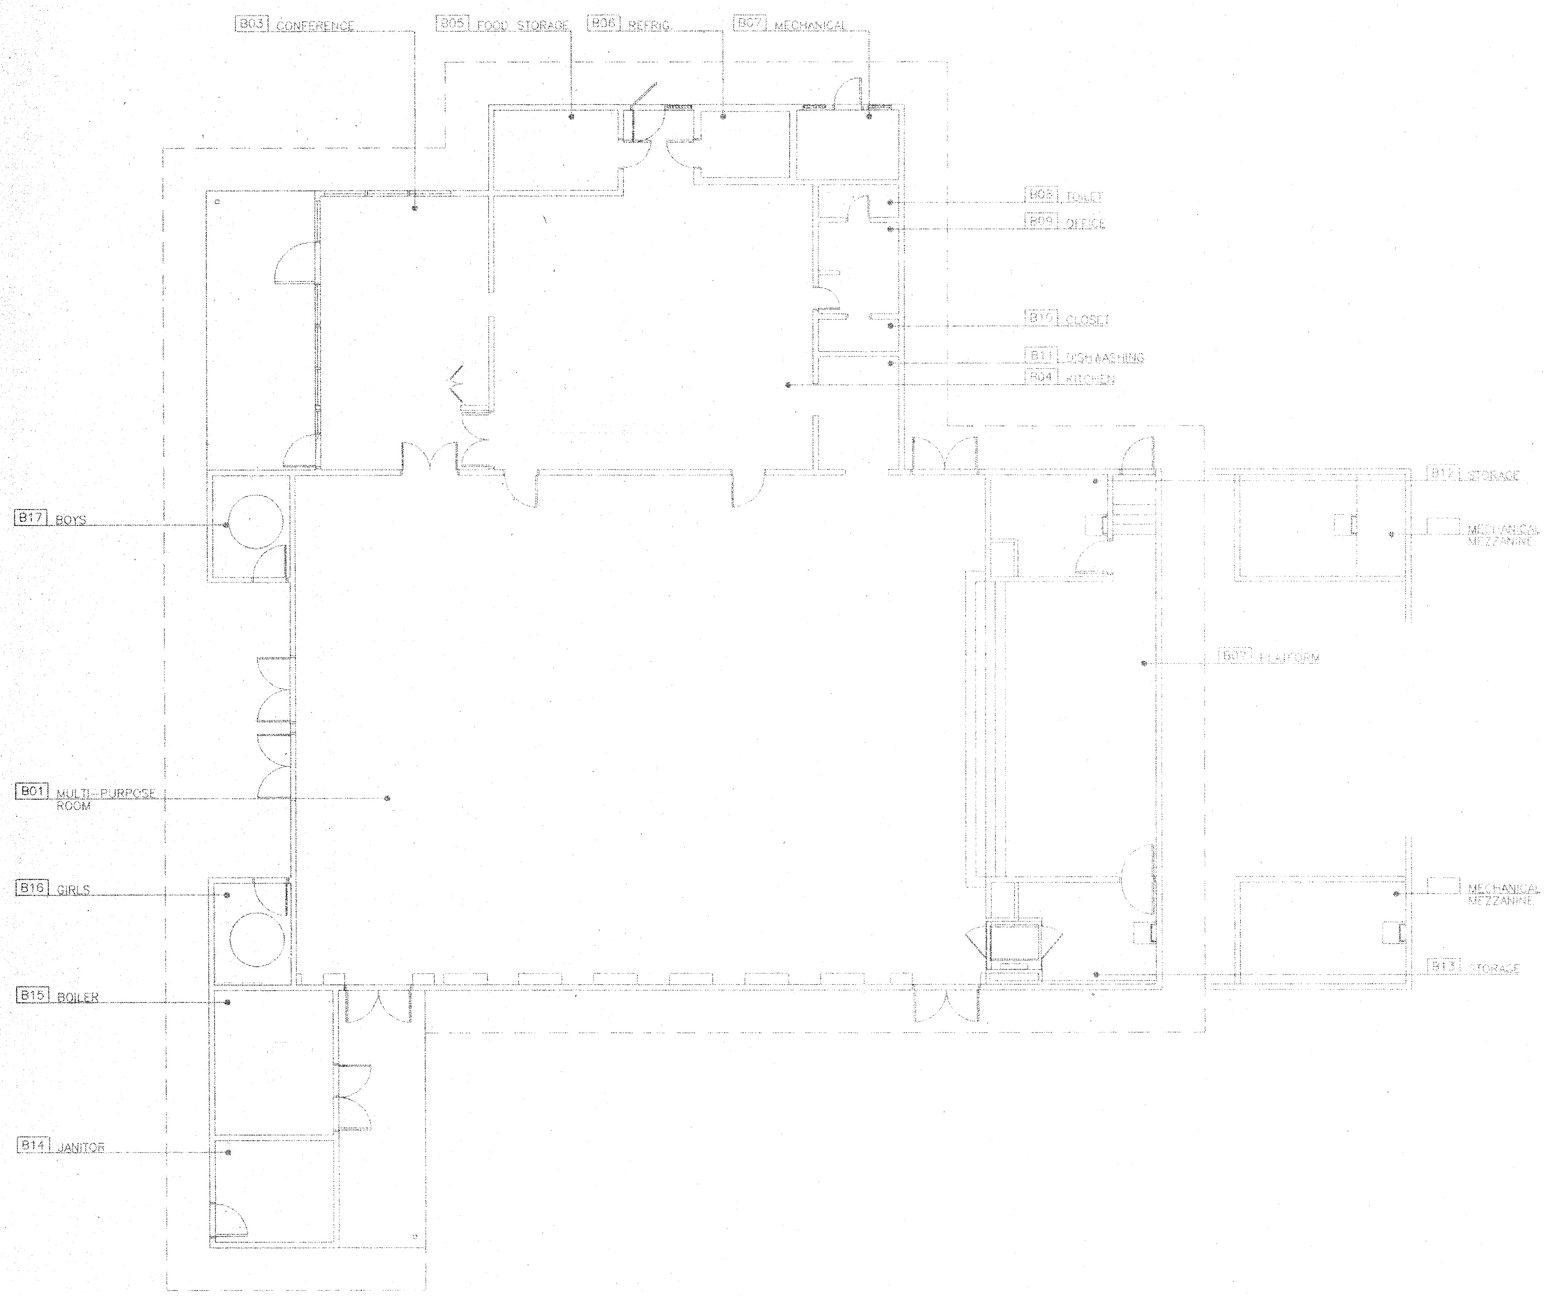

BUILDING "B" POWER & SIGNAL PLAN

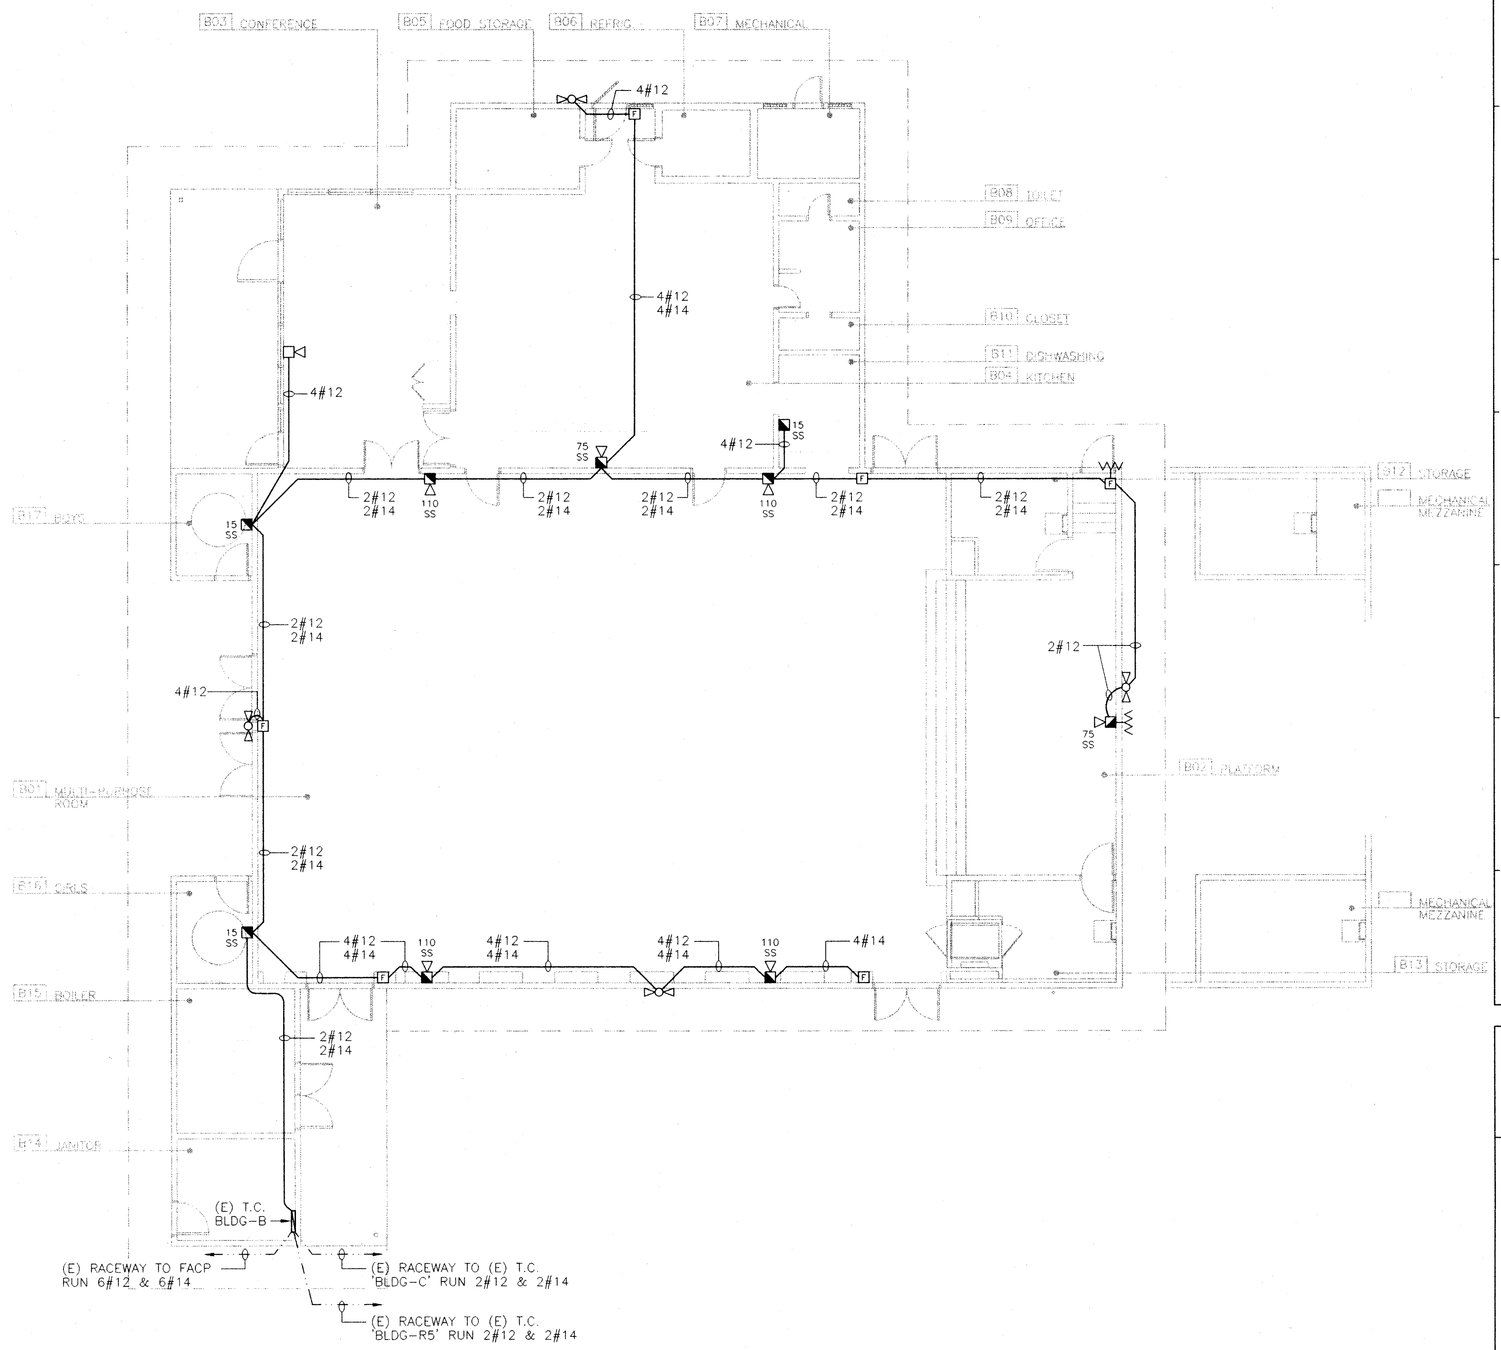

BUILDING "B" FIRE ALARM PLAN

BUILDING "B" ELECTRICAL FLOOR PLAN

0 2 4 8 16 24

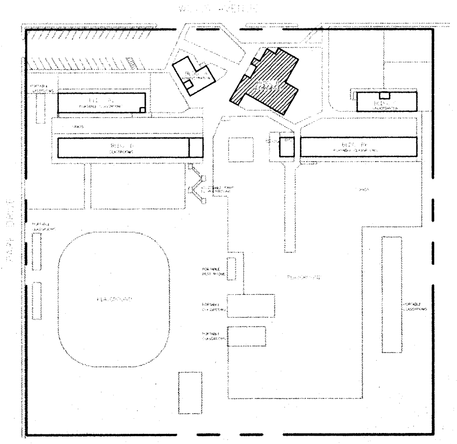

KEY PLAN

N

bfgc

DSA APPROVED
OCT 07 1998

REGISTERED PROFESSIONAL ENGINEER
JAMES W. GRAHAM
No. 5101
09/30/02
Electrical Engineer
STATE OF CALIFORNIA

INTERSTATE ENGINEERING INC.
ESTABLISHED 1968
466 W. Fallbrook Ave., Suite 106
Fresno, California 93711
(209)432-4490 / (209) 432-4494 fax
James W. Graham, Electrical Engineer
E.E. #5101

bfgc architects planners inc.
bakersfield
5500 ming avenue, suite 450, bakersfield, ca. 93309-4631
805 836-4300 fax 805 836-4311

san luis obispo
3211 broad street, suite 113
san luis obispo, california 93401
805 546-0433

san jose
160 west santa clara st., suite 550
san jose, california 95113
408 924-0841

principal architects
david r. cartnal, a.i.a., C-6564 dean a tatsuno, a.i.a., C- 9190
frank a. ghezzi, a.i.a., C-3132 bruce m. biggar, a.i.a., C-23134
mark engelen, a.i.a., C-8021 brad a. henderson, a.i.a., C-10901
william r. tuculet, a.i.a., C-8702 richard f. mello, a.i.a., C-18079

HORT SCHOOL MODERNIZATION

BAKERSFIELD CITY SCHOOL DISTRICT

2301 PARK DRIVE
BAKERSFIELD, CA. 93306

BUILDING "B" ELECTRICAL FLOOR PLANS

job no.	97-276
date	MAY 12, 98
drawn by	C.A.
chk'd by	J.W.G.
copyright	1997

E
2.03

PLOT DATE: 10-05-98 (PS=96)
PATH NAME: CA:\DWGS\BFGC\98-117\HORT-E203