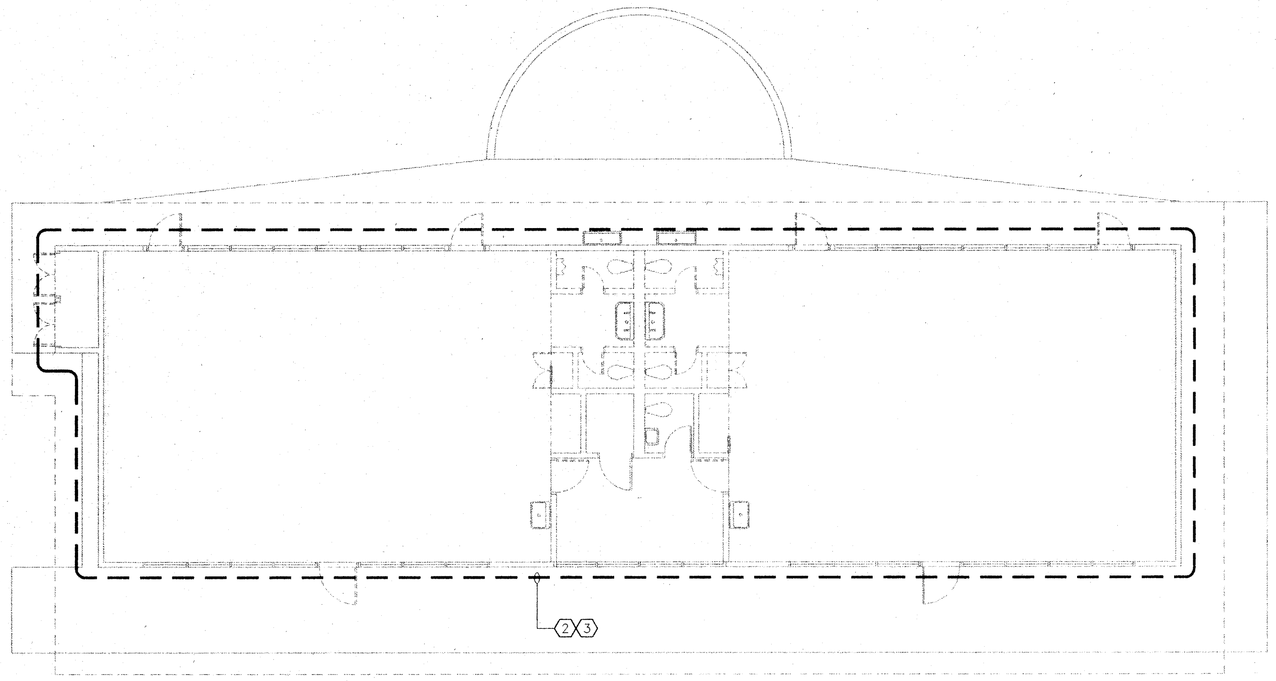

BUILDING "C" DEMOLITION PLAN

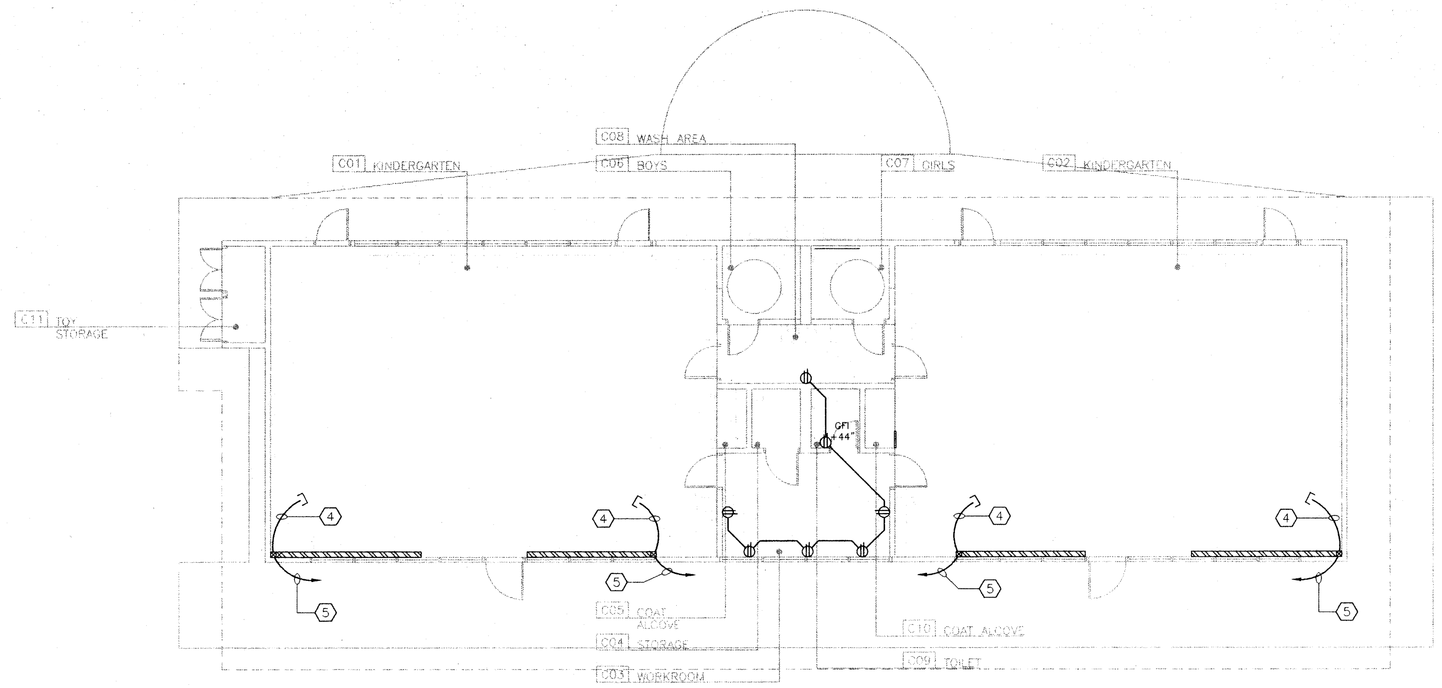

BUILDING "C" POWER/SIGNAL PLAN

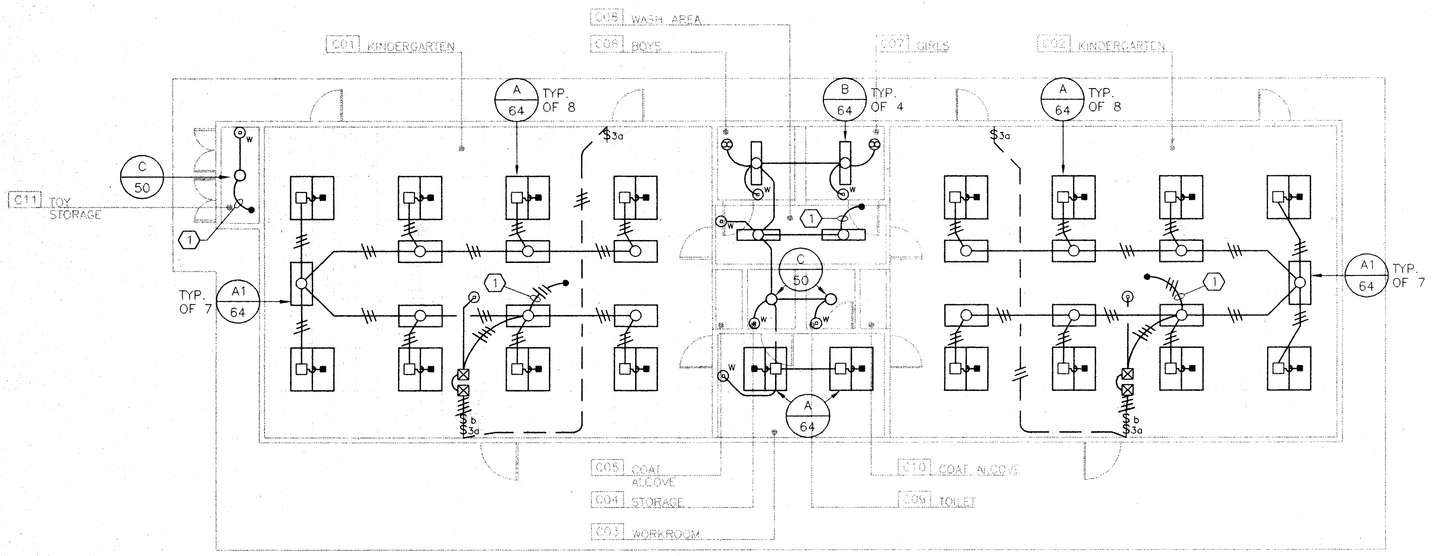

BUILDING "C" LIGHTING PLAN

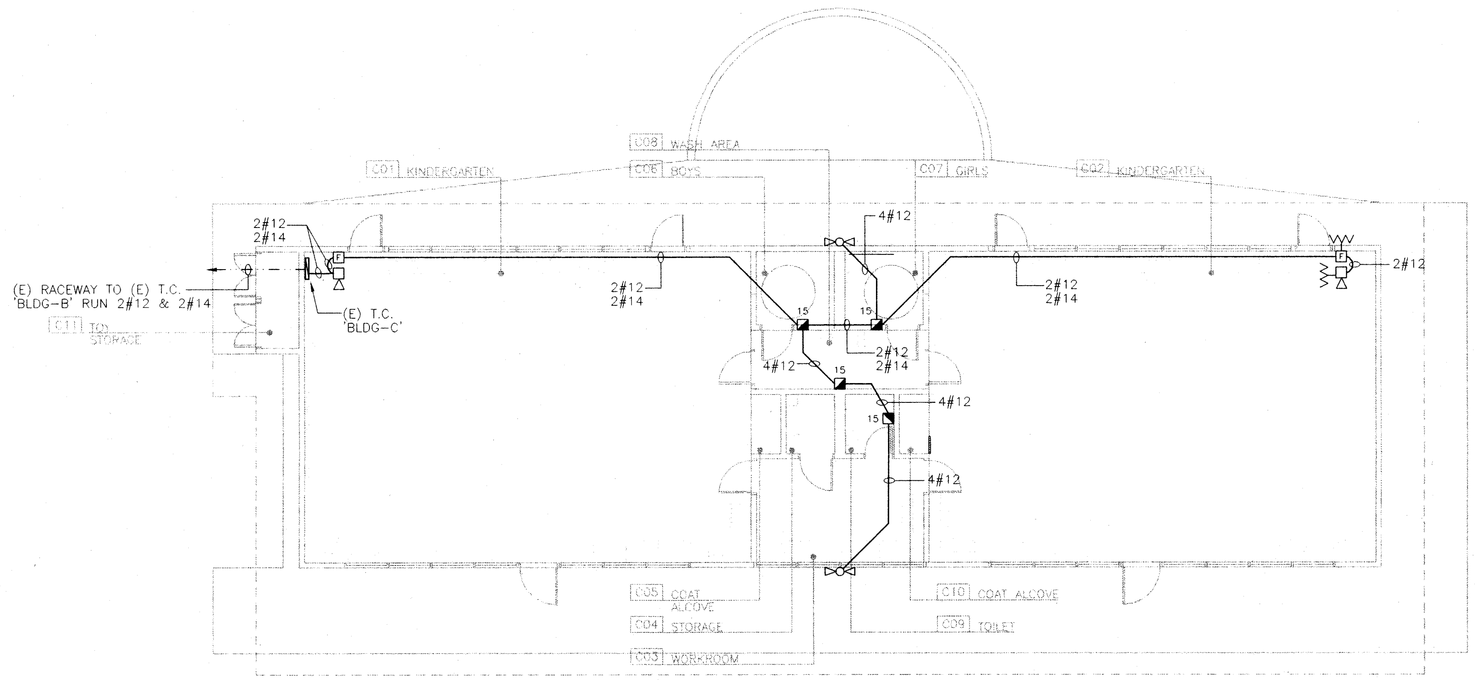

BUILDING "C" FIRE ALARM PLAN

REFERENCE NOTES:

1. INTERCEPT AND EXTEND EXISTING LIGHTING CIRCUIT AS REQUIRED.
2. REMOVE ALL EXISTING LIGHT FIXTURES FOR THIS AREA. SEE LIGHTING PLAN FOR NEW LOCATIONS.
3. DISCONNECT AND REMOVE ALL EXISTING ELECTRICAL WIRING NOT BEING REUSE IN THIS AREA.
4. (2) 1 1/4"C-STUB-UP IN TO ATTIC FOR COMMUNICATIONS. SEE DETAIL 1/E4.01
5. 3/4"C-4#12 TO ELECTRICAL PANEL, INSTALL (2) 20A SINGLE POLE BREAKERS.

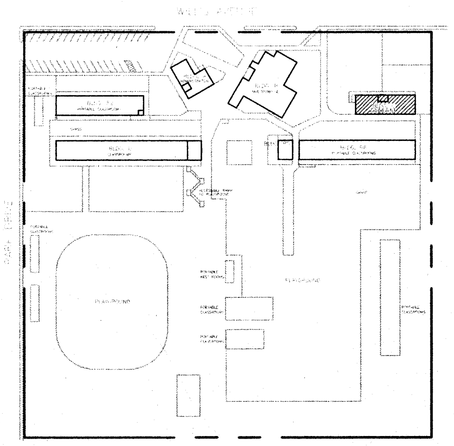

KEY PLAN

BUILDING "C" ELECTRICAL FLOOR PLAN

0 2 4 8 16 24

N

N

bfgc

OCT 07 1998

REGISTERED PROFESSIONAL ENGINEER
JAMES W. GRAHAM
No. 5101
09/30/02
Electrical Engineer
STATE OF CALIFORNIA

INTERSTATE ENGINEERING INC
ESTABLISHED 1968
466 W. Fallbrook Ave., Suite 106
Fresno, California 93711
(209) 432-4490 / (209) 432-4494 fax
James W. Graham, Electrical Engineer
E.E. #5101

bfgc architects planners inc.
bakersfield
5500 ming avenue, suite 450, bakersfield, ca. 93309-4631
805 836-4300 fax 805 836-4311

san luis obispo
3211 broad street, suite 113
san luis obispo, california 93401
805 546-0433

san jose
160 west santa clara st., suite 5
san jose, california 95113
408 924-0841

principal architects
david r. cartnal, a.i.a., C-6564 dean a tatsuno, a.i.a., C- 9190
frank a. ghezzi, a.i.a., C-3132 bruce m. biggar, a.i.a., C-23134
mark engelien, a.i.a., C-8021 brad a. henderson, a.i.a., C-10901
william r. tuculet, a.i.a., C-8702 richard l. mello, a.i.a., C-18079

HORT SCHOOL MODERNIZATION

BAKERSFIELD CITY SCHOOL DISTRICT

2301 PARK DRIVE
BAKERSFIELD, CA. 93306

BUILDING "C" ELECTRICAL FLOOR PLANS

job no.	97-276
date	MAY 12, 98
drawn by	C.A.
chk'd by	J.W.G.
copyright	1997

E 2.04

PLOT DATE: 10-05-98 (PS=96)
PATH NAME: CA:\DWGS\BFGC\98-117\HORT-E204