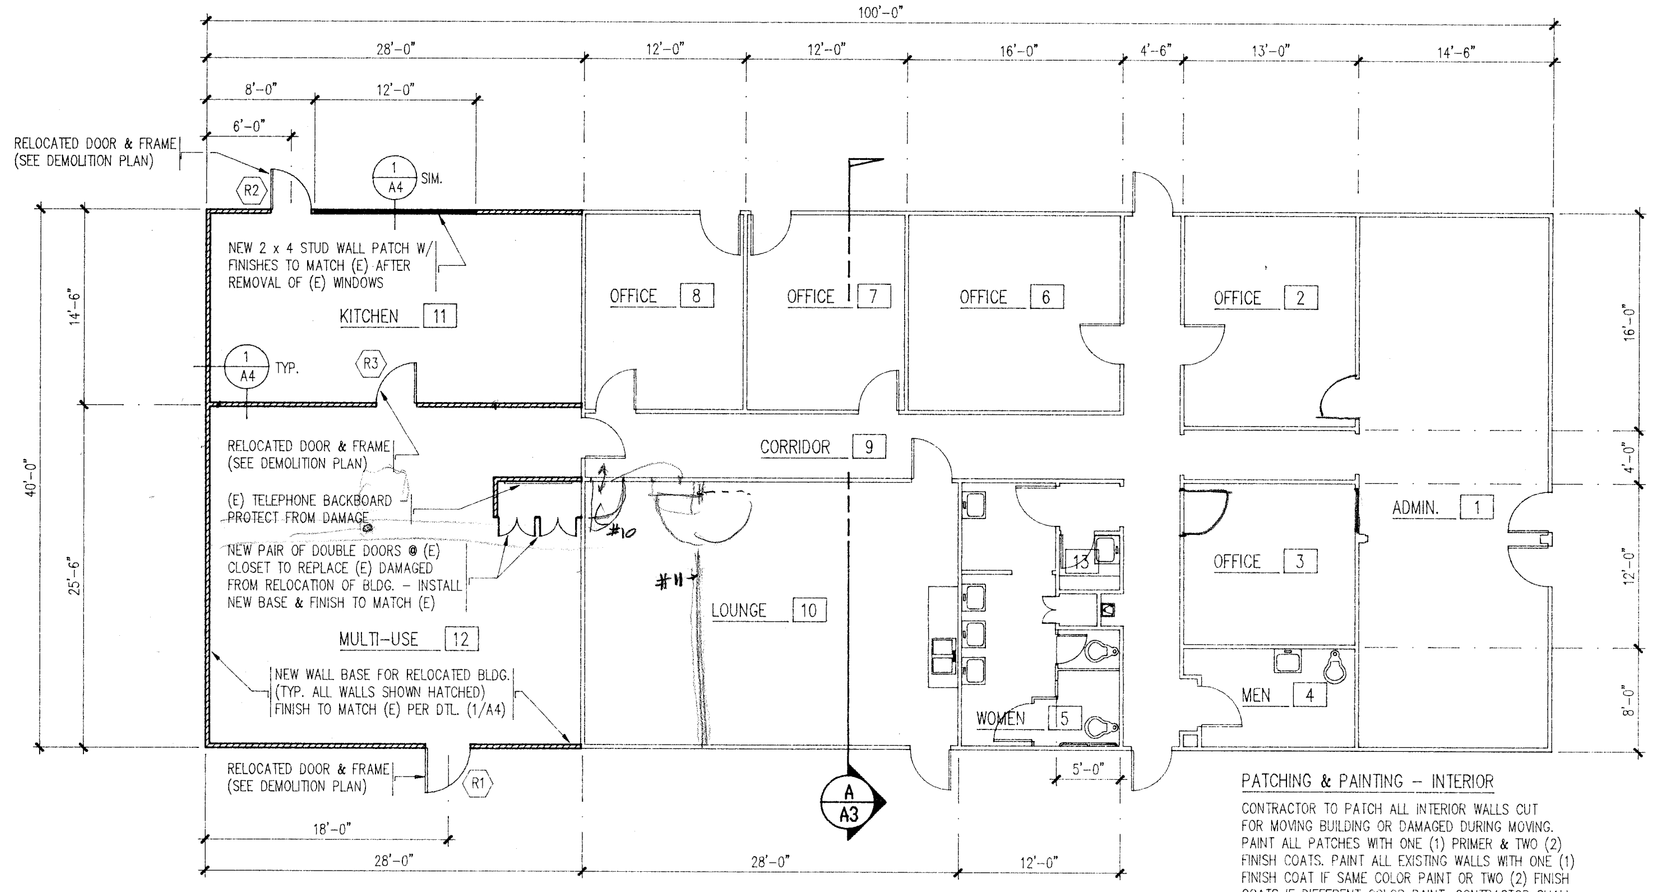

FLOOR PLAN

SCALE : 1/8" = 1'-0"

PATCHING & PAINTING -- INTERIOR

CONTRACTOR TO PATCH ALL INTERIOR WALLS CUT FOR MOVING BUILDING OR DAMAGED DURING MOVING. PAINT ALL PATCHES WITH ONE (1) PRIMER & TWO (2) FINISH COATS. PAINT ALL EXISTING WALLS WITH ONE (1) FINISH COAT IF SAME COLOR PAINT OR TWO (2) FINISH COATS IF DIFFERENT COLOR PAINT. CONTRACTOR SHALL REPAIR ANY DAMAGE TO CEILING, ROOFING & FIXTURES CAUSED BY THE MOVE.

MOVERS GENERAL NOTES :

1. GENERAL LAYOUT OF BEAMS SHOWN ON THIS PLAN ARE TO SERVE AS A GUIDE. FIELD VERIFY EXISTING CONDITIONS OF BUILDING @ STELLA HILLS SCHOOL SITE, FOR ALTERNATIVE LOCATIONS.
2. ALL DIMENSIONS SHOWN ON PLAN ARE LOCATING EXISTING WALLS. FIELD VERIFY EXACT LOCATIONS OF WALLS PRIOR TO DESIGNING MOVING SYSTEM.
3. SIZES OF BEAMS SHOWN ON PLAN ARE FOR SCHEMATIC LAYOUT ONLY. BEAM SIZES & CONFIGURATION MAY VARY DEPENDING ON MOVING SYSTEM.
4. SEE EXTERIOR ELEVATIONS ON SHEET (A4) FOR PENETRATIONS OF BEAMS THRU EXTERIOR & NOTE THE AMOUNT OF PATCH WORK NEEDED FOR EXTERIOR PANELS.
5. ALL REQUIRED HOLES THRU EXISTING EXTERIOR CEMENT ASBESTOES WALL PANELS SHALL BE CUT BY SCHOOL DISTRICT AS REQUESTED BY MOVING CONTRACTOR.

SCHEMATIC BEAM LOCATIONS

SCALE : 1/8" = 1'-0"

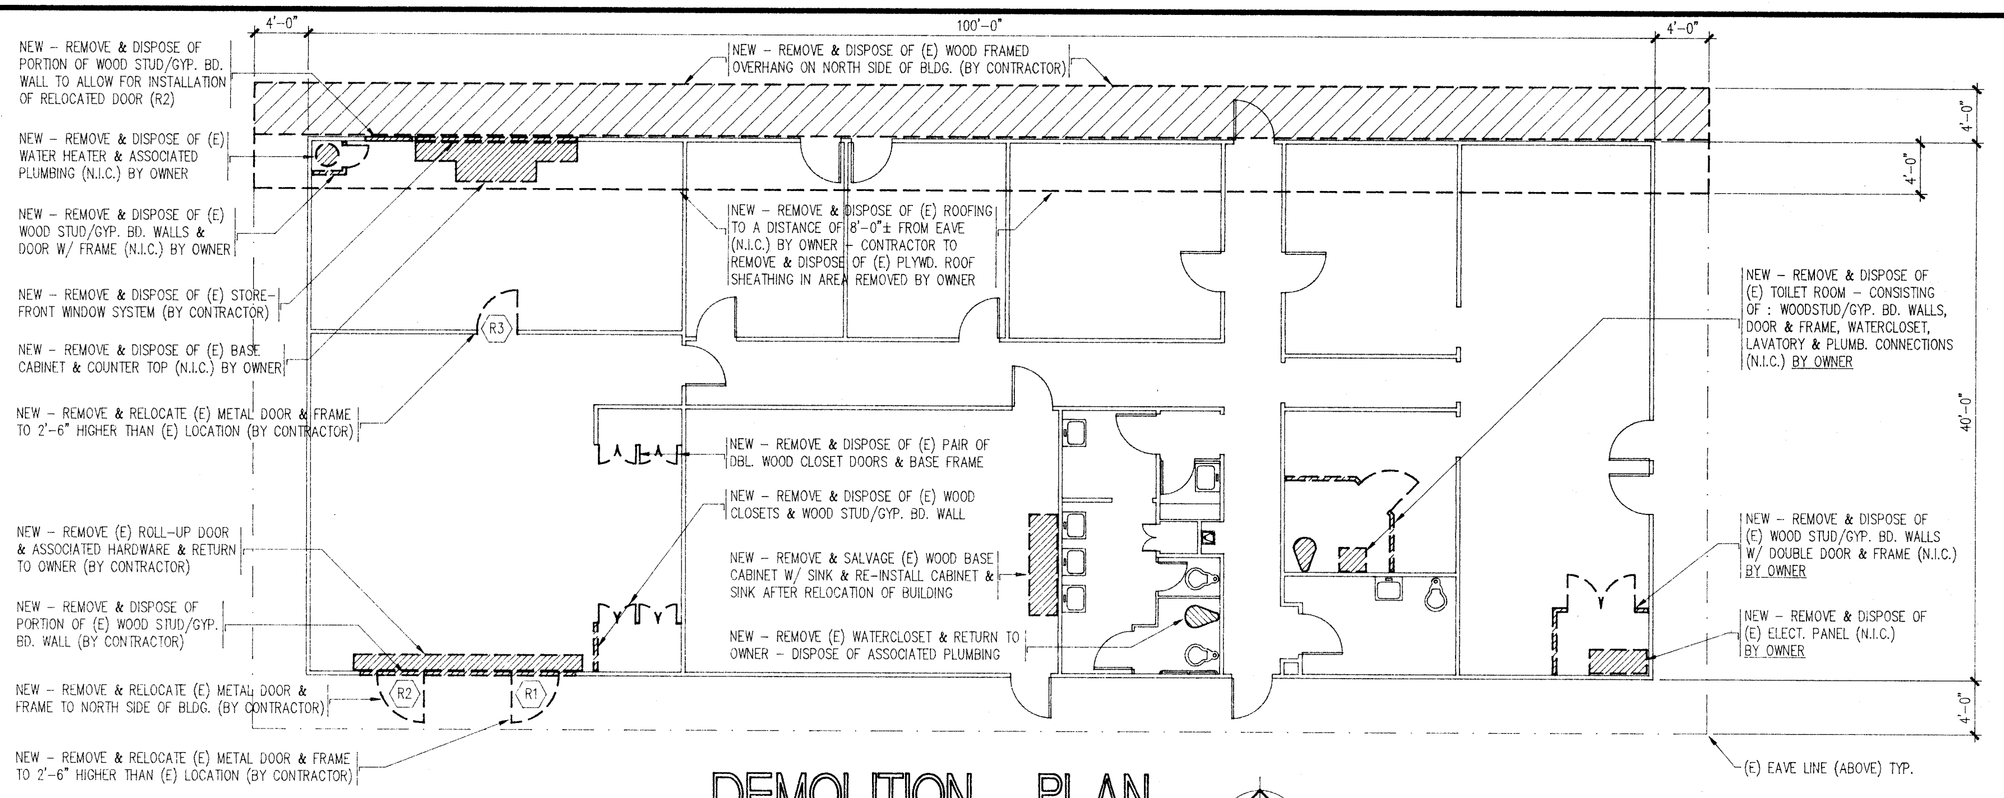

DEMOLITION PLAN

SCALE : 1/8" = 1'-0"

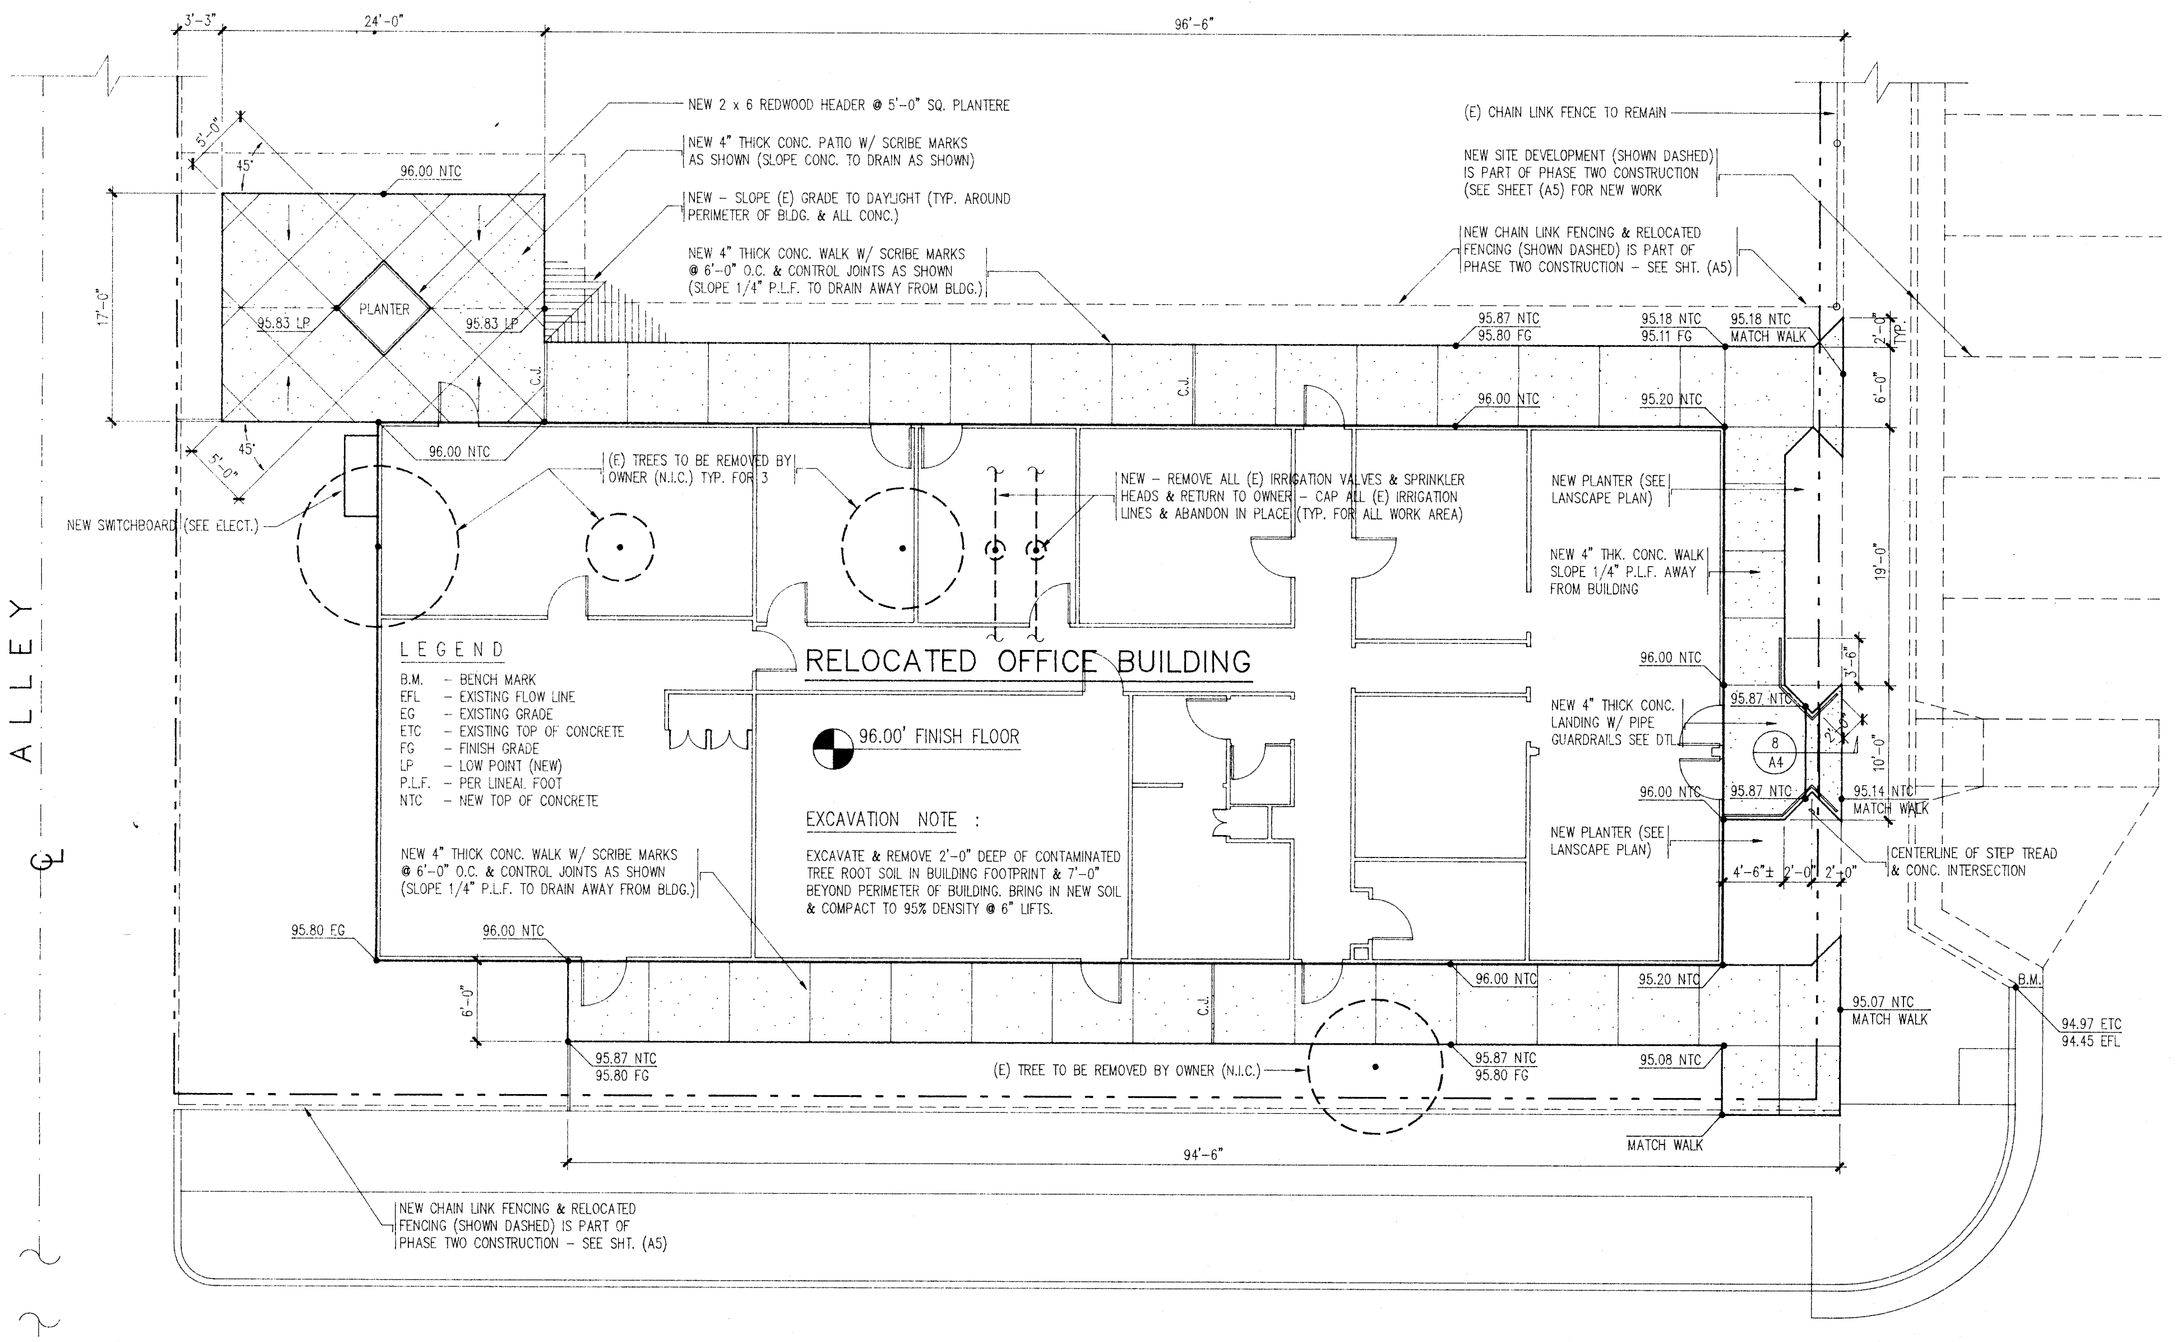

PARTIAL SITE DEVELOPMENT PLAN

SCALE : 1/8" = 1'-0"

Glenn Hartzell-Architect, Inc.
26 "H" STREET , 93304 , BAKERSFIELD , CALIFORNIA
P.O. BOX 2344 , 93303 (805) 324-6416
ARCHITECT C-10298
GLENN HARTZELL No. C-10298 OCT. 31, 1993 REG. DATE STATE OF CALIFORNIA

BAKERSFIELD CITY SCHOOL DISTRICT
BY RESOLUTION OF THE BOARD OF TRUSTEES APPROVED :
DATE

PART: SITE DEVELOPMENT PLAN ~ DEMO. PLAN ~ FLOOR PLAN ~ SCHEMATIC PLAN

(OFFICE BUILDING RELOCATION)
RAFER JOHNSON SCHOOL
BAKERSFIELD CITY SCHOOL DISTRICT
CORNER OF 9th & 'N' STREET, BAKERSFIELD, KERN COUNTY, CALIFORNIA

DATE 4-22-92
DRAWN J A

JOB NO. 167

SHEET NO. A 2

SHEET 2 OF 5