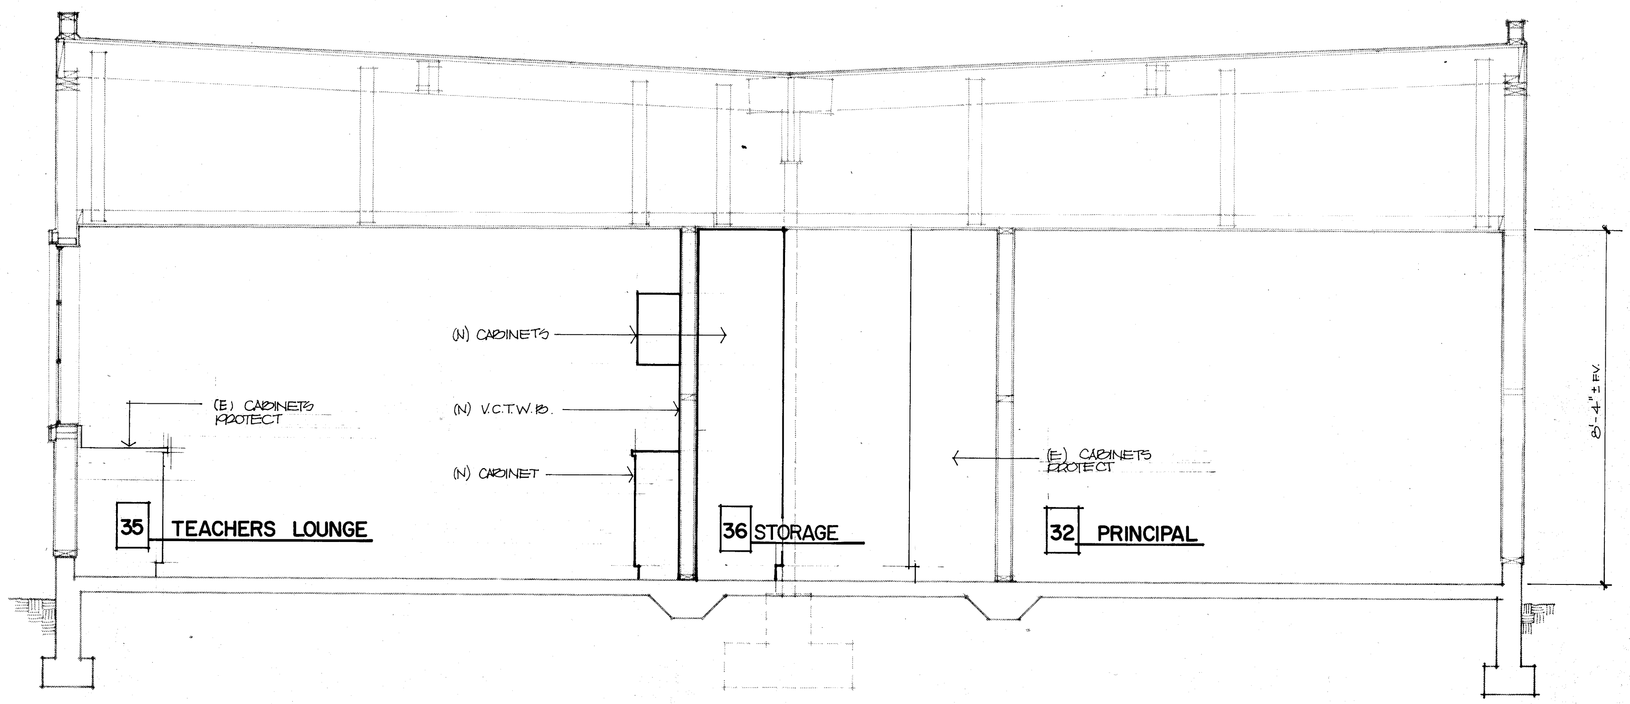

A BUILDING 'C' 01/2"

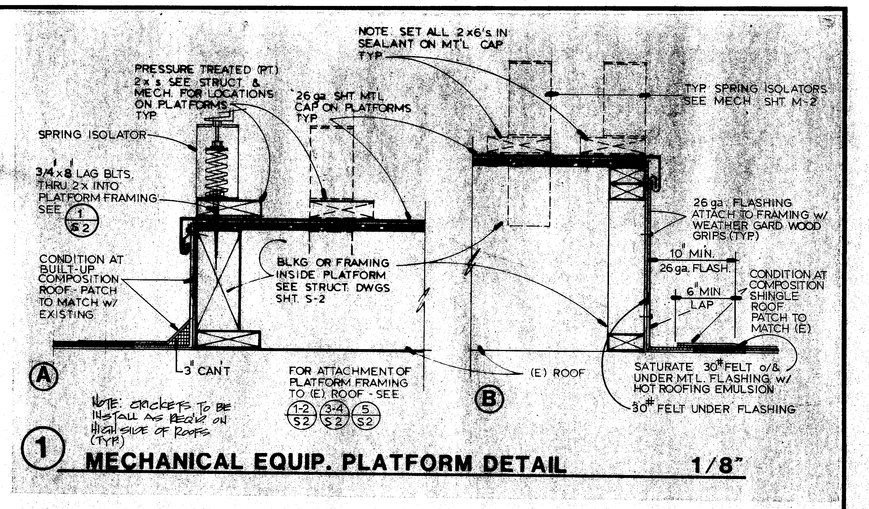

1 MECHANICAL EQUIP. PLATFORM DETAIL 1/8"

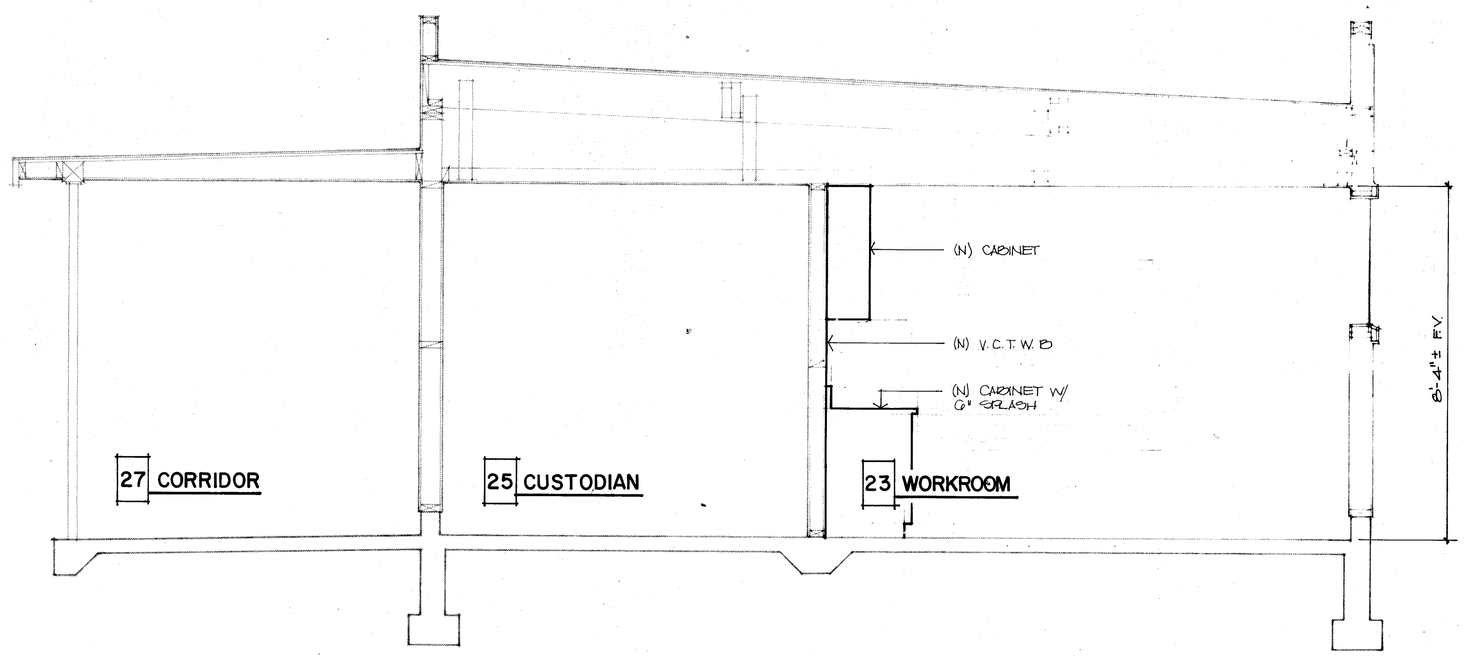

B BUILDING 'B' 01/2"

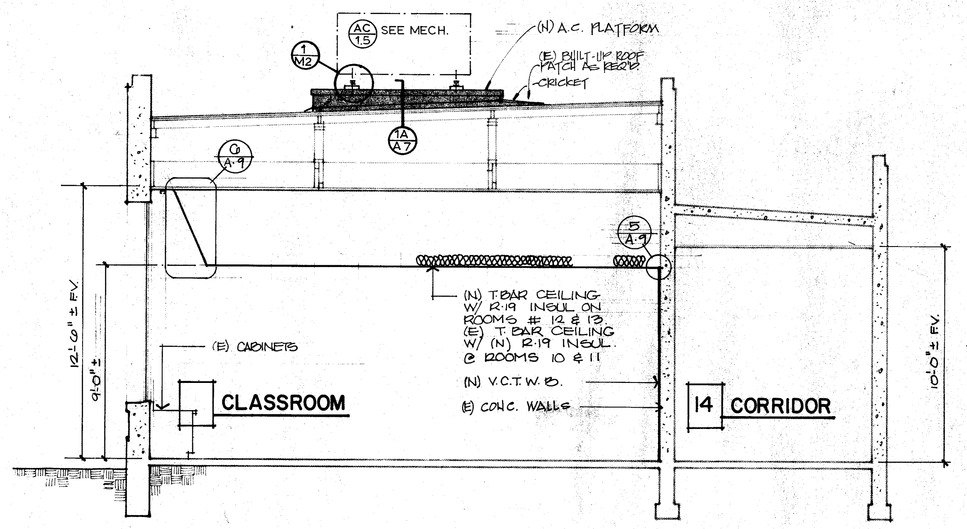

C BUILDING 'A' 01/4"

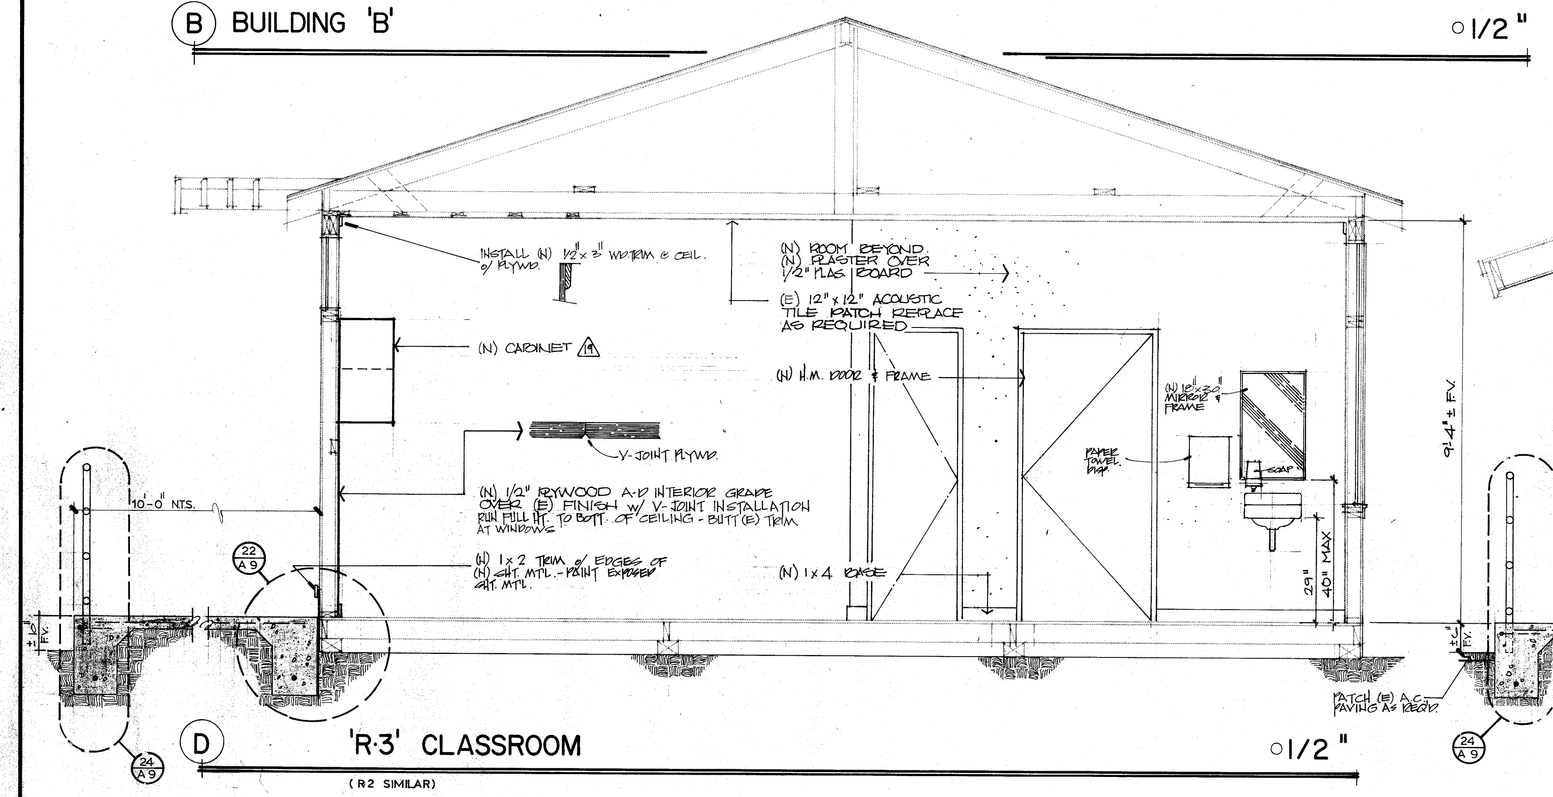

D 'R-3' CLASSROOM 01/2"

(R2 SIMILAR)

NOTE: PATCH ROOFING AT ALL (N) MECH. EQUIPMENT LOCATIONS OR (N) ROOF PENETRATIONS AS REQ'D. (MATCH (E) ROOFING.

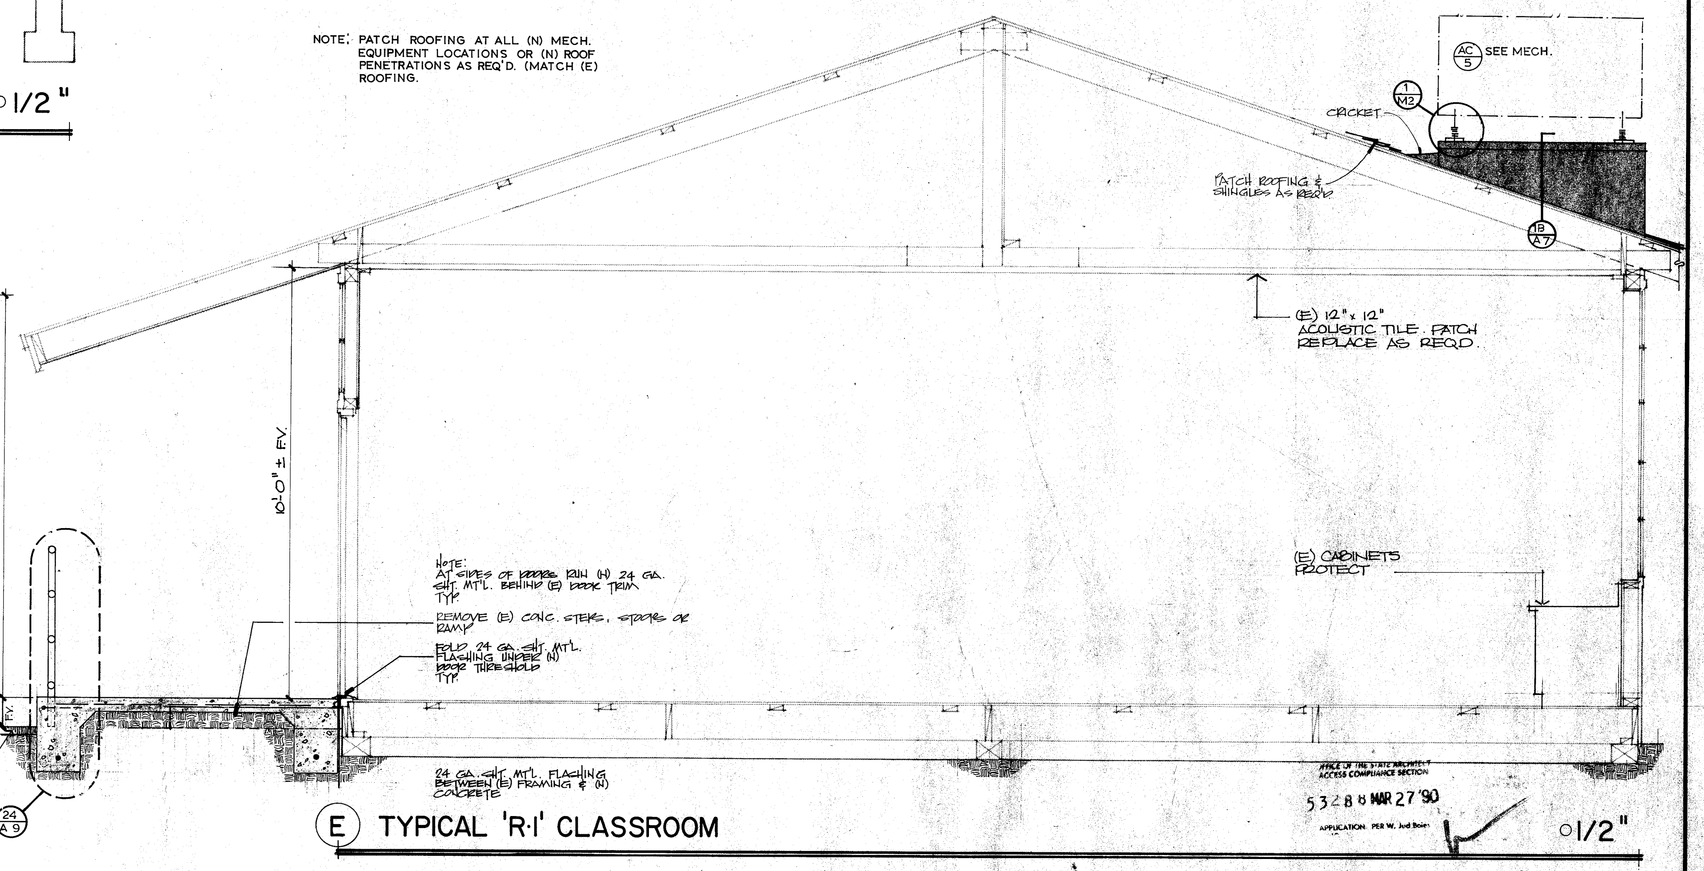

E TYPICAL 'R-1' CLASSROOM 01/2"

ROBERT F. STUHR ARCHITECT INC.
3121 CALIFORNIA AVE.
BAKERSFIELD CA.
93304 (805) 327-1632

ROBERT F. STUHR AIA C-1610
WILLIAM J. MELBY AIA C-16835
DANNY E. ORDIZ AIA C-14728

IDENTIFICATION STAMP
Department of General Services
Office of the State Architect
AUG 2 4 1990
Structural Safety Section
Appl. #A 5 3 2 8 8
Backchecked by

BUILDING SECTIONS

RAFER JOHNSON SCHOOL
1001 10TH. ST., BAKERSFIELD, CA.

BAKERSFIELD CITY SCHOOL DISTRICT
KERN COUNTY, CALIFORNIA

CHECK AND VERIFY ALL DIMENSIONS BEFORE PROCEEDING WITH THE WORK. REPORT DISCREPANCIES TO THE ARCHITECT. ALL CONSTRUCTION SHALL CONFORM TO UBC.

MARK	DATE	REVISIONS
△		
△		
△		
△		
△		

JOB NO. 844
DRAWN: eyten
CHECKED:
DATE:

A-7
7 OF 9 SHEETS

BLUEPRINT SERVICE 110182