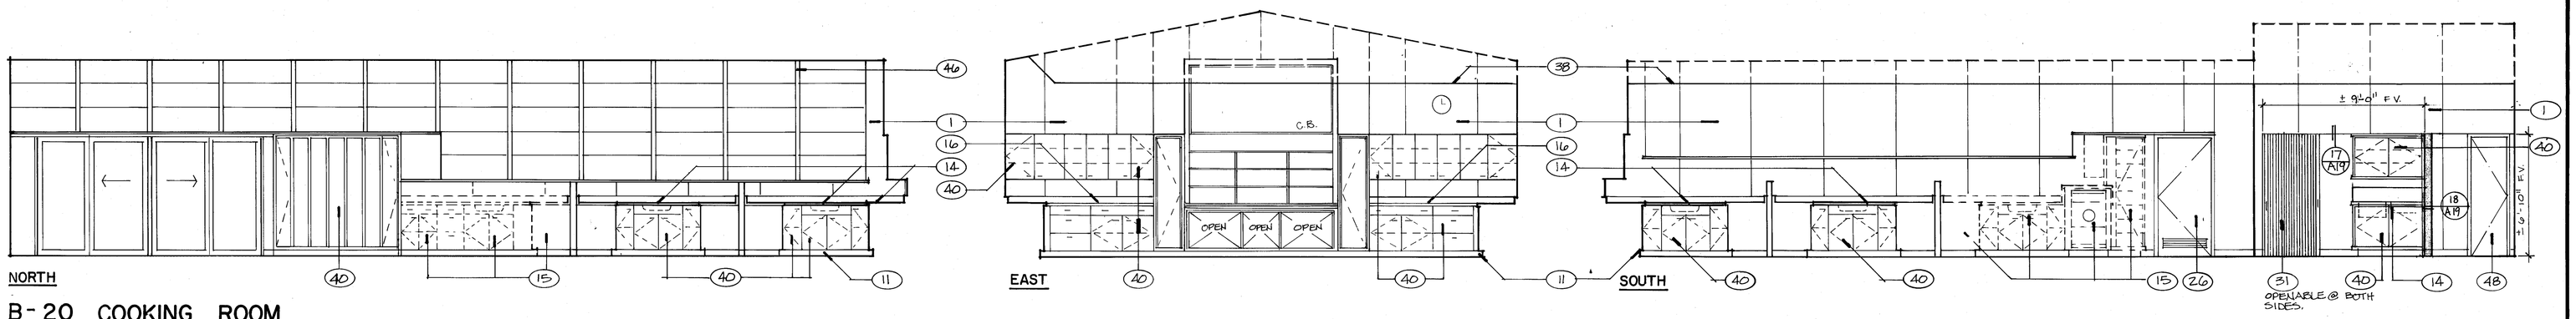

B-20 COOKING ROOM

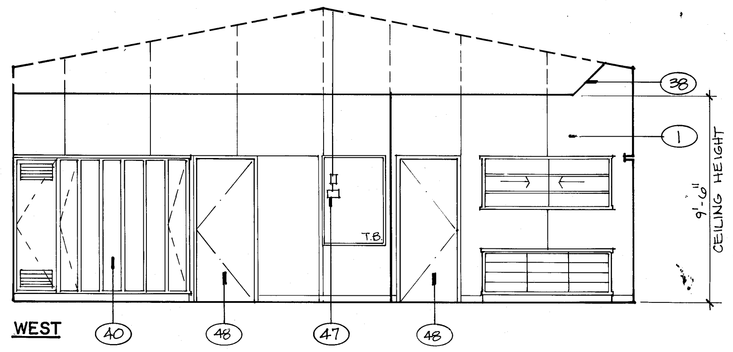

B-20 COOKING ROOM

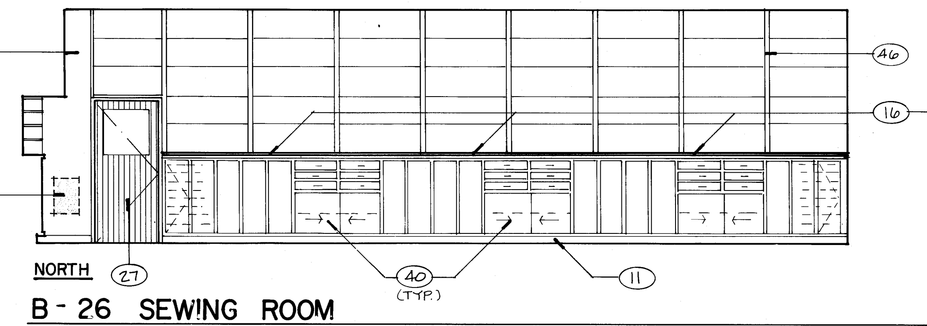

B-26 SEWING ROOM

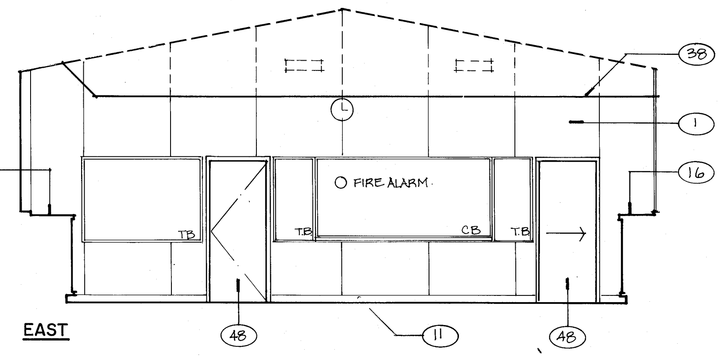

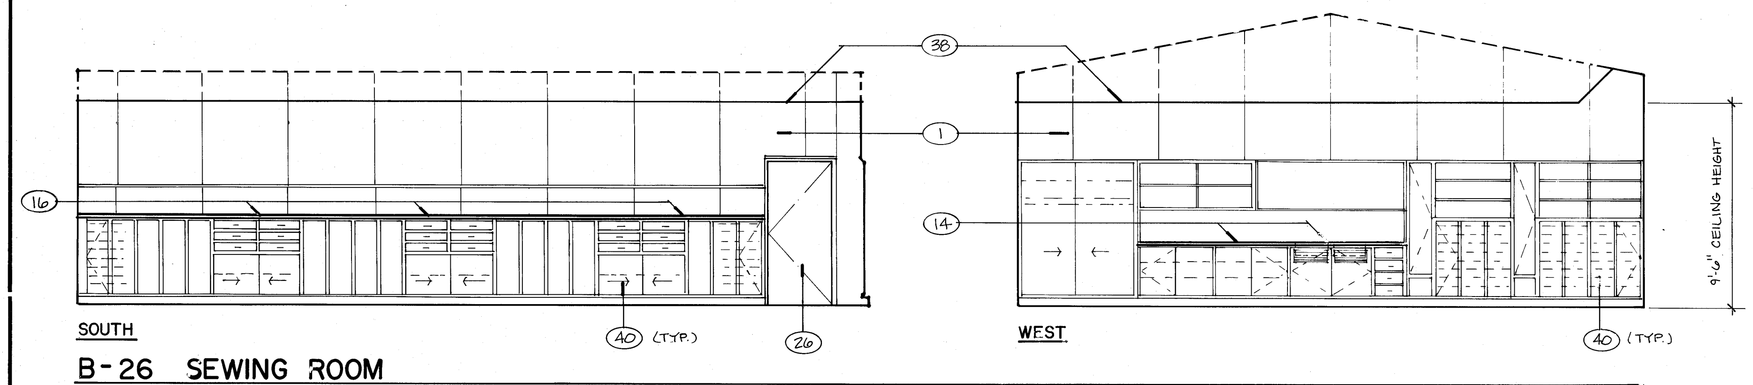

B-26 SEWING ROOM

UNIT B INTERIOR ELEVATIONS

INTERIOR ELEVATIONS NOTES

1. Patch walls as required, match (E) finish - paint.
2. Remove dashed (E) wall, patch as required - paint.
3. (N) 2x stud wall with finish to match (E) adjacent wall - paint.
4. (N) ceramic tile wainscot (thinset).
5. (N) opening for door.
6. Remove (E) door, patch wall, match (E) finish - paint.
7. Remove (E) window, patch wall, match (E) finish - paint.
8. Repair (E) ceramic tile wainscot as required.
9. REMOVE VENTS IN WALL. FILL W/2x6 AT 16" O.C. 4-16d TOE N. EA. END, 5/8 PLYWD NAIL W/8d AT 12" O.C. PATCH, MATCH(E.) ADJACENT WALL - PAINT.
10. Replace (E) glazing with cement fiber panels.
11. (N) R.T.S.B.
12. (N) HM door/frame and H.C. hardware.
13. (N) toilet partitions.
14. Replace (E) sink and countertop with (N) sink and laminated plastic countertop.
15. Remove dashed (E) cabinets and plumbing if any, patch walls as required. cap any plumbing lines - paint walls.
16. Remove (E) countertops. replace with (N) laminated plastic countertops.
17. Remove (E) toilet accessories.
18. (N) toilet paper dispenser.
19. (N) paper towel dispenser.
20. (N) soap dispenser.
21. Replace (E) toilet partitions with (N). Patch walls as required per adjacent finish
22. (N) cabinets as per schedule.
23. Remove (E) shelving - patch as required - paint.
24. (N) shelves at wall as indicated.
25. (N) H.C. grab bars.
26. Replace (E) door hardware with H.C. hardware PAINT DOOR.
27. Replace (E) door with new H.M. door/frame and hardware.
28. Replace (E) door with (N) H.M. door/frame and H.C. hardware.
29. (N) solid core wood door. H.M. frame and H.C. hardware.
30. Reverse door swing - (N) H.M. door/frame and H.C. hardware.
31. (N) ACCORDIAN doors @ (E) opening.
32. Remove (E) dashed plumbing, cap lines as required.
33. (N) H.C. accessible toilet.
34. (N) wall mounted lav.
35. (N) toilet.
36. (N) wall strip elect. outlets as indicated
37. Patch ceiling as required - paint.
38. (N) T-bar suspended ceiling with fluorescent lights and R-19 insulation.
39. (N) ceiling gypboard w/ acoustical tile surface fixtures.
40. Strip, fill, sand & paint exterior surfaces of (E) cabinets.
41. Removed dashed (E) bench seat - patch wall as required.
42. Remove (E) closet door enlarge opening for (N) entry into remodeled women's toilet.
43. (N) 2x plumbing wall.
44. (N) Mirror
45. Relocate (E) dashed cabinet to (N) location as indicated. Replace (E) countertop W/(N) laminated plastic countertop.
46. PAINT WINDOW FRAMES. & MUNTIONS
47. REPLACE (E) THERMOSTATS W/(N) ENERGY MANAGEMENT SYSTEM PROGRAMABLE UNITS.
48. PREP - PAINT (E.) DOOR
49. REMOVE (E) BLINDS WALL - PATCH AS REQ'D. - APPLY (N) VINYL WALL COVERING.

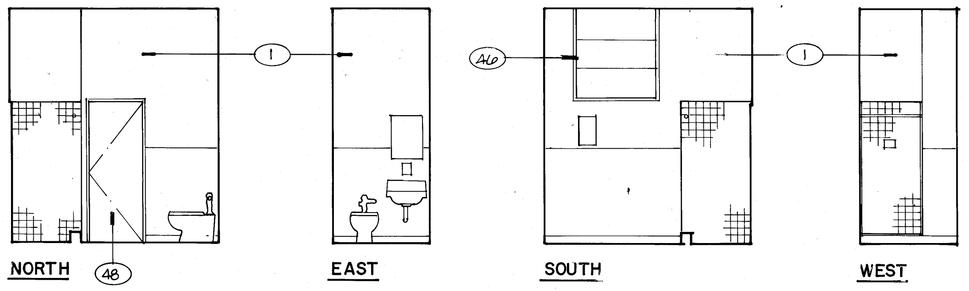

C-32 TOILET/SHOWER ROOM

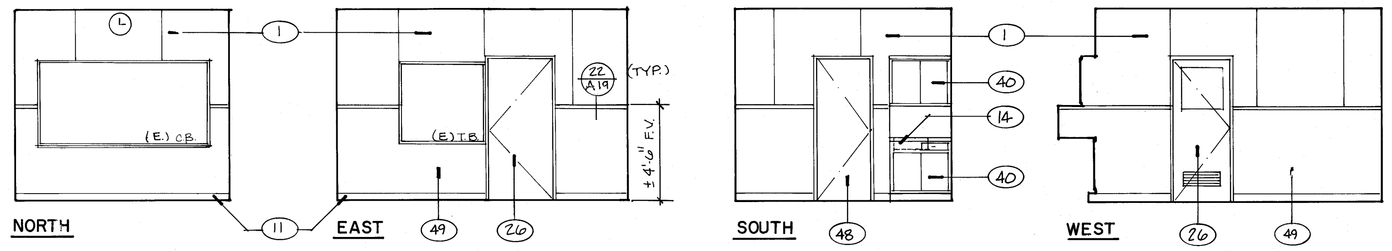

C-33 OFFICE

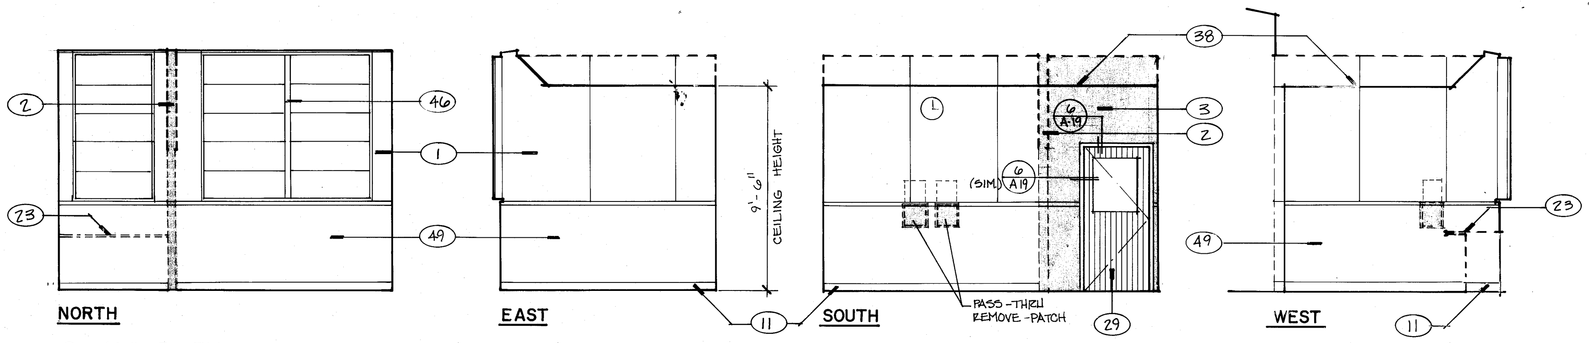

C-34 & 35 OFFICE/ALCOVE

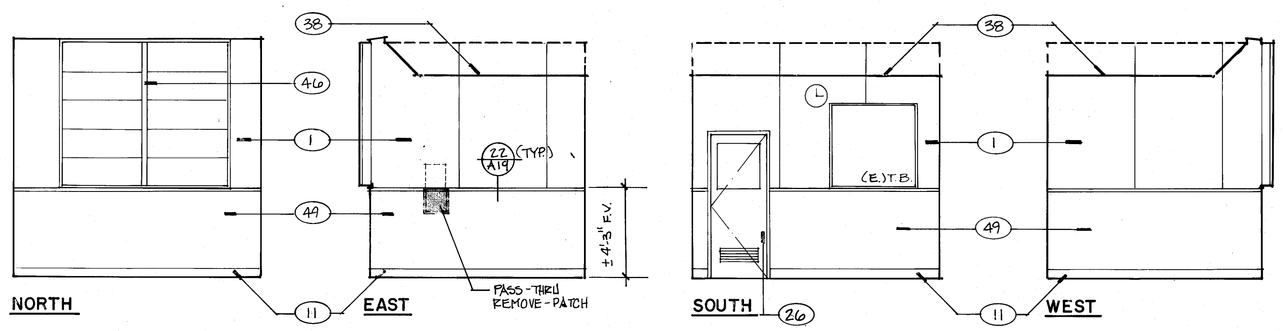

C-36 OFFICE

UNIT C INTERIOR ELEVATIONS

ROBERT F. STUHR ARCHITECT INC.

3121 CALIFORNIA AVE.
BAKERSFIELD CA.
93304 (805) 327-1632

EXP.-
ROBERT F. STUHR AIA C-1610
WILLIAM J. MELBY AIA C-16835
DANNY E. ORDIZ AIA C-14728

TITLE 24 & 1988 UBC.

W/C/CA

CHECK AND VERIFY ALL DIMENSIONS BEFORE PROCEEDING WITH THE WORK. REPORT DISCREPANCIES TO THE ARCHITECT. ALL CONSTRUCTION SHALL CONFORM TO UBC.

MARK	DATE	REVISIONS
△		
△		
△		
△		
△		

INTERIOR ELEVATIONS - UNITS B & C, NOTES

VISTA EAST CONTINUATION HIGH SCHOOL 30 YEAR MODERNIZATION

815 EUREKA STREET
KERN HIGH SCHOOL DISTRICT
KERN COUNTY, CALIFORNIA

JOB NO: 707
DRAWN: M.K.B.
CHECKED:
DATE: 6-14-90

10 OF 19 SHEETS

BLUEPRINT SERVICE 110182