Item (3)
#4

Refer to Architectural Drawings, Sheet A1.11 – Site Plan:

DELETE modification of existing concrete sidewalk east of Building 200 (Multipurpose). Detail 11/A10.03, for "passenger loading" from the scope of this project.

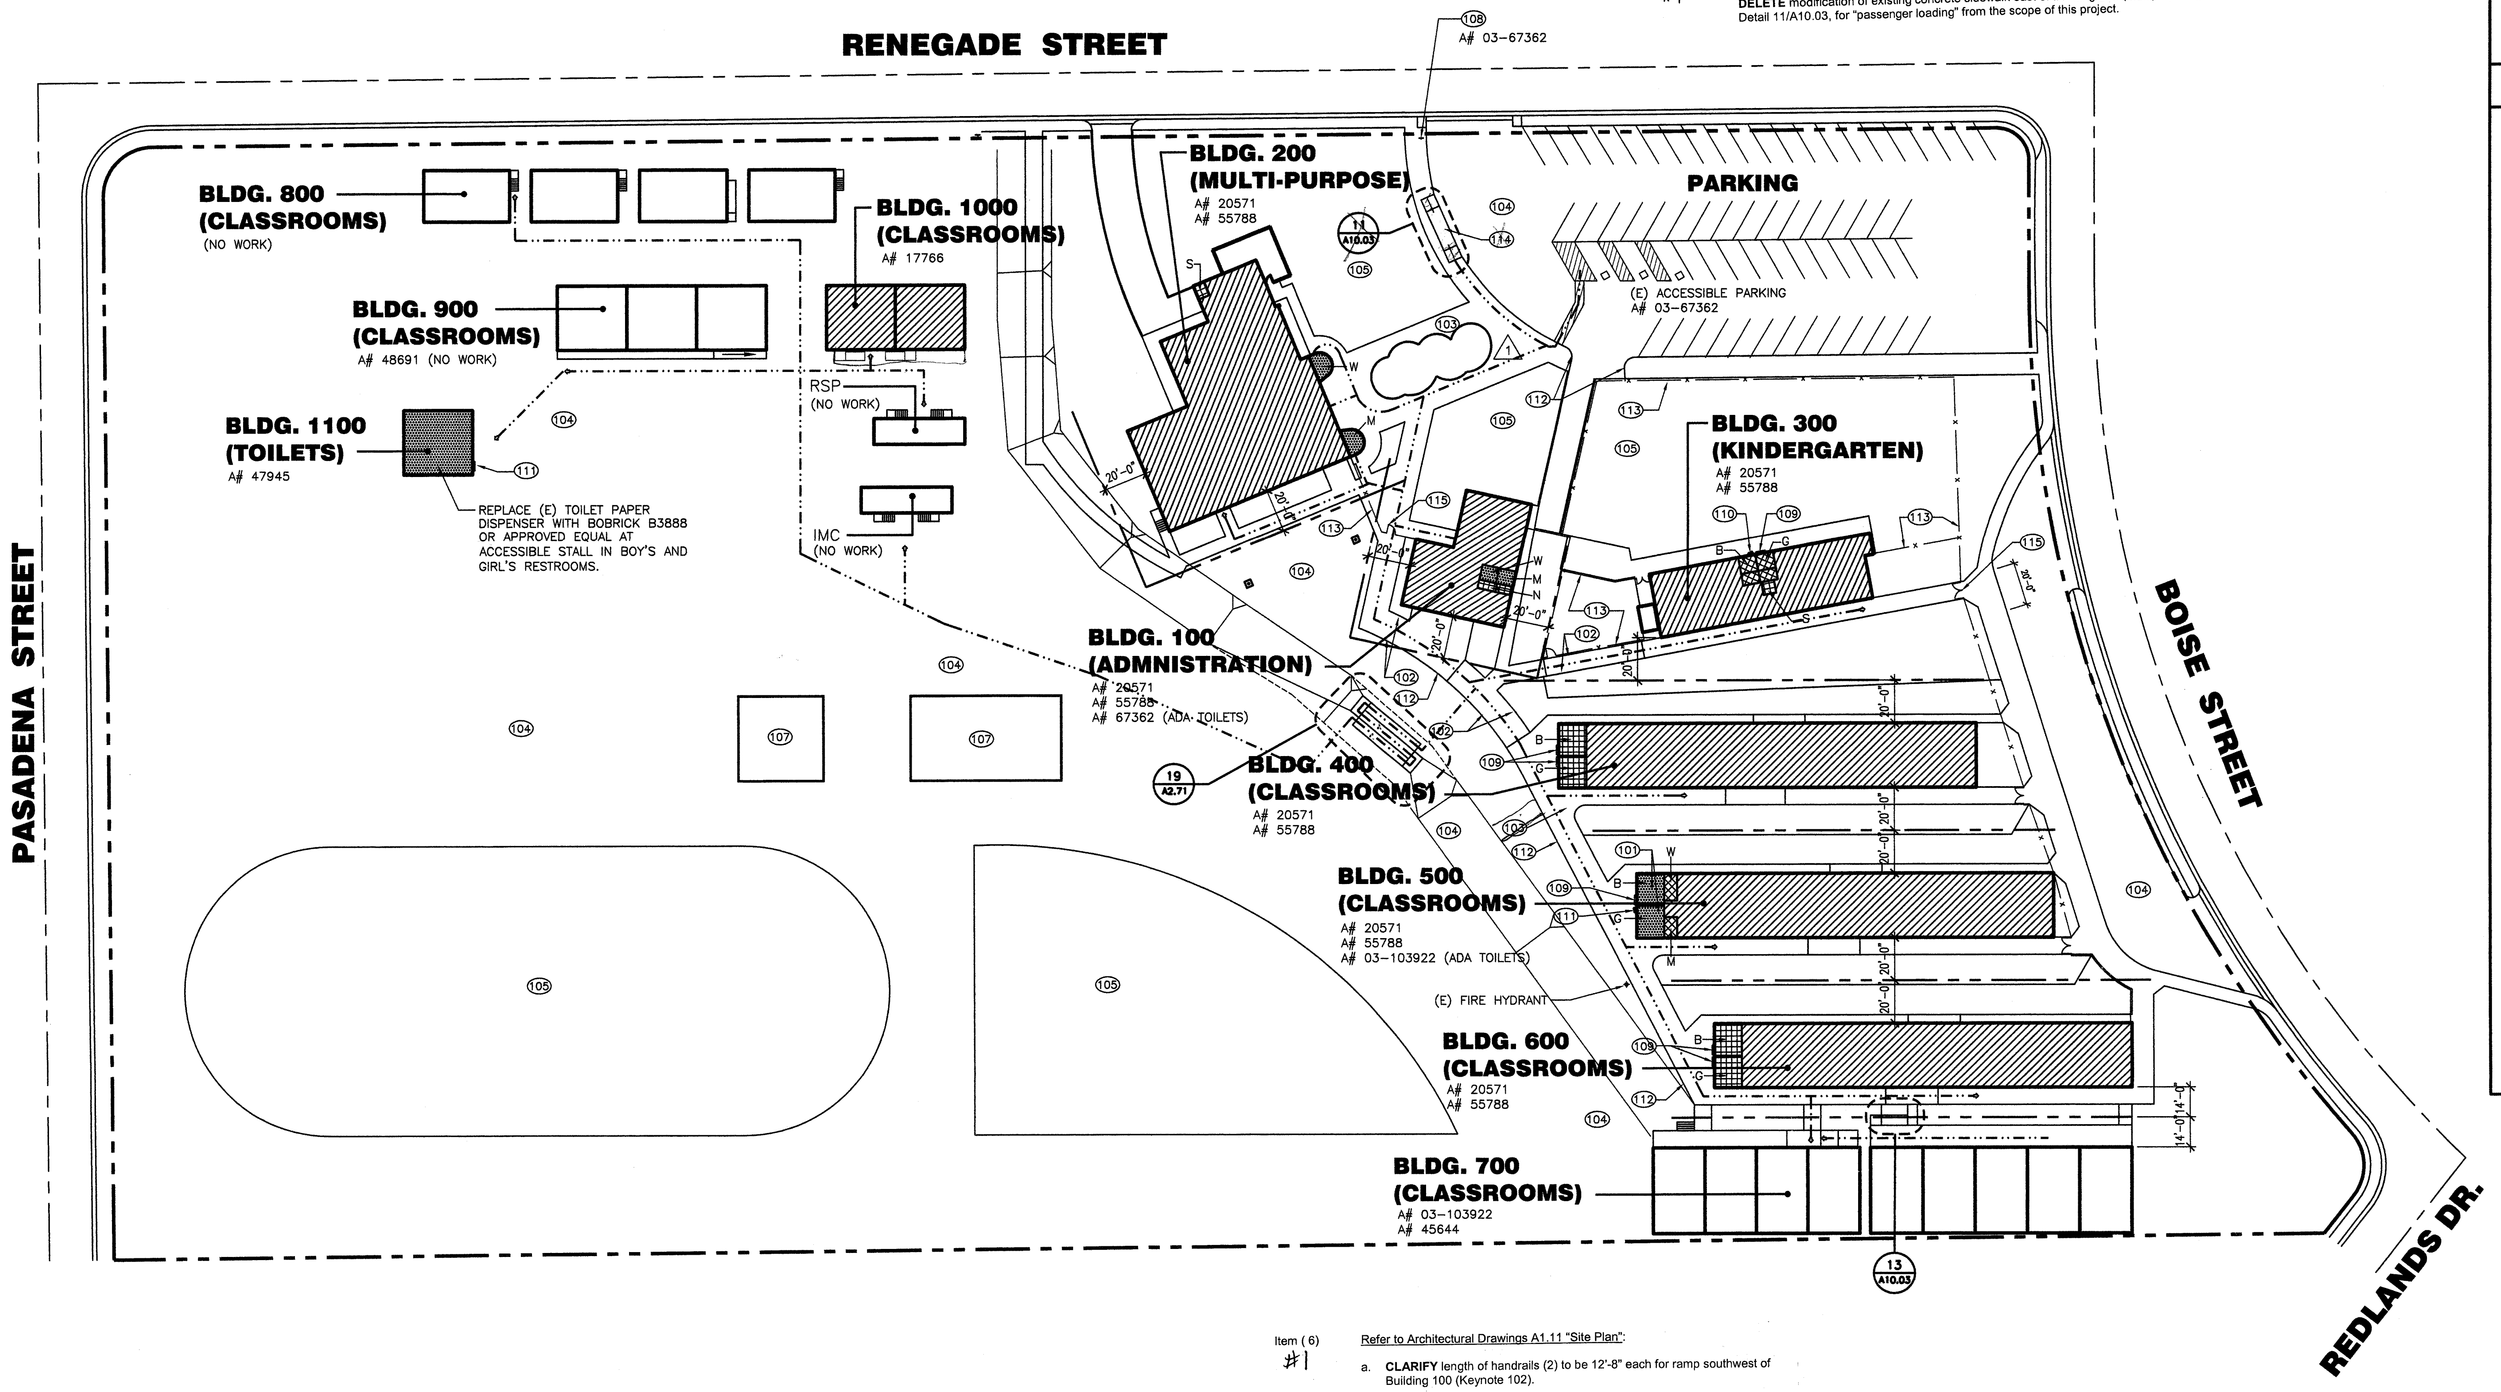

Item (6)
#1

Refer to Architectural Drawings A1.11 "Site Plan":

a. **CLARIFY** length of handrails (2) to be 12'-8" each for ramp southwest of Building 100 (Keynote 102).

b. **CLARIFY** length of handrails (2) to be 47'-6" each for ramp west of Building 300 (Keynote 102).

c. **CLARIFY** length of handrails (2) to be 43'-6" each for ramp west of Building 400 (Keynote 102).

d. **PROVIDE** handrails per Detail 12/A10.01.

e. **ADD** exit hardware (Von Duprin 98/99 rim device) to ornamental gates west of Building 100 and east of Building 300 (Keynote 115).

f. **ADD** wire cloth (1 ½" x 1 ½" x 250" gauge) to each ornamental fence gate (2) and each adjacent side fencing (min. 2'-0"). Wire cloth shall be welded to fence and gates and painted to match existing fencing.

KEYNOTES

NOTE: KEYNOTES IN THIS LIST MAY NOT NECESSARILY OCCUR ON THIS SHEET.

101 (E) STUDENT TOILET ROOMS – THE DESIGN FOR ACCESSIBILITY IMPROVEMENTS AND RELATED CONSTRUCTION BY OTHERS. DSA APPL. # 03-103922
102 PROVIDE HANDRAILS. REFER TO DETAIL 12/A10.01
103 (E) CONCRETE FLATWORK TO REMAIN.
104 (E) ASPHALT PAVING TO REMAIN.
105 (E) TURF AREA TO REMAIN.
106 (E) LANDSCAPE PLANTER TO REMAIN.
107 (E) PLAY AREA TO REMAIN.
108 (E) TOW-AWAY SIGN.
109 (E) NON-ADA DRINKING FOUNTAIN TO REMAIN.
110 PROVIDE HI-LO DRINKING FOUNTAIN. REFER TO PLUMBING DRAWINGS AND DETAIL 24/A10.02
111 (E) ADA COMPLIANT DRINKING FOUNTAIN.
112 FLUSH TRANSITION.
113 (E) FENCE TO REMAIN.
114 PROVIDE CURB RAMP.
115 PROVIDE PANIC HARDWARE AT GATE.

LEGEND

EXISTING ADA COMPLIANT RESTROOMS

BUILDINGS OR PORTIONS OF BUILDINGS TO BE MODERNISED AS PART OF THIS DSA APPLICATION NUMBER AND CONTRACT

RESTROOMS TO BE MADE ADA ACCESSIBLE AS PART OF THIS DSA APPLICATION NUMBER AND CONTRACT

EXISTING STUDENT OR STAFF RESTROOMS
B = BOYS, G = GIRLS, S = STAFF,
N = NURSE, U = UNISEX STUDENT
M = MEN, W = WOMEN

EXISTING FIRE DEPARTMENT ACCESS. (20'-0" WIDTH)

PATH OF TRAVEL AS INDICATED IS A BARRIER FREE ACCESS (4'-0" WIDE MIN.) WITHOUT ANY ABRUPT VERTICAL CHANGES EXCEEDING 1/2" AT 1:2 MAX. SLOPE, EXCEPT THOSE LEVEL CHANGES THAT DO NOT EXCEED 1/4" VERTICAL. MAXIMUM CROSS SLOPE 2% TYPICAL. THE SLOPE IN DIRECTION OF TRAVEL SHALL NOT EXCEED 5% UNLESS OTHERWISE NOTED. THE CONTRACTOR SHALL VERIFY THAT ALL BARRIERS ON THE INDICATED PATH OF TRAVEL HAVE BEEN REMOVED.

PROVIDE SIGN AT ALL GATES ON PATH OF TRAVEL TO READ "GATES TO REMAIN LOCKED IN OPEN POSITION DURING SCHOOL HOURS OR DURING ANY PUBLIC FUNCTIONS. (ALL CAPITALIZED TEXT).

ACCESSIBLE BUILDING ENTRANCE

ASSUMED PROPERTY LINE

ACCESSIBILITY NOTE

REFER TO LETTER DATED 8-25-03 TO DSA FROM BCSD, MIKE TAYLOR FOR NON-COMPLIANT ARCHITECTURAL FEATURES AND BUILDING APPLICATION NUMBERS NOT NOTED TO BE INSTALLED AND PROVIDED IN 2005.

bfgc Architecture

Bakersfield
5500 ming avenue, suite 450, bakersfield, ca 93309
661.836.4300 fax 661.836.4311

San Jose
150 south first st., suite 200
san jose, california 95113
408.924.0841
fax 408.924.0844

San Luis Obispo
4115 broad street, suite b-6
san luis obispo, ca 93401
805.546.0433
fax 805.546.0504

Oakland
350 frank ogawa plaza., suite 300
oakland, california 94612
510.891.0670
fax 510.891.0674

Principal Architects
david r. cortesi, f.a.i.a., C-6564
frank a. ghazzi, a.i.a., C-3132
mark engelien, a.i.a., C-8021
william r. tuculet, a.i.a., C-8702
dean a. totsuno, a.i.a., C-9190
bruce m. bigger, a.i.a., C-23134
brad henderson, a.i.a., C-10901
richard l. mello, a.i.a., C-18079

LICENSED ARCHITECT
MARK ENGELIEN
C-21021
5-17-07
STATE OF CALIFORNIA

rev. no:	rev. date:	revision:
1	5-17-07	OWNER REVISION

FILE NO: 15-6

IDENTIFICATION STAMP
DIV. OF THE STATE ARCHITECT
APPL NO: 03-106664
AC. ____ FLS. ____ SS. ____
DATE 8-26-03

REVISED 10/24-07

MODERNIZATION

FOR

COLONEL HOWARD NICHOLS SCHOOL
3401 RENEGADE AVE.
BAKERSFIELD, CA. 93306

BAKERSFIELD CITY SCHOOL DISTRICT

SITE PLAN

Version Date:

job no.	02-127
date	8-26-03
drawn by	DESAI
chk'd by	R. TROST
©copyright	2002

Version time:

A
1.11

SITE PLAN

N