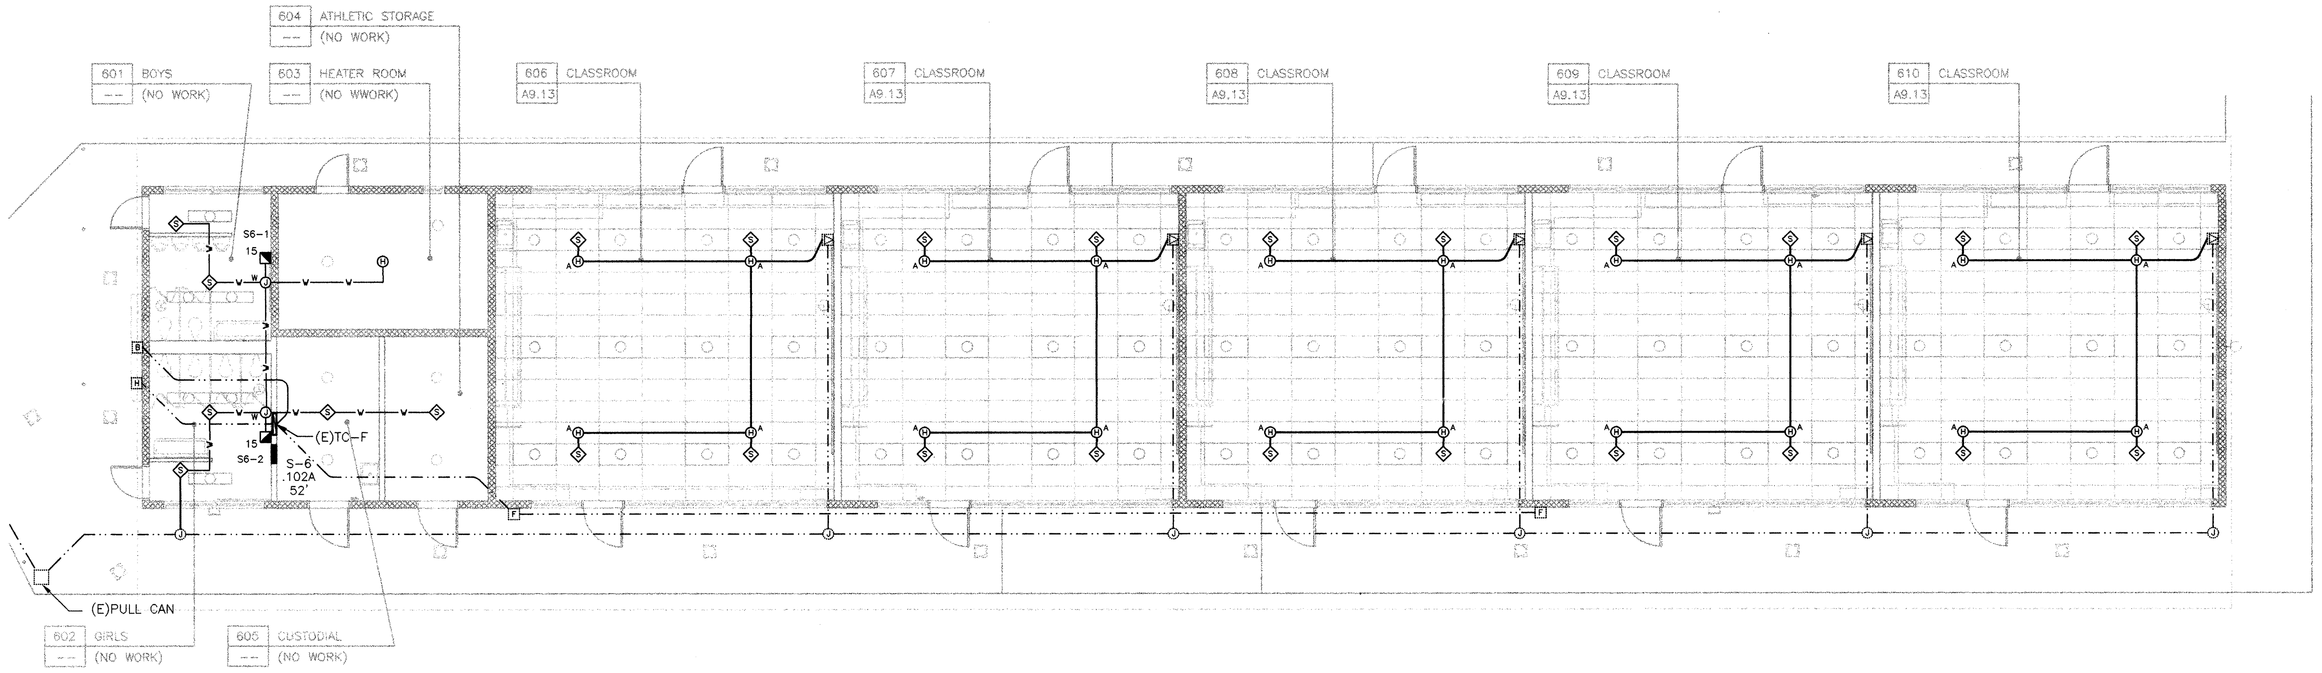

FIRE ALARM FLOOR PLAN BLDG. 600

0 4 8 16

N

FULLY AUTOMATIC SYSTEM

FIRE ALARM COMPLETE PLAN SUBMITTAL

KEY PLAN

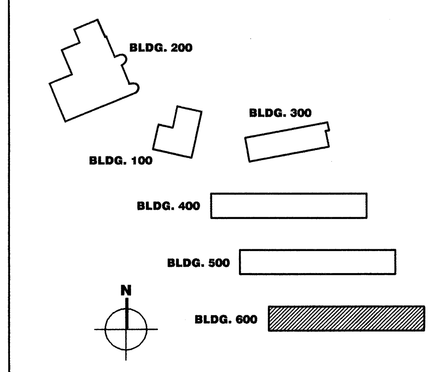

bfgc
Architecture

Bakersfield
5500 ming avenue, suite 450, bakersfield, ca 93309
661.836.4300 fax 661.836.4311

San Jose
150 south first st., suite 200
san jose, california 95113
408.924.0841
fax 408.924.0844

San Luis Obispo
4115 broad street, suite b-6
san luis obispo, ca 93401
805.546.0433
fax 805.546.0504

Oakland
350 frank ogawa plaza, suite 300
oakland, california 94612
510.891.0670
fax 510.891.0674

Principal Architects
david r. cortinal, f.a.i.a., C-6564
frank a. ghezzi, a.i.a., C-3132
mark engelien, a.i.a., C-8021
william r. tuculet, a.i.a., C-8702
dean a. tatsuno, a.i.a., C-9190
bruce m. bigger, a.i.a., C-23134
brad henderson, a.i.a., C-10901
richard l. mello, a.i.a., C-18079

REGISTERED PROFESSIONAL ENGINEER
JAMES W. GRAHAM
No. 5101
09/30/06
Electrical Engineer
STATE OF CALIFORNIA

INTERSTATE ENGINEERING INC
ESTABLISHED 1968
466 W. Fallbrook Ave., Suite 106
Fresno, California 93711
(559) 432-4490 / (559) 432-4494 fax
James W. Graham, Electrical Engineer
E.E. #5101

FILE NO: 15-6

IDENTIFICATION STAMP
DIV. OF THE STATE ARCHITECT
APPL NO: 03-106664
ACK FLS SS
DATE AUG 2 6 2003

MODERNIZATION

FOR

COLONEL HOWARD NICHOLS SCHOOL
3401 RENEGADE AVE.
BAKERSFIELD, CA 93306

BAKERSFIELD CITY SCHOOL DISTRICT

BUILDING 600 FIRE ALARM FLOOR PLAN

Version Date:

job no.	02-127
date	06/24/03
drawn by	T.A.
chk'd by	D.G.
©copyright	2003

Version time:

E
2.62

H:\BFGC\02-136\02136-bldg F-E2.62.dwg, 6/18/2003 11:41:37 AM, Copyright 2003 Interstate Engineering, Inc. (Plotted by S.W.)