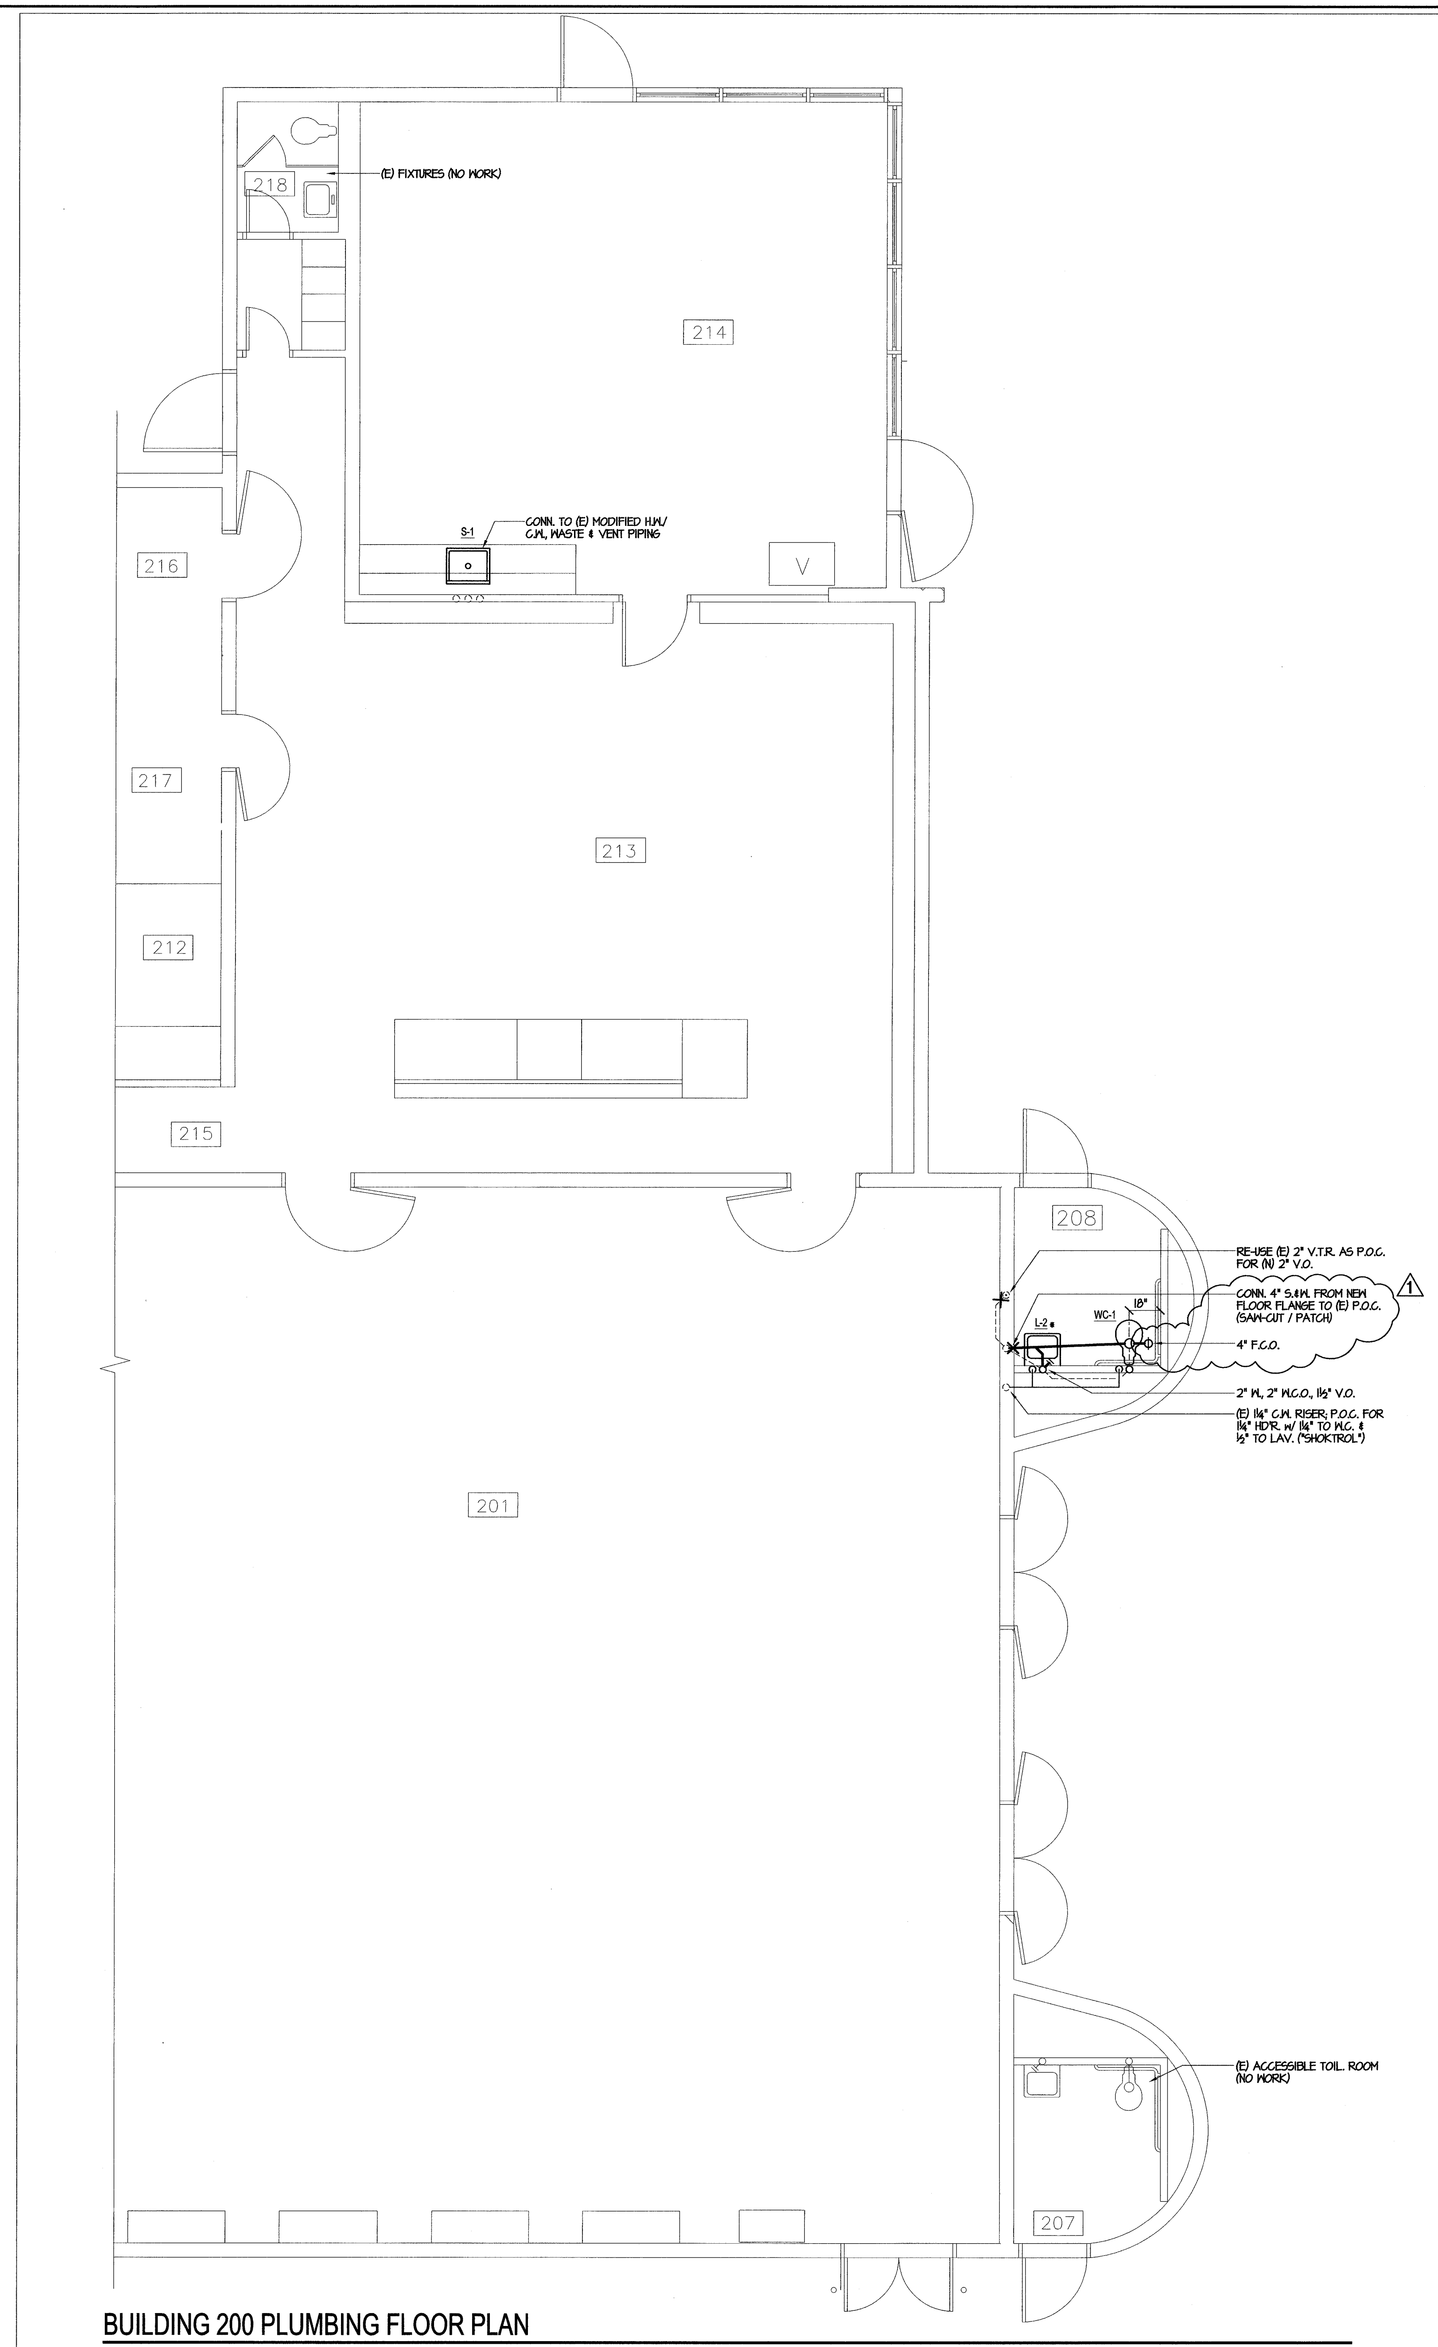

BUILDING 200 PLUMBING FLOOR PLAN

SCALE: 1/4"=1'-0"

* SUPPORT PER A/P-2.11

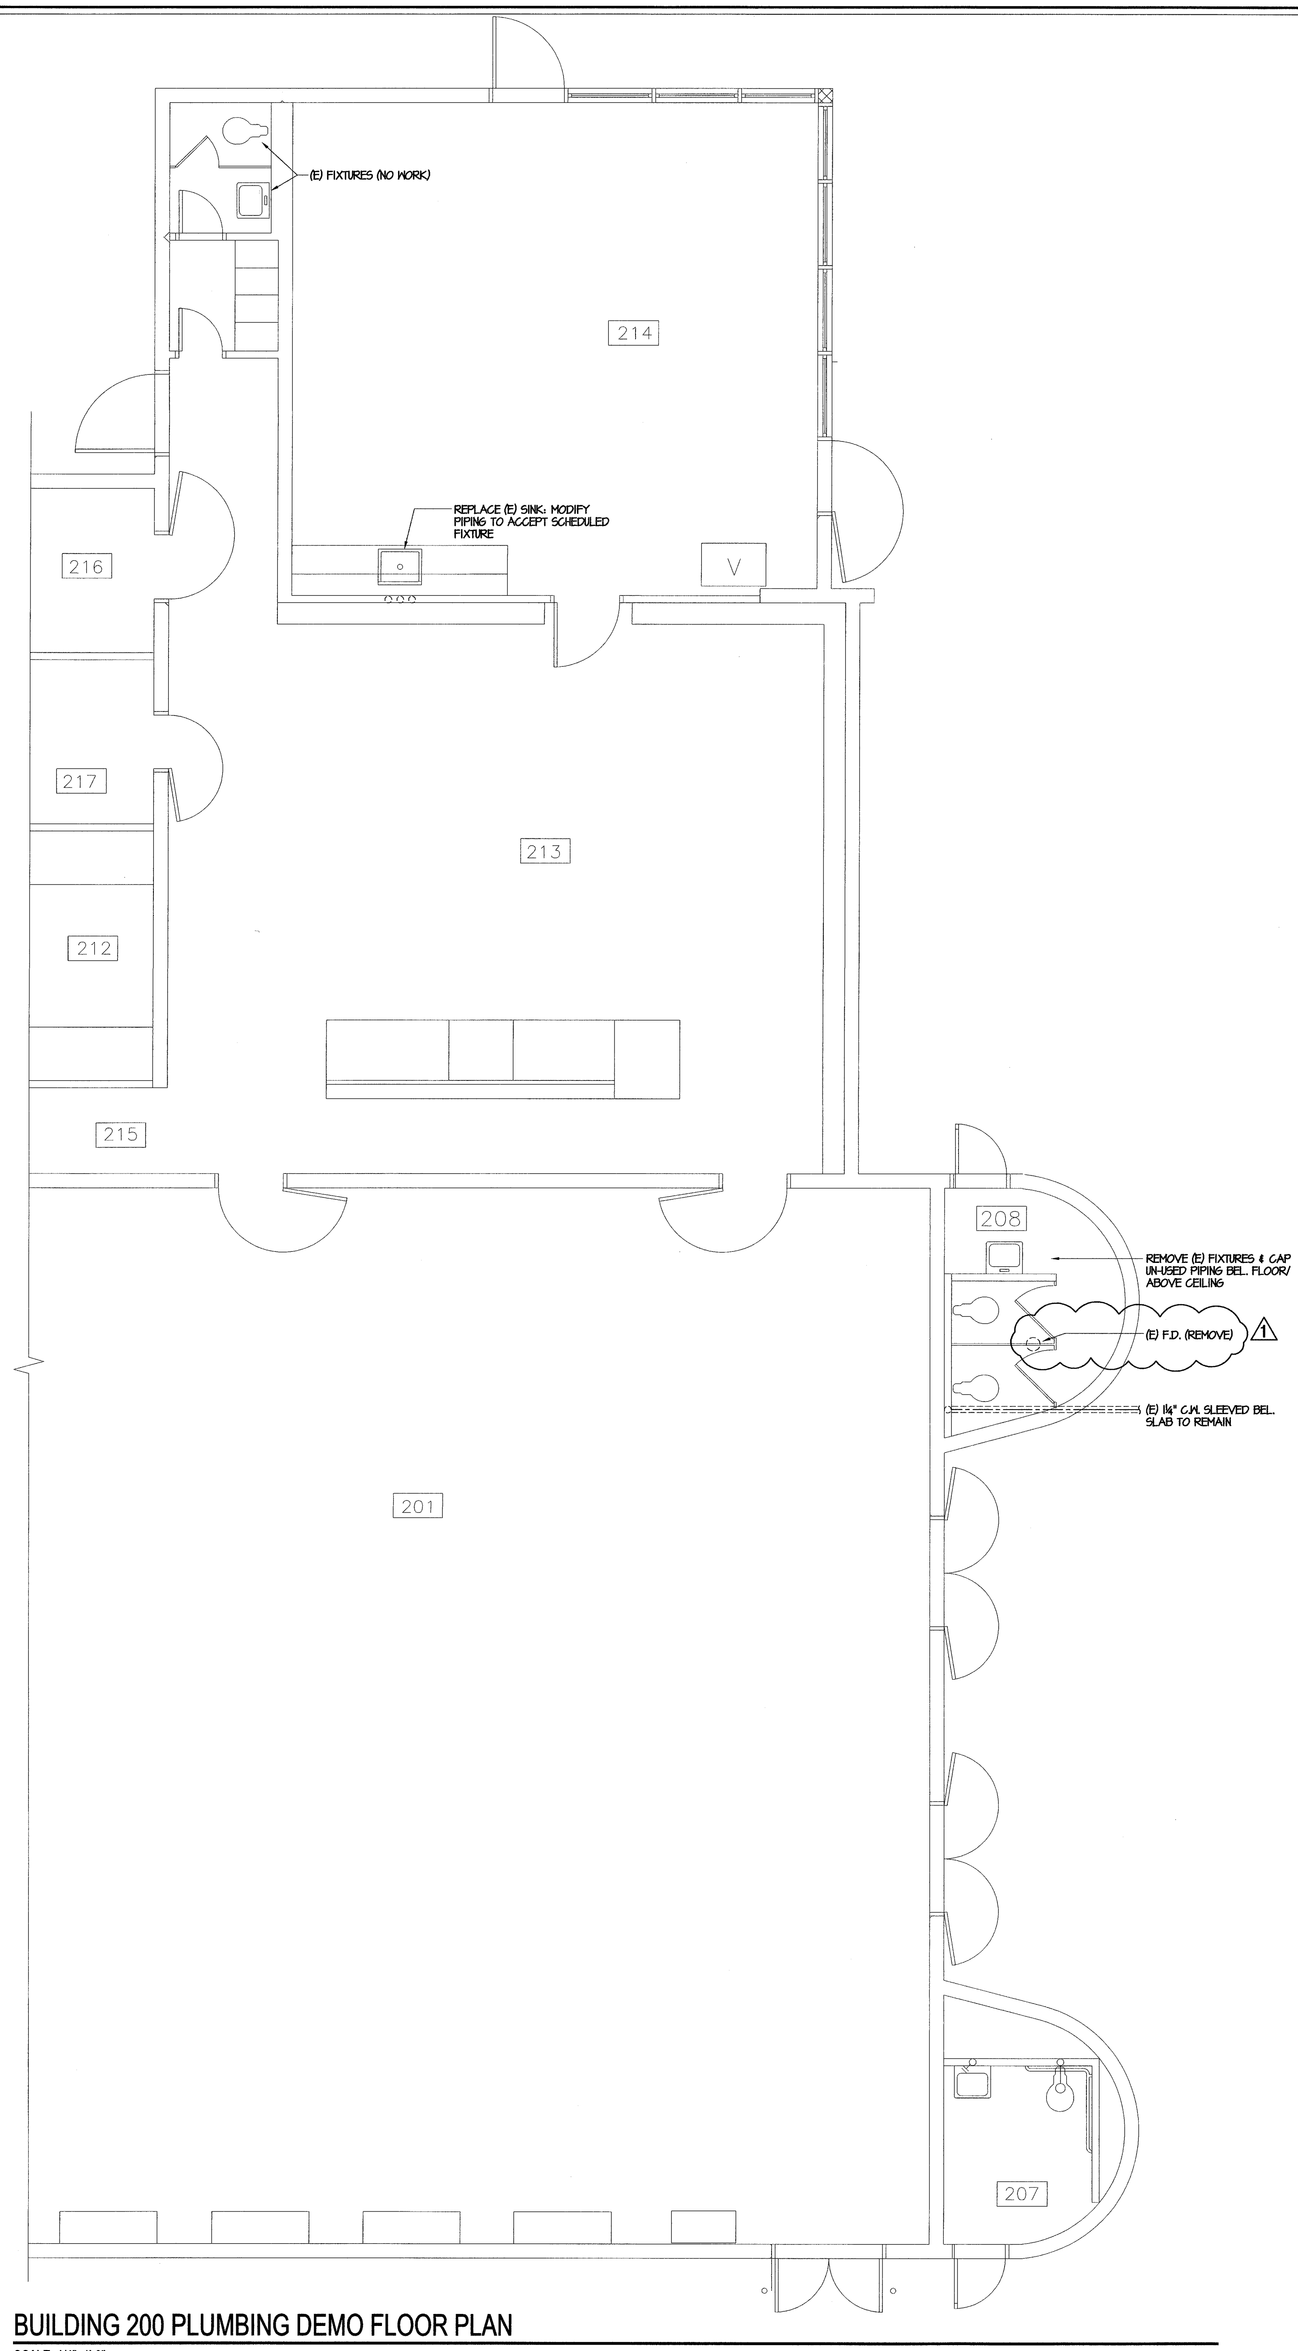

BUILDING 200 PLUMBING DEMO FLOOR PLAN

SCALE: 1/4"=1'-0"

bfgc Architecture

Bakersfield
5500 ming avenue, suite 450, bakersfield, ca 93309
661.836.4300 fax 661.836.4311

San Jose
150 south first st., suite 200
san jose, california 95113
408.924.0841
fax 408.924.0844

San Luis Obispo
4115 broad street, suite b-6
san luis obispo, ca 93401
805.546.0433
fax 805.546.0504

Oakland
350 frank ogawa plaza., suite 300
oakland, california 94612
510.891.0670
fax 510.891.0674

Principal Architects

david r. cartnal, f.a.i.a.,	C-6564	dean a. tatsuno, a.i.a.,	C- 9190
frank a. ghezzi, a.i.a.,	C-3132	bruce m. biggar, a.i.a.,	C-23134
mark engelen, a.i.a.,	C-8021	brad henderson, a.i.a.,	C-10901
william r. tuculet, a.i.a.,	C-8702	richard l. mello, a.i.a.,	C-18079

LICENSED ARCHITECT MARK ENGELEN C-8021 Exp. 7-07 STATE OF CALIFORNIA

MDC
MECHANICAL DESIGN CONCEPTS
5500 Ming Ave., Suite 251
Bakersfield, Ca. 93309
Tel #: (661) 397-2114
Fax #: (661) 397-2116

#02052 PLOTTED: 5-22-07

REGISTERED PROFESSIONAL ENGINEER MARK JAMES BABIAN No. M26578 Exp. 6-30-08 MECHANICAL STATE OF CALIFORNIA

rev. no:	rev. date:	revision:
1		
2		
3		
4		
1	5-25-07	OWNER REVISION

PROJECT TRACKING NO. 63321-10

FILE NO: 15-6

IDENTIFICATION STAMP
DIV. OF THE STATE ARCHITECT
APPL NO: 03-106664
AC.____ FLS.____ SS.____
DATE ____

REVISED PROJECT

MODERNIZATION

FOR

COL. HOWARD
NICHOLS SCHOOL
3401 RENEGADE AVE.
BAKERSFIELD, CA 93306

BAKERSFIELD CITY SCHOOL DISTRICT

PLUMBING FLOOR PLAN & DEMO - BUILDING 200

Version Date:

job no.	
date	10/23/02
drawn by	M. ARMSTRONG
chk'd by	R. BANKS
©copyright	2002

Version time:

P200
2.21