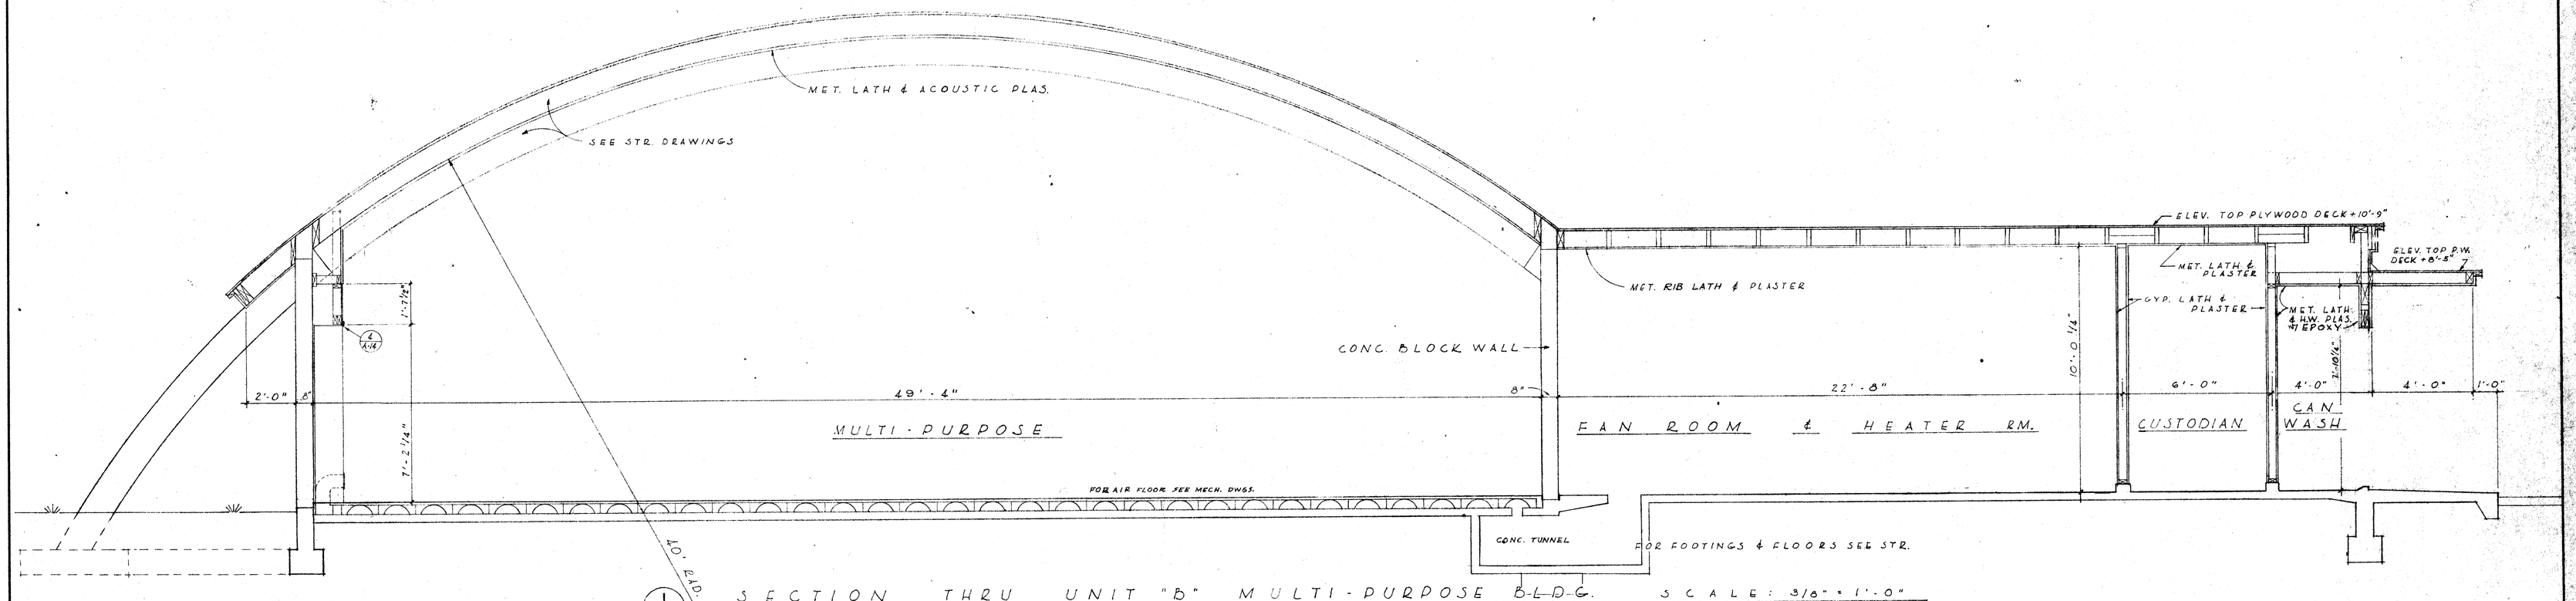

(1) A-10 SECTION THRU UNIT "B" MULTI-PURPOSE B-L-D-G. SCALE: 3/8" = 1'-0"

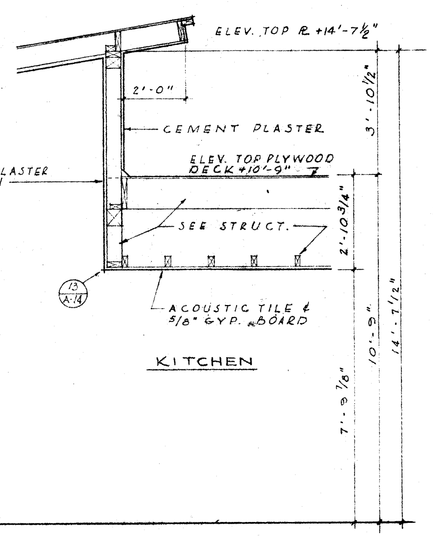

(3) A-10 SECTION THRU UNIT "B" MULTI-PURPOSE BLDG. SCALE: 3/8" = 1'-0"

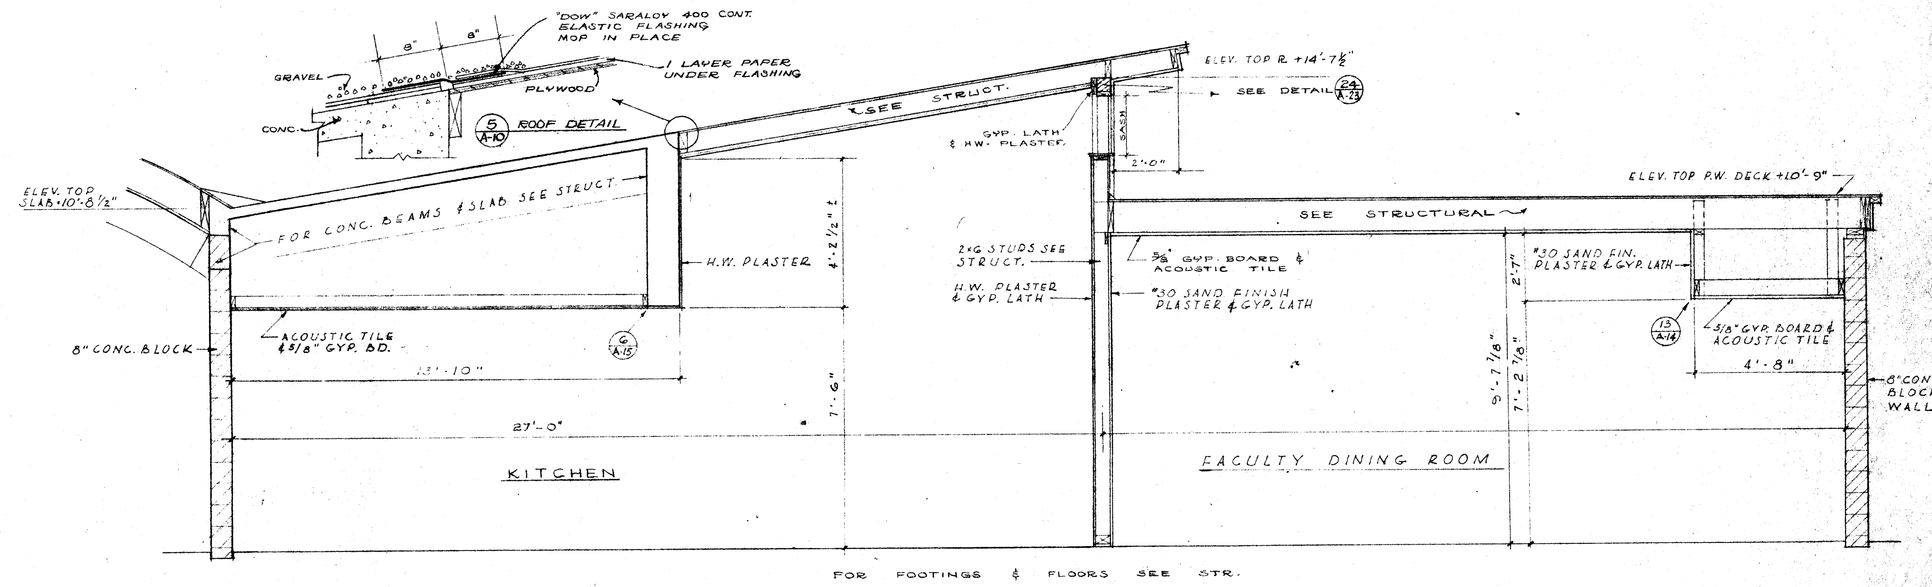

(2) A-10 SECTION THRU UNIT "B" MULTI-PURPOSE BLDG. SCALE: 3/8" = 1'-0"

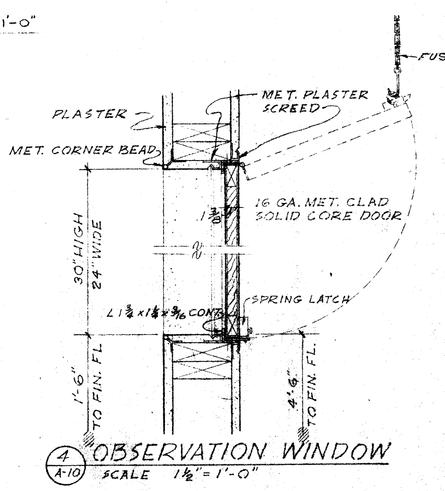

(4) A-10 OBSERVATION WINDOW SCALE 1½" = 1'-0"

SECTIONS - UNIT "B"

CHECK AND VERIFY ALL DIMENSIONS AND CONDITIONS AT JOB SITE BEFORE PROCEEDING WITH THE WORK. REPORT ANY DISCREPANCIES TO THE ARCHITECT.

OFFICE OF SUPERINTENDENT OF SCHOOLS APPROVED DATE	STATE OF CALIFORNIA DEPARTMENT OF PUBLIC WORKS DIVISION OF ARCHITECTURE	STATE OF CALIFORNIA DEPARTMENT OF PUBLIC WORKS 20,123 APPROVED DEC 19 1960 J. Morgan	BAKERSFIELD CITY SCHOOL DISTRICT BAKERSFIELD, CALIFORNIA BOARD OF EDUCATION	APPROVED DATE	MARK	DATE	REVISIONS	BOARD OF EDUCATION BAKERSFIELD CITY SCHOOL DISTRICT 12/19/1960 Date By [signature] Secretary to the Board	DATE DEC. 19 1960 DRAWN R.E. TINDELL CHECKED R.E. TINDELL	Ernest L. McCoy ERNEST L. McCOY A.I.A. ARCHITECT 2811 H. STREET BAKERSFIELD PHONE FA. 4-9851 CALIFORNIA	C-335 JOB No. 60-16	SECTION 15 SCHOOL PASADENA ST. & RENEGADE AVE. BAKERSFIELD, CALIFORNIA	10 OF 24 SHEETS

DISTRON-POST CLEARPRINT 1000H